THIS DRAWING IS COPYRIGHT. ALL DIMENSIONS TO BE CHECKED ON SITE PRIOR TO COMMENCEMENT OF WORK. GHM PARTNERSHIP TO BE NOTIFIED OF ANY OMISSIONS OR ERRORS. THIS DRAWING IS NOT TO BE SCALED.

GHM PARTNERSHIP CAN NOT BE HELD RESPONSIBLE FOR THE ACCURACY OF INFORMATION PRODUCED BY OTHERS FOR THE PURPOSES OF PRODUCING OUR DRAWINGS I.E. TOPOGRAPHICAL SURVEYS, AREA MEASUREMENTS ARE PROVIDED FOR INFORMATION ONLY. ANY VERIFICATION OF MEASUREMENTS SHOULD BE SOUGHT FROM A SUITABLY QUALIFIED SURVEYOR. GHM PARTNERSHIP CAN NOT BE HELD RESPONSIBLE FOR THE ACCURACY OF COMPUTER SOFTWARE USED TO DETERMINE MEASUREMENTS.

DO NOT SCALE - ASK FOR DIMENSION

USE ONLY FOR PURPOSE INDICATED BELOW

1:1 @ A1

0 20mm 40mm 60mm 80mm 100mm

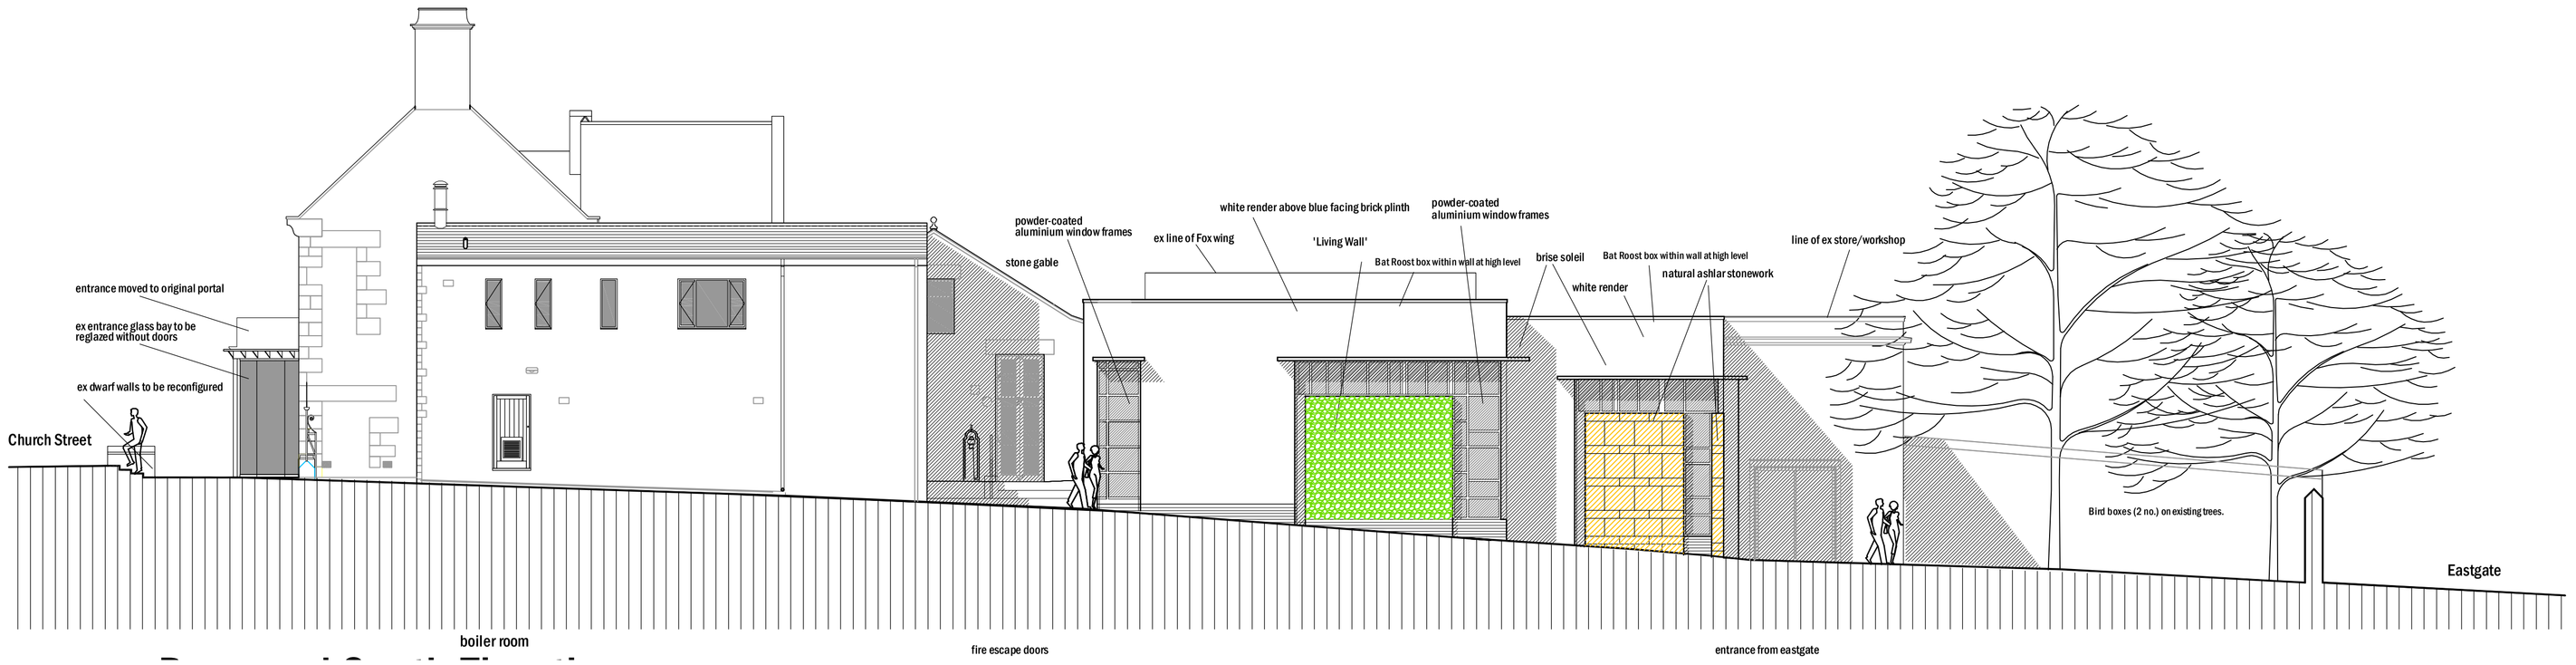

Proposed South Elevation

0 5 10 15metres

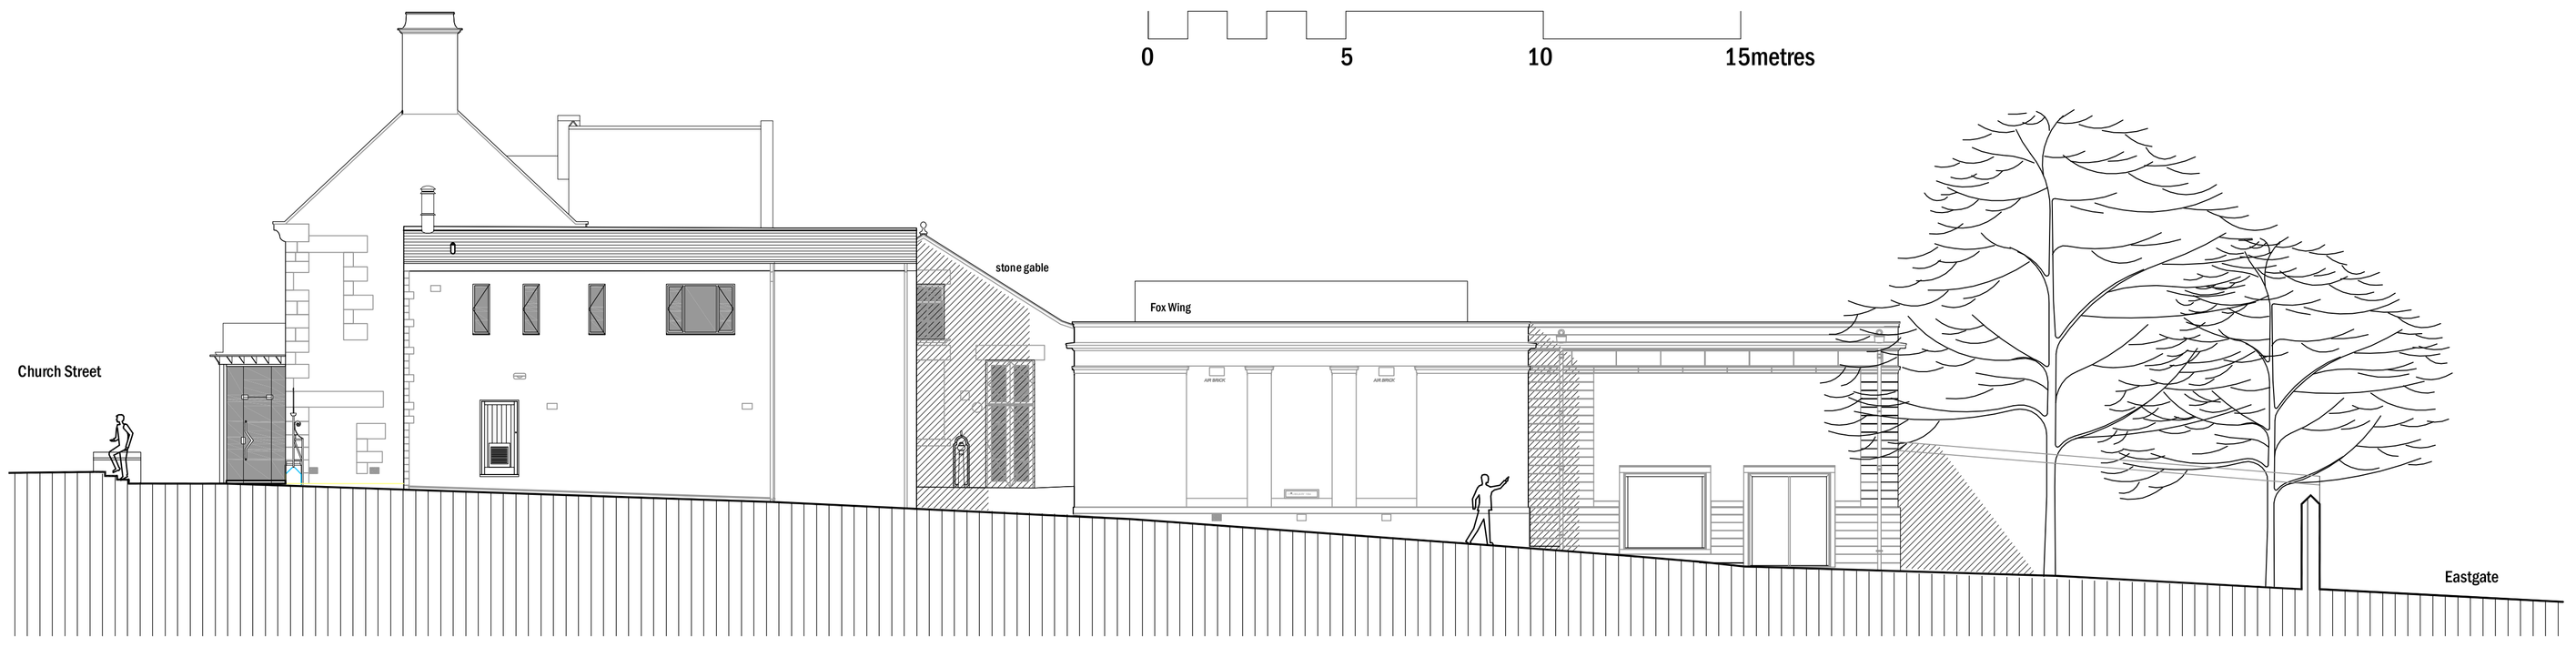

Existing South Elevation

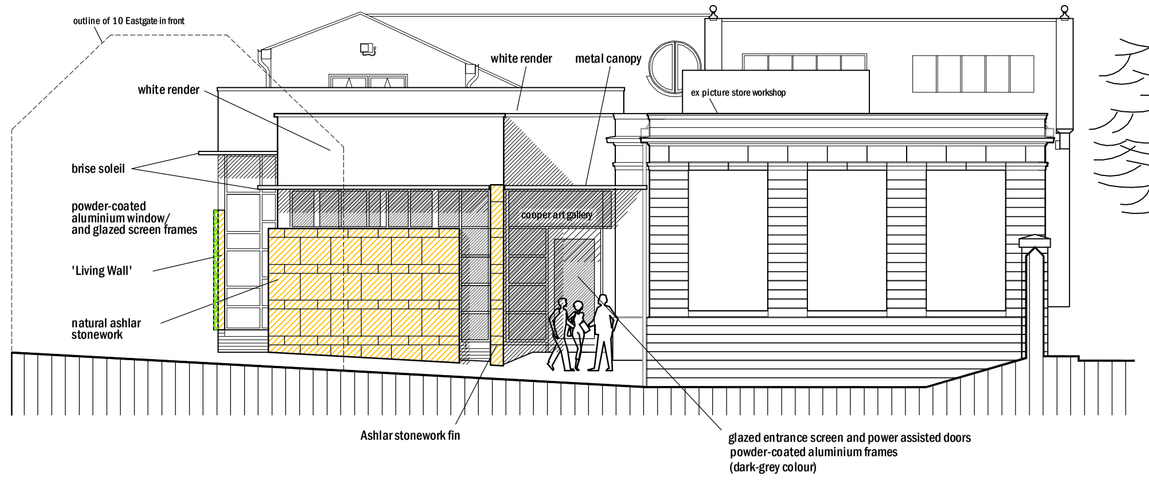

Proposed East Elevation

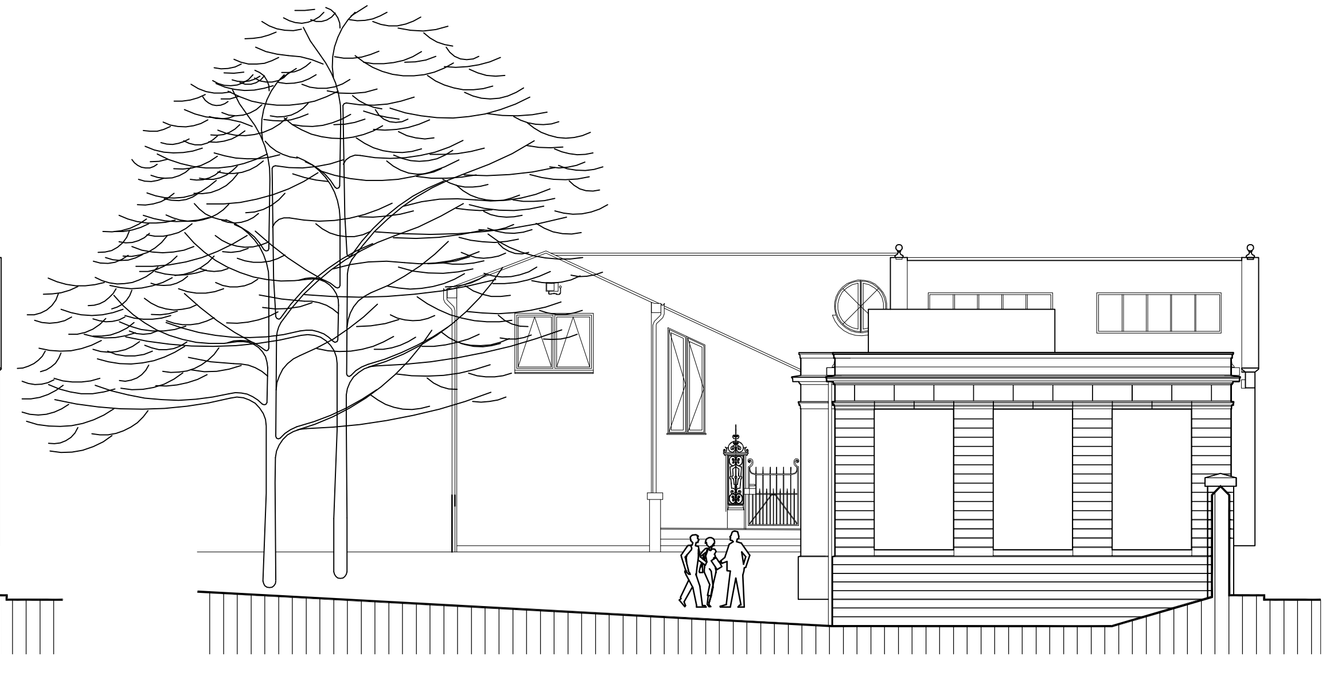

Existing East Elevation (Eastgate)

REVISIONS

A - notes and detail added. 03.03.14 RNM

B - 'Living' wall added; orange render panel changed to natural stonework; Bird and Bat boxes added; rooflights removed. 19.05.14 RNM

COOPER GALLERY

BARNSLEY Metropolitan Borough Council

REVISION	DESCRIPTION	DATE	DRAWN	CHECK

GHMPARTNERSHIP

20 FINK HILL HORSFORTH LEEDS LS18 4DH

T: 0113 239 0006 www.ghmpartnership.co.uk

PROJECT	COOPER GALLERY Barnsley EXTENSION
DRAWING TITLE	SOUTH AND EAST ELEVATIONS PROPOSED AND EXISTING
DATE	FEB 2014
DRAWN	RNM
SCALE @ A1	1:100 @ A1
CHECK	RG
STATUS	PLANNING
JOB NO.	RL3111
DRAWING NO.	104
REVISION	B