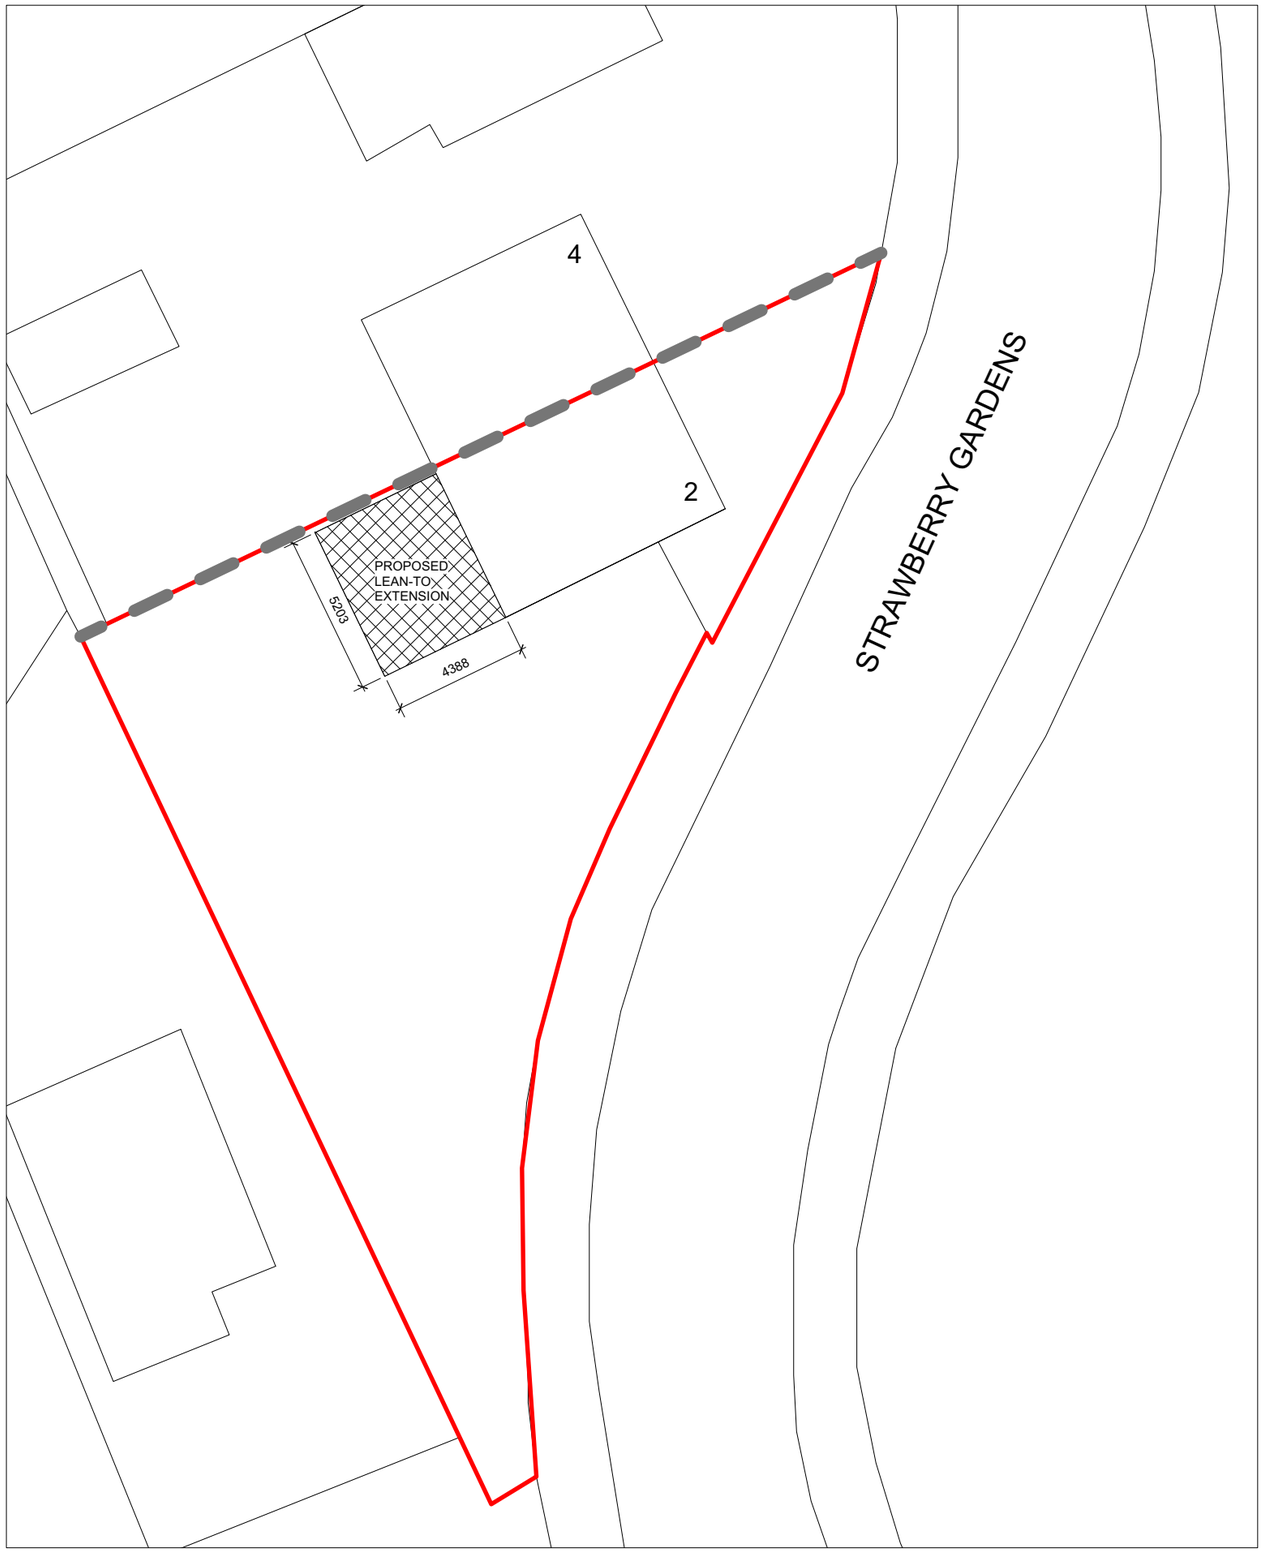


NOTES

1. ALL WORK TO BE CARRIED OUT IN ACCORDANCE WITH THE BUILDING REGULATIONS AND THE REQUIREMENTS OF THE LOCAL AUTHORITY.
2. NO DIMENSIONS TO BE SCALED FROM THIS
3. DRAWING.
4. THE CONTRACTOR SHALL VERIFY ALL LEVELS AND DIMENSIONS ON SITE BEFORE COMMENCEMENT OF WORK.
5. ON SITE ALTERATIONS TO THE CONSTRUCTION OR FINISHES SHOWN OR IMPLIED ON THIS DRAWING MUST BE DRAWN TO THE ATTENTION OF THE ARCHITECT BEFORE SUCH WORK IS IMPLEMENTED.

ALL TIMBERS REQUIRE PRESERVATIVE TREATMENT

COPYRIGHT RESERVED

Rev	Date	Detail

Drawing Status:

PRELIMINARY

Client:

Milan Pluhar

Site:

2 Strawberry Gardens
Royston
S71 4PW

Drawing Title:

Existing Floor Plans

Project Number:	Drawing Number:	Revision:
P424	05	-
Date: 30-05-22	Scale: 1:200 A3	Drawn: DGE