Fields

Fields

N

garden

orchard

Small window

3m hedge conifers

garage - no windows on this elevation

drive

Methodist Chapel

orchard

Cul de sac ——> 20m

Chapel Lane

Combined Drain

garden

drive

Cedar Cottage

garage

Fields

Site Layout existing
Showing adjacent buildings

0 2m 4m 6m 8m
Scale bar

Scale 1:200 at A3
Drawing 11
E Sheldon
Methodist Chapel
Chapel Lane
Billingley
S72 0HZ

BARNSLEY Metropolitan Borough Council
10 AUG 2012
APPROVED TOWN PLANNING

3600

7050

3300

conservatory

bedroom 2

new window opening

new door opening

coursed sandstone insulated cavity wall

existing window opening infilled with blockwork to first floor level

whbs

wc

bedroom 1

bath

shower

4400

900

1950

ensuite

3200

2100

kitchen

dining

2470


7450

ground floor plan proposed

BARNSLEY
Metropolitan Borough Council
10 AUG 2012
APPROVED TOWN PLANNING

Scale 1:50 at A3
Drawing 06
E Sheldon
Methodist Chapel
Chapel Lane
Thillingley
S72 0HZ

BARNSLEY
Metropolitan Borough Council
10 AUG 2012
APPROVED TOWN PLANNING

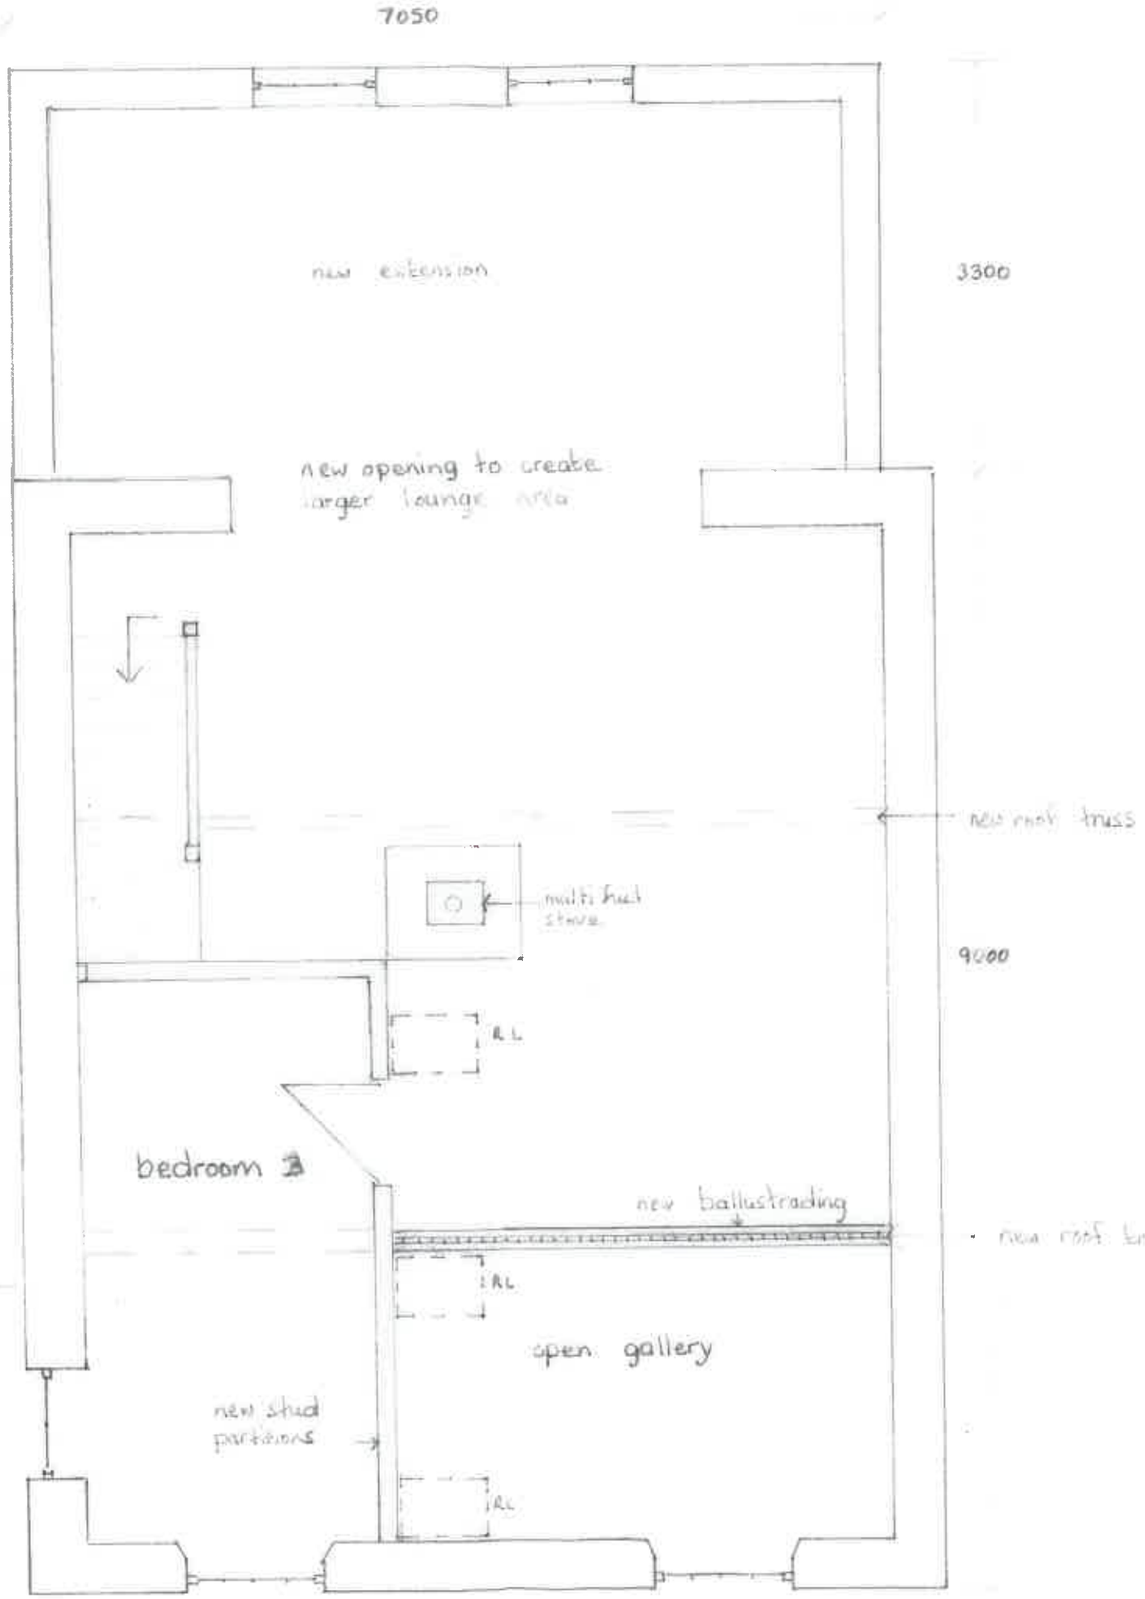


first floor plan - proposed

Scale 1:50 at A3
Drawing 07
E. Sheldon
Methodist Chapel
Chapel Lane
Billingley
S72 0HZ



southern elevation - proposed

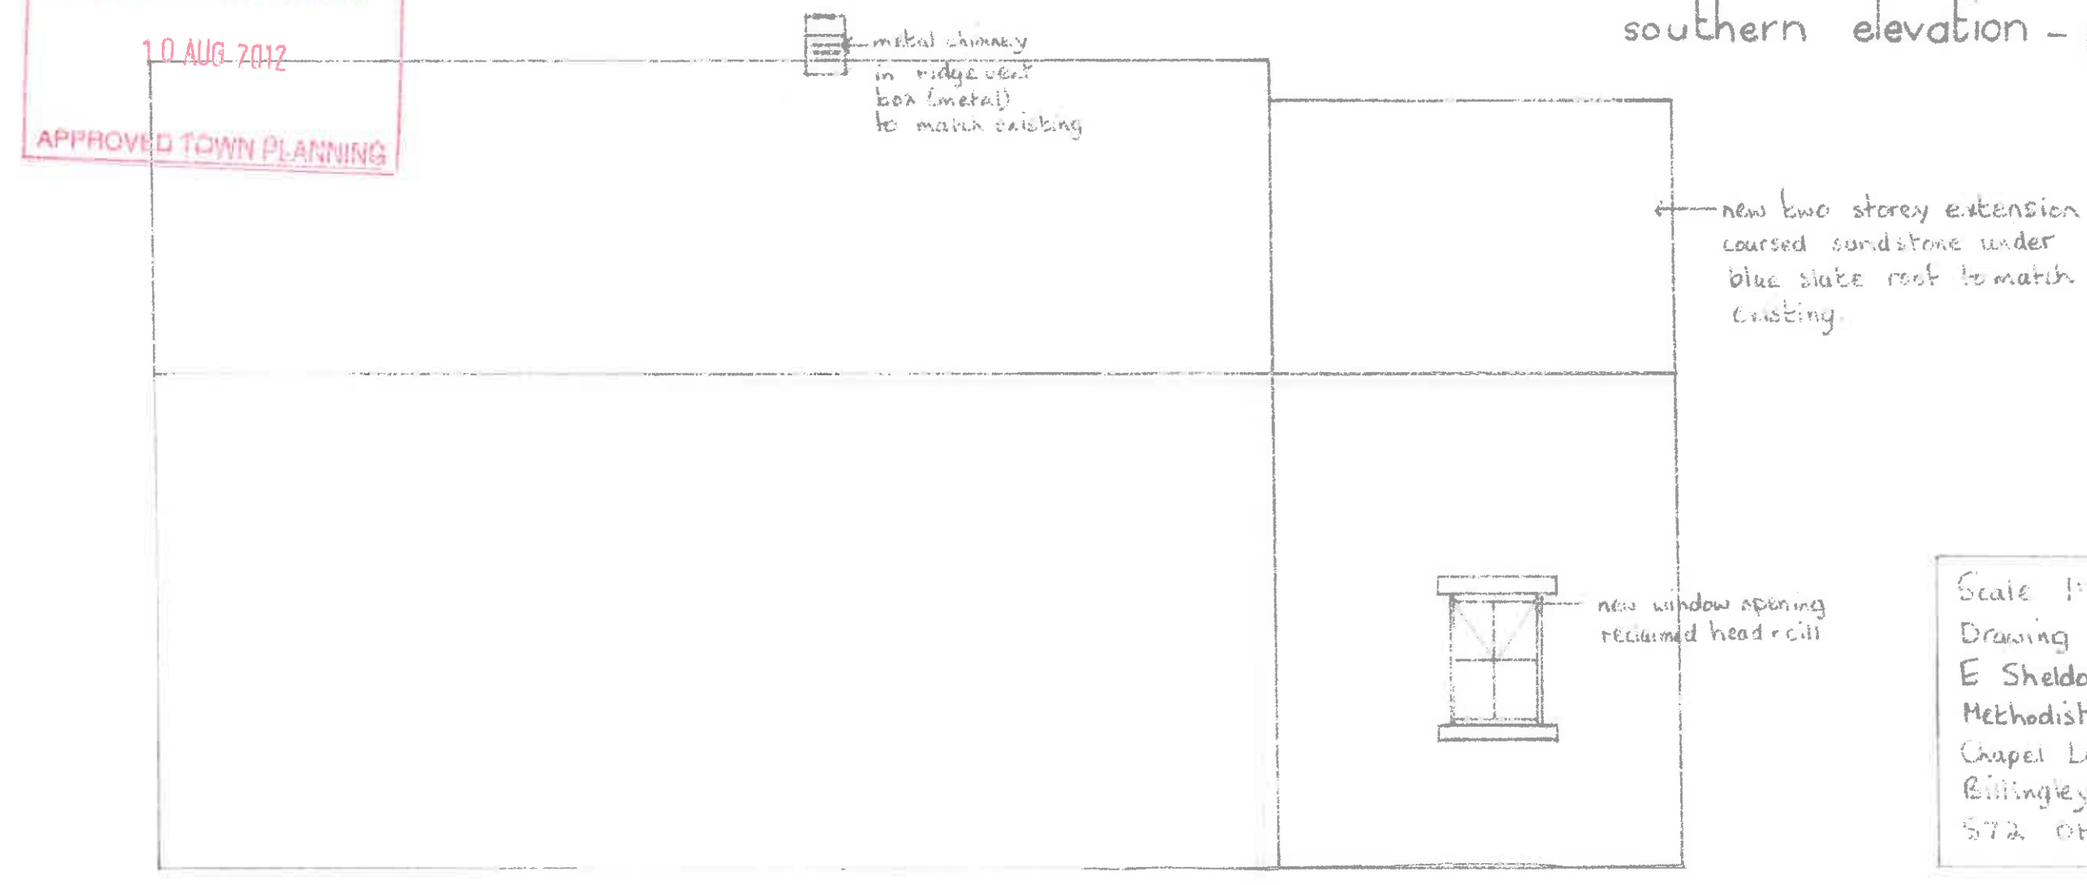


northern elevation - proposed


BRADFORD
Metropolitan Borough Council
10 AUG 2012
APPROVED TOWN PLANNING

Scale 1:50 at A3
Drawing 05
E Sheldon
Methodist Chapel
Chapel Lane
Billingley
S72 0HZ

BARNSLEY
Metropolitan Borough Council
10 AUG 2012
APPROVED TOWN PLANNING

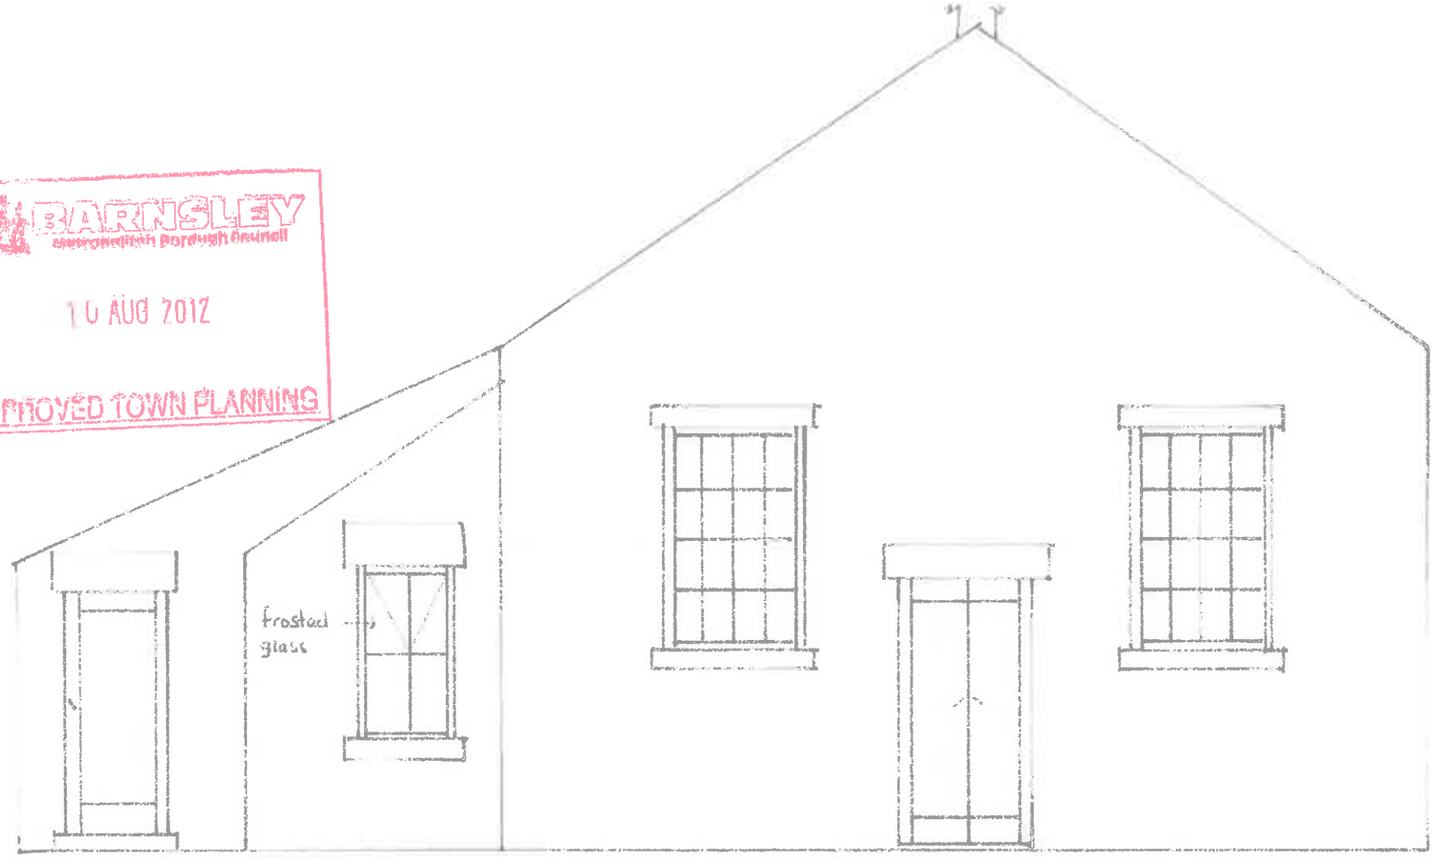


eastern elevation - proposed

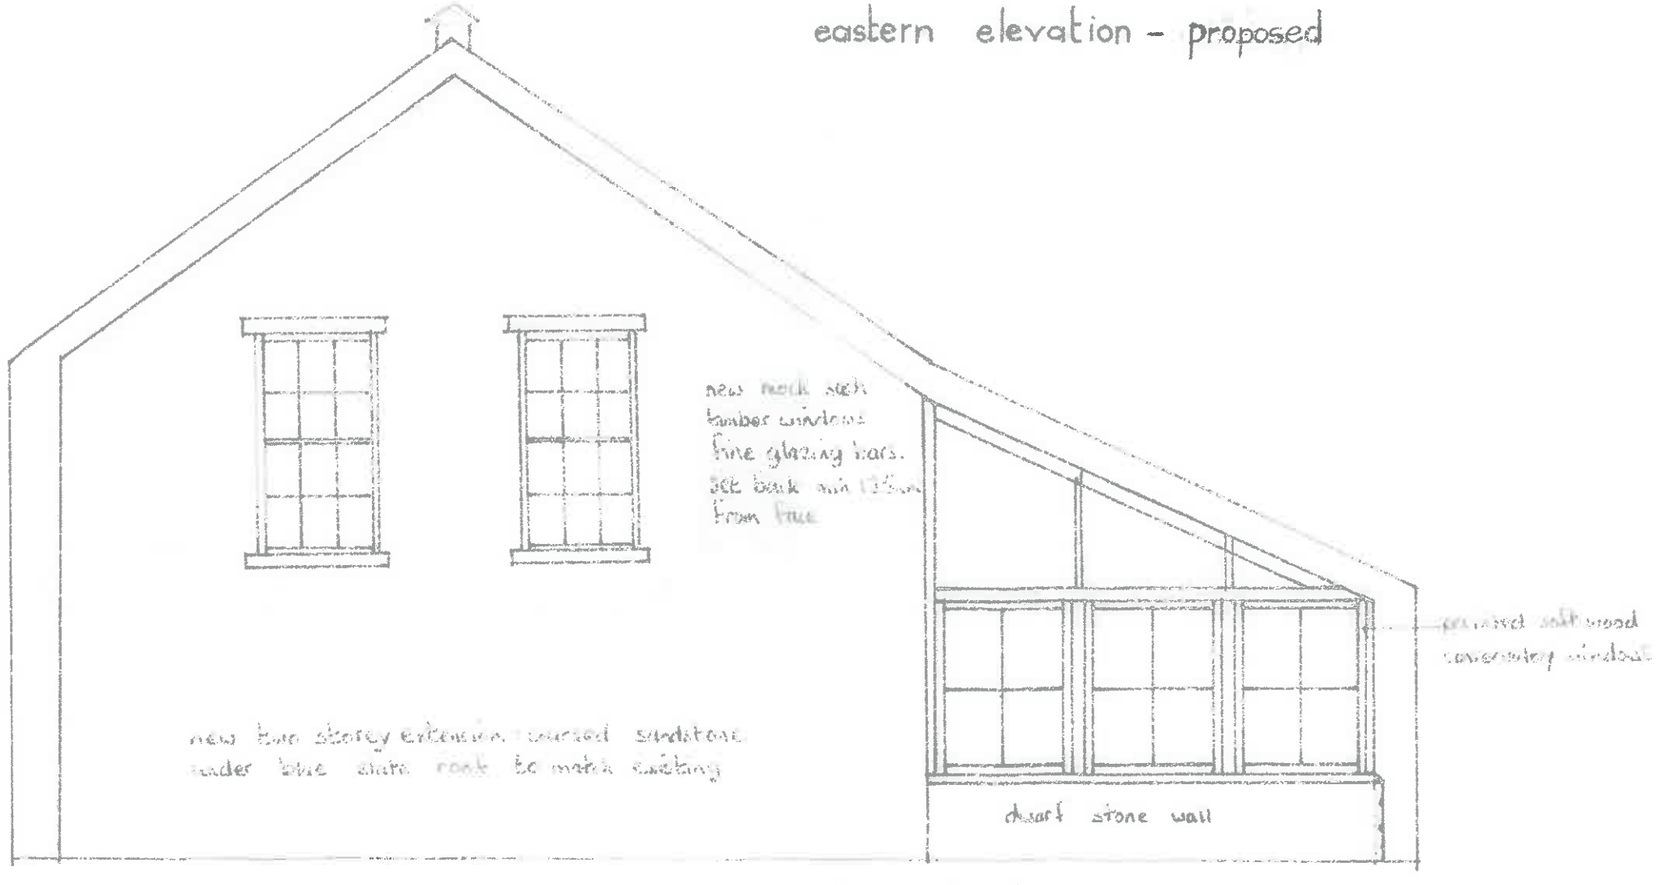


western elevation - proposed


Scale 1:50 at A3
Drawing 04
to Sheldon
Methodist Chapel
Chapel Lane
Bilingley
532 042

BARNSLEY
Metropolitan Borough Council
10 AUG 2012
APPROVED TOWN PLANNING

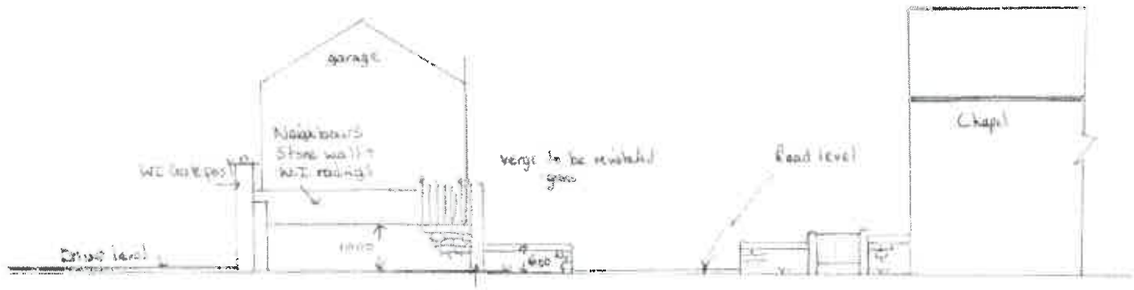

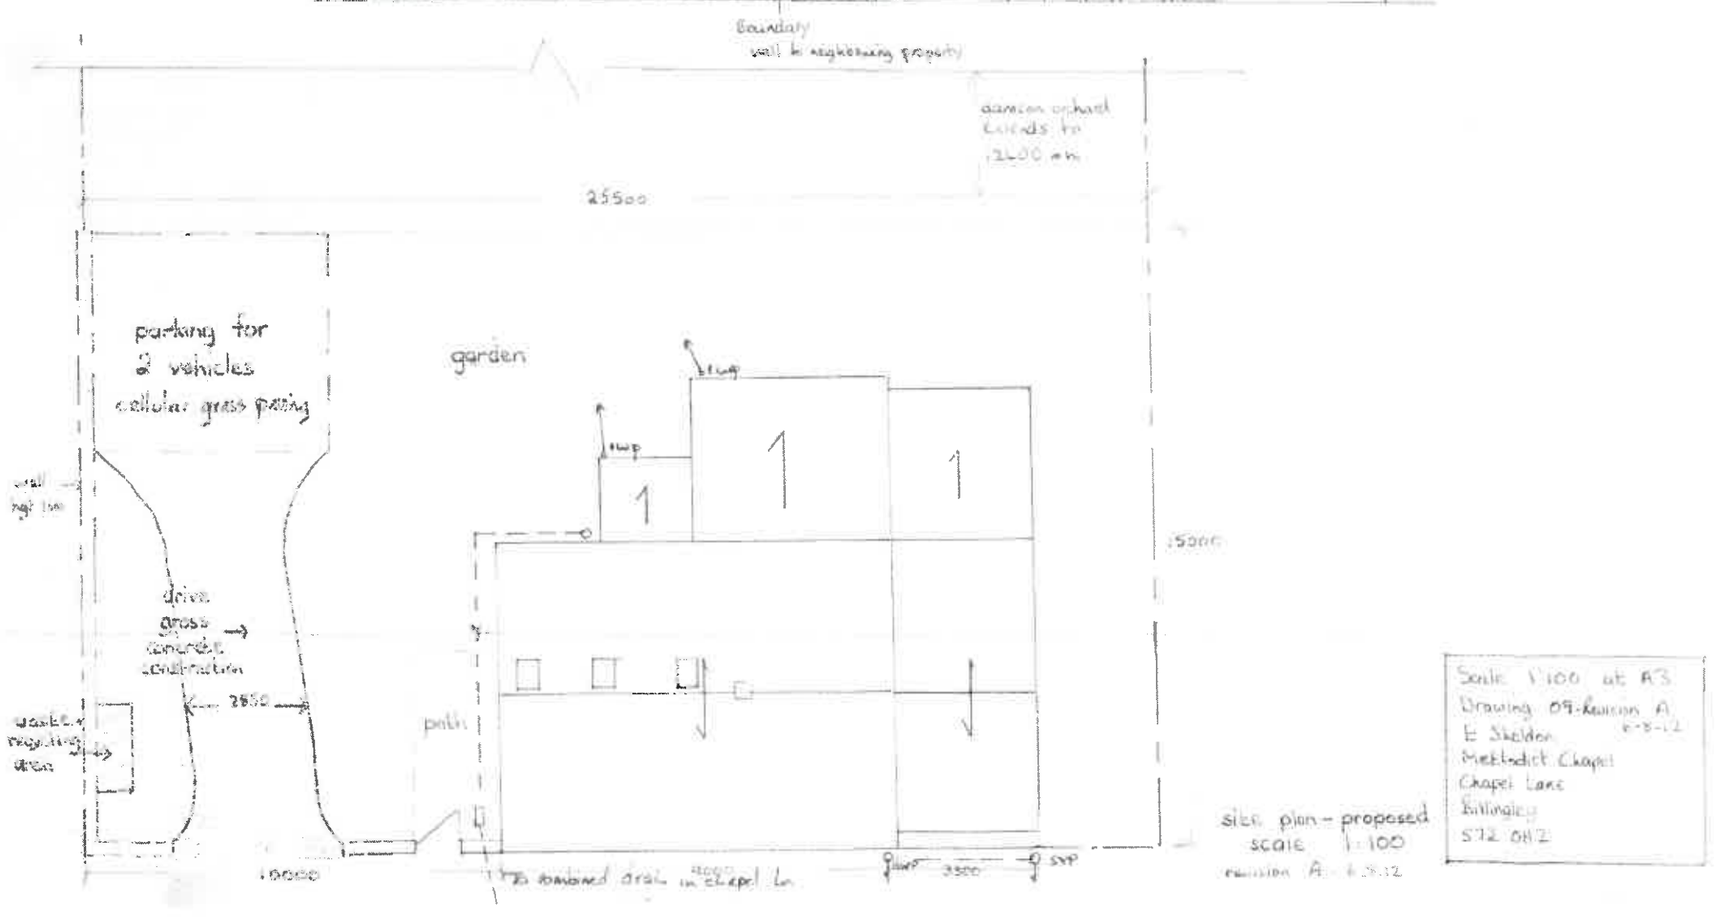

rec 6.8.12
BMBC
Planning +
Reg
services

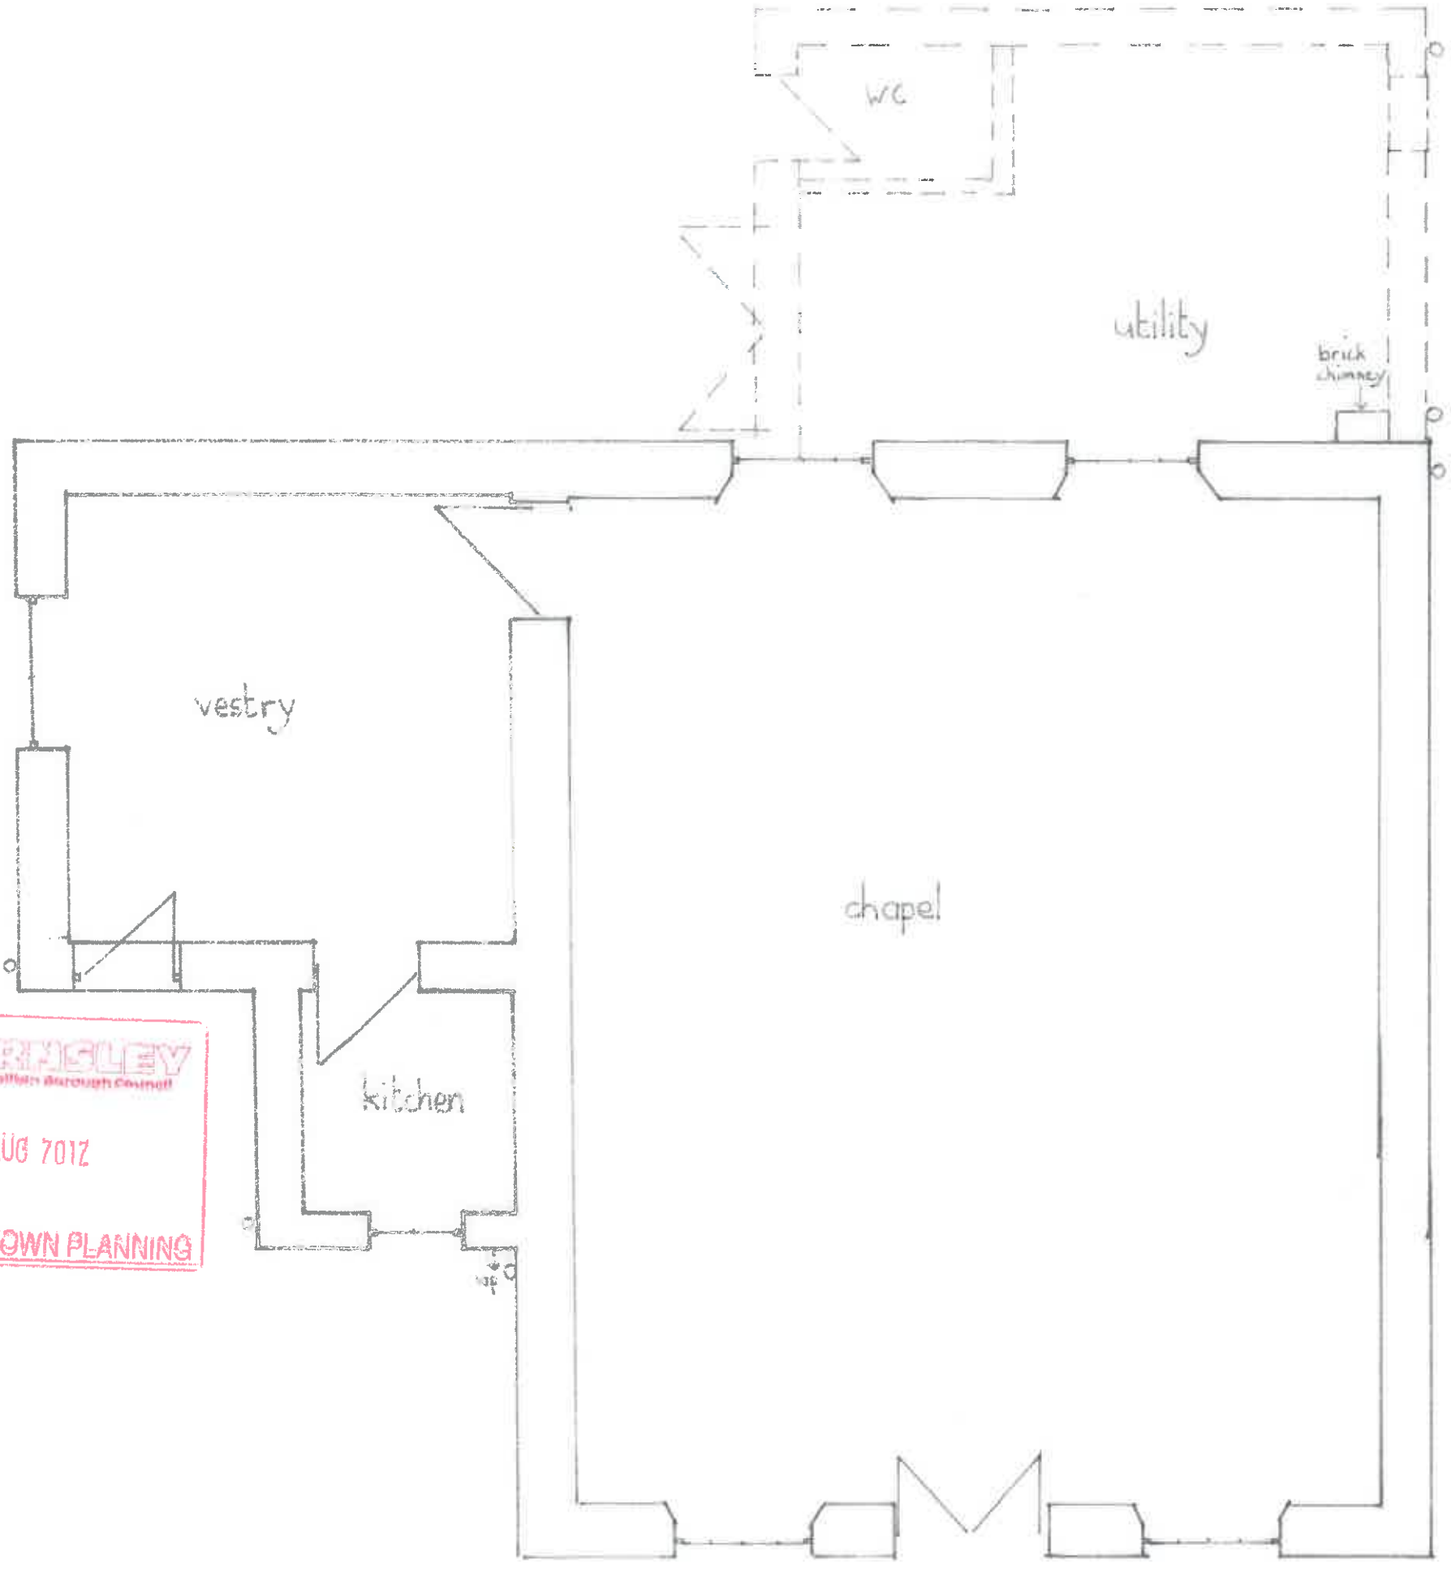


BARNSLEY
Metropolitan Borough Council
10 AUG 2017
APPROVED TOWN PLANNING

ground Floor plan – existing

Scale 1:50 at A3
Drawing 03
E Sheldon
Methodist Chapel
Chapel Lane
Billingley
S72 0HZ



southern elevation – existing

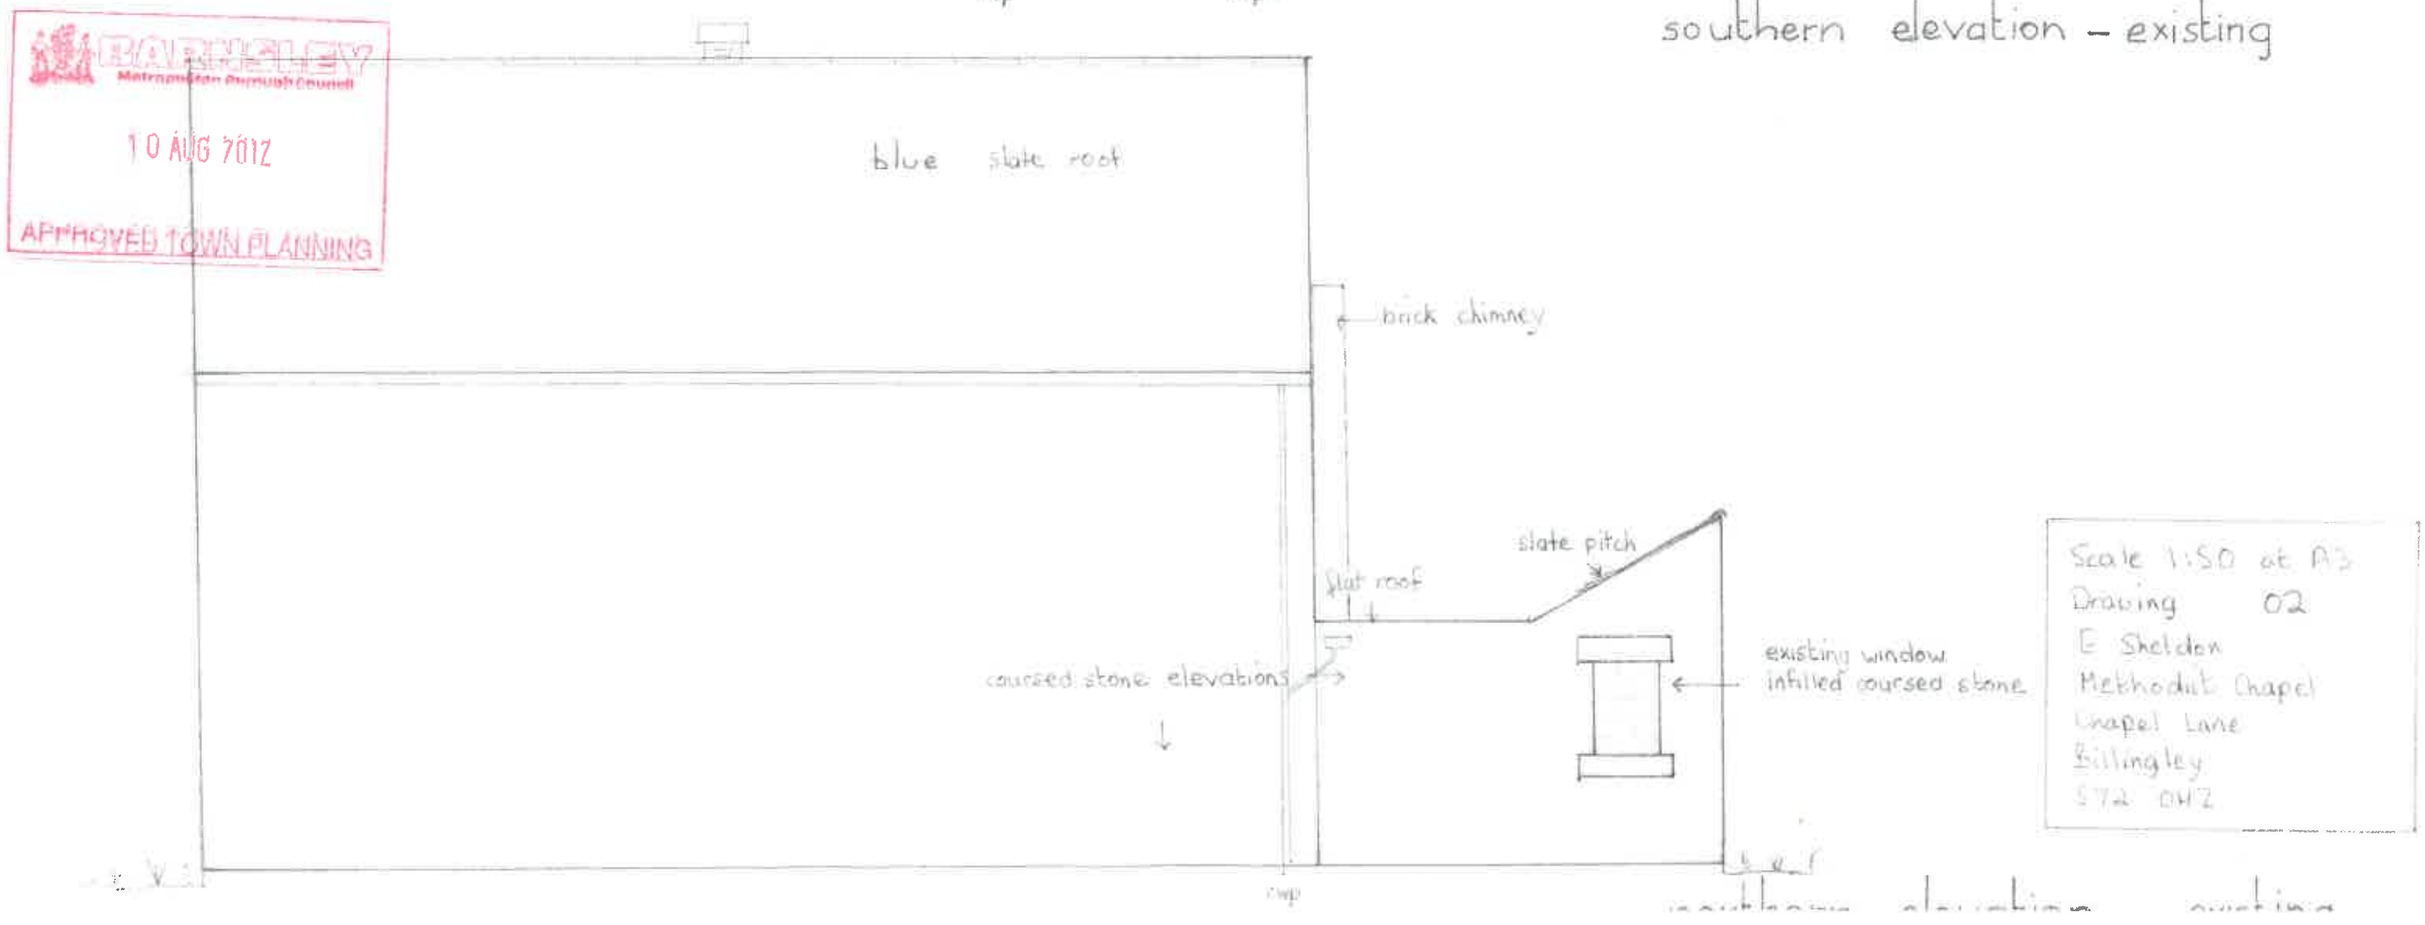


Scale 1:50 at A3
Drawing 02
E Sheldon
Methodist Chapel
Chapel Lane
Billingley
S72 0HZ

southern elevation - existing



eastern elevation – existing

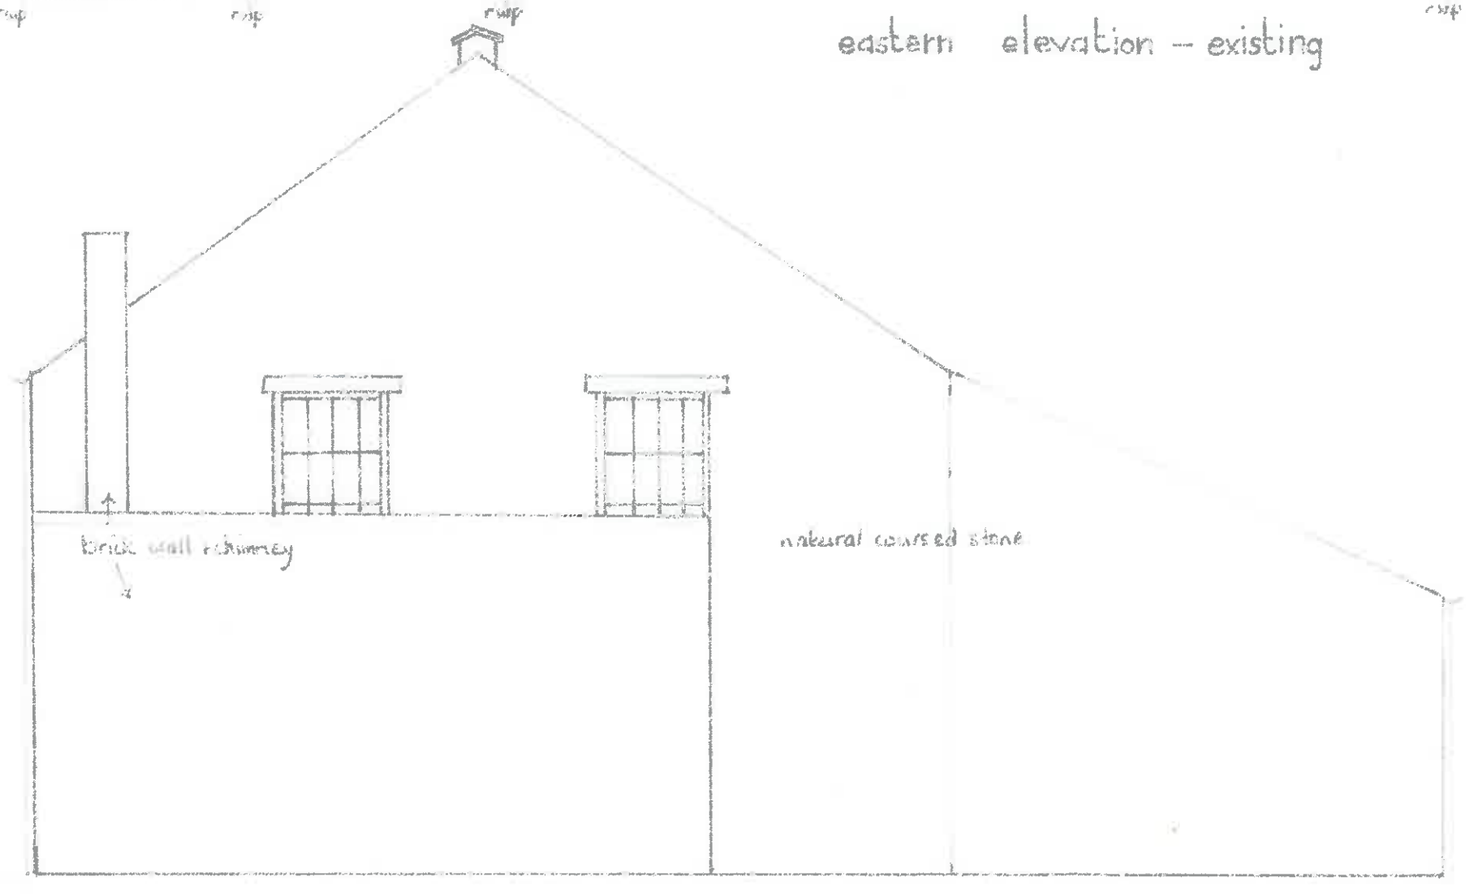

western elevation – existing

Scale Bar
0 1m 2m

NOTES


Built in 1818 of coursed stone under a blue slate roof, the Methodist Chapel is a significant building in the Billingley conservation area. Traditional materials and methods to be used to produce a conversion having minimal impact on the site.

BARNSLEY Metropolitan Borough Council
10 AUG 2012
APPROVED TOWN PLANNING

PROJECT

Change of use to residential dwelling. Demolition of chimney and utility. New two storey extension on western elevation. New window openings and roof lights on southern elevation. Access for off road parking. Timber conservatory to southern elevation.

Scale 1:50 at A3
Measured in mm
Drawing no 01
E Sheldon
Methodist Chapel
Chapel Lane
Billingley S72 0HZ

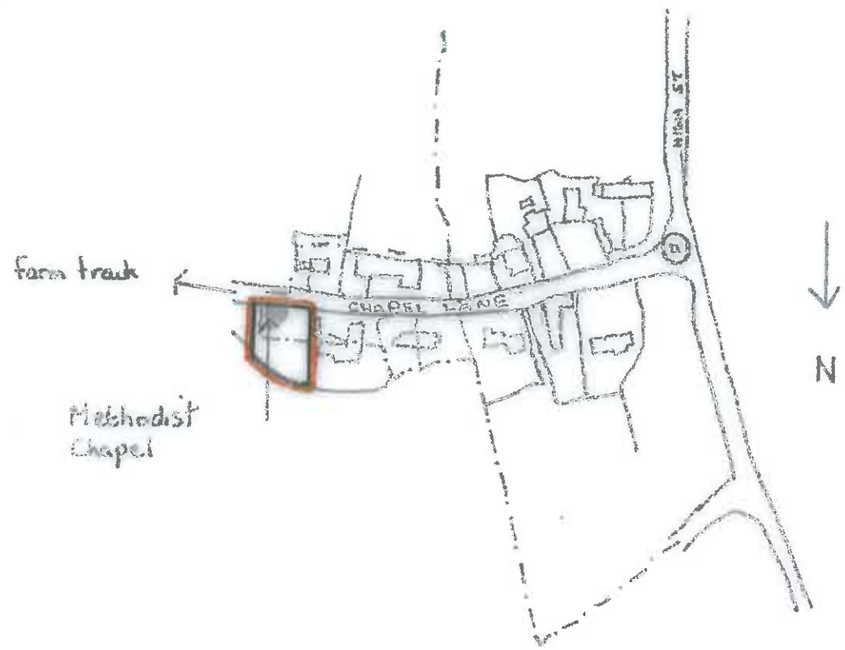

Scale 1:500 at A3

Location plan – Methodist Chapel Billingley

BARNSLEY Metropolitan Borough Council
10 AUG 2012
APPROVED TOWN PLANNING

Drawing 10
Scale 1:500 at A3
Methodist Chapel
Chapel Lane
Billingley
S72 0HZ