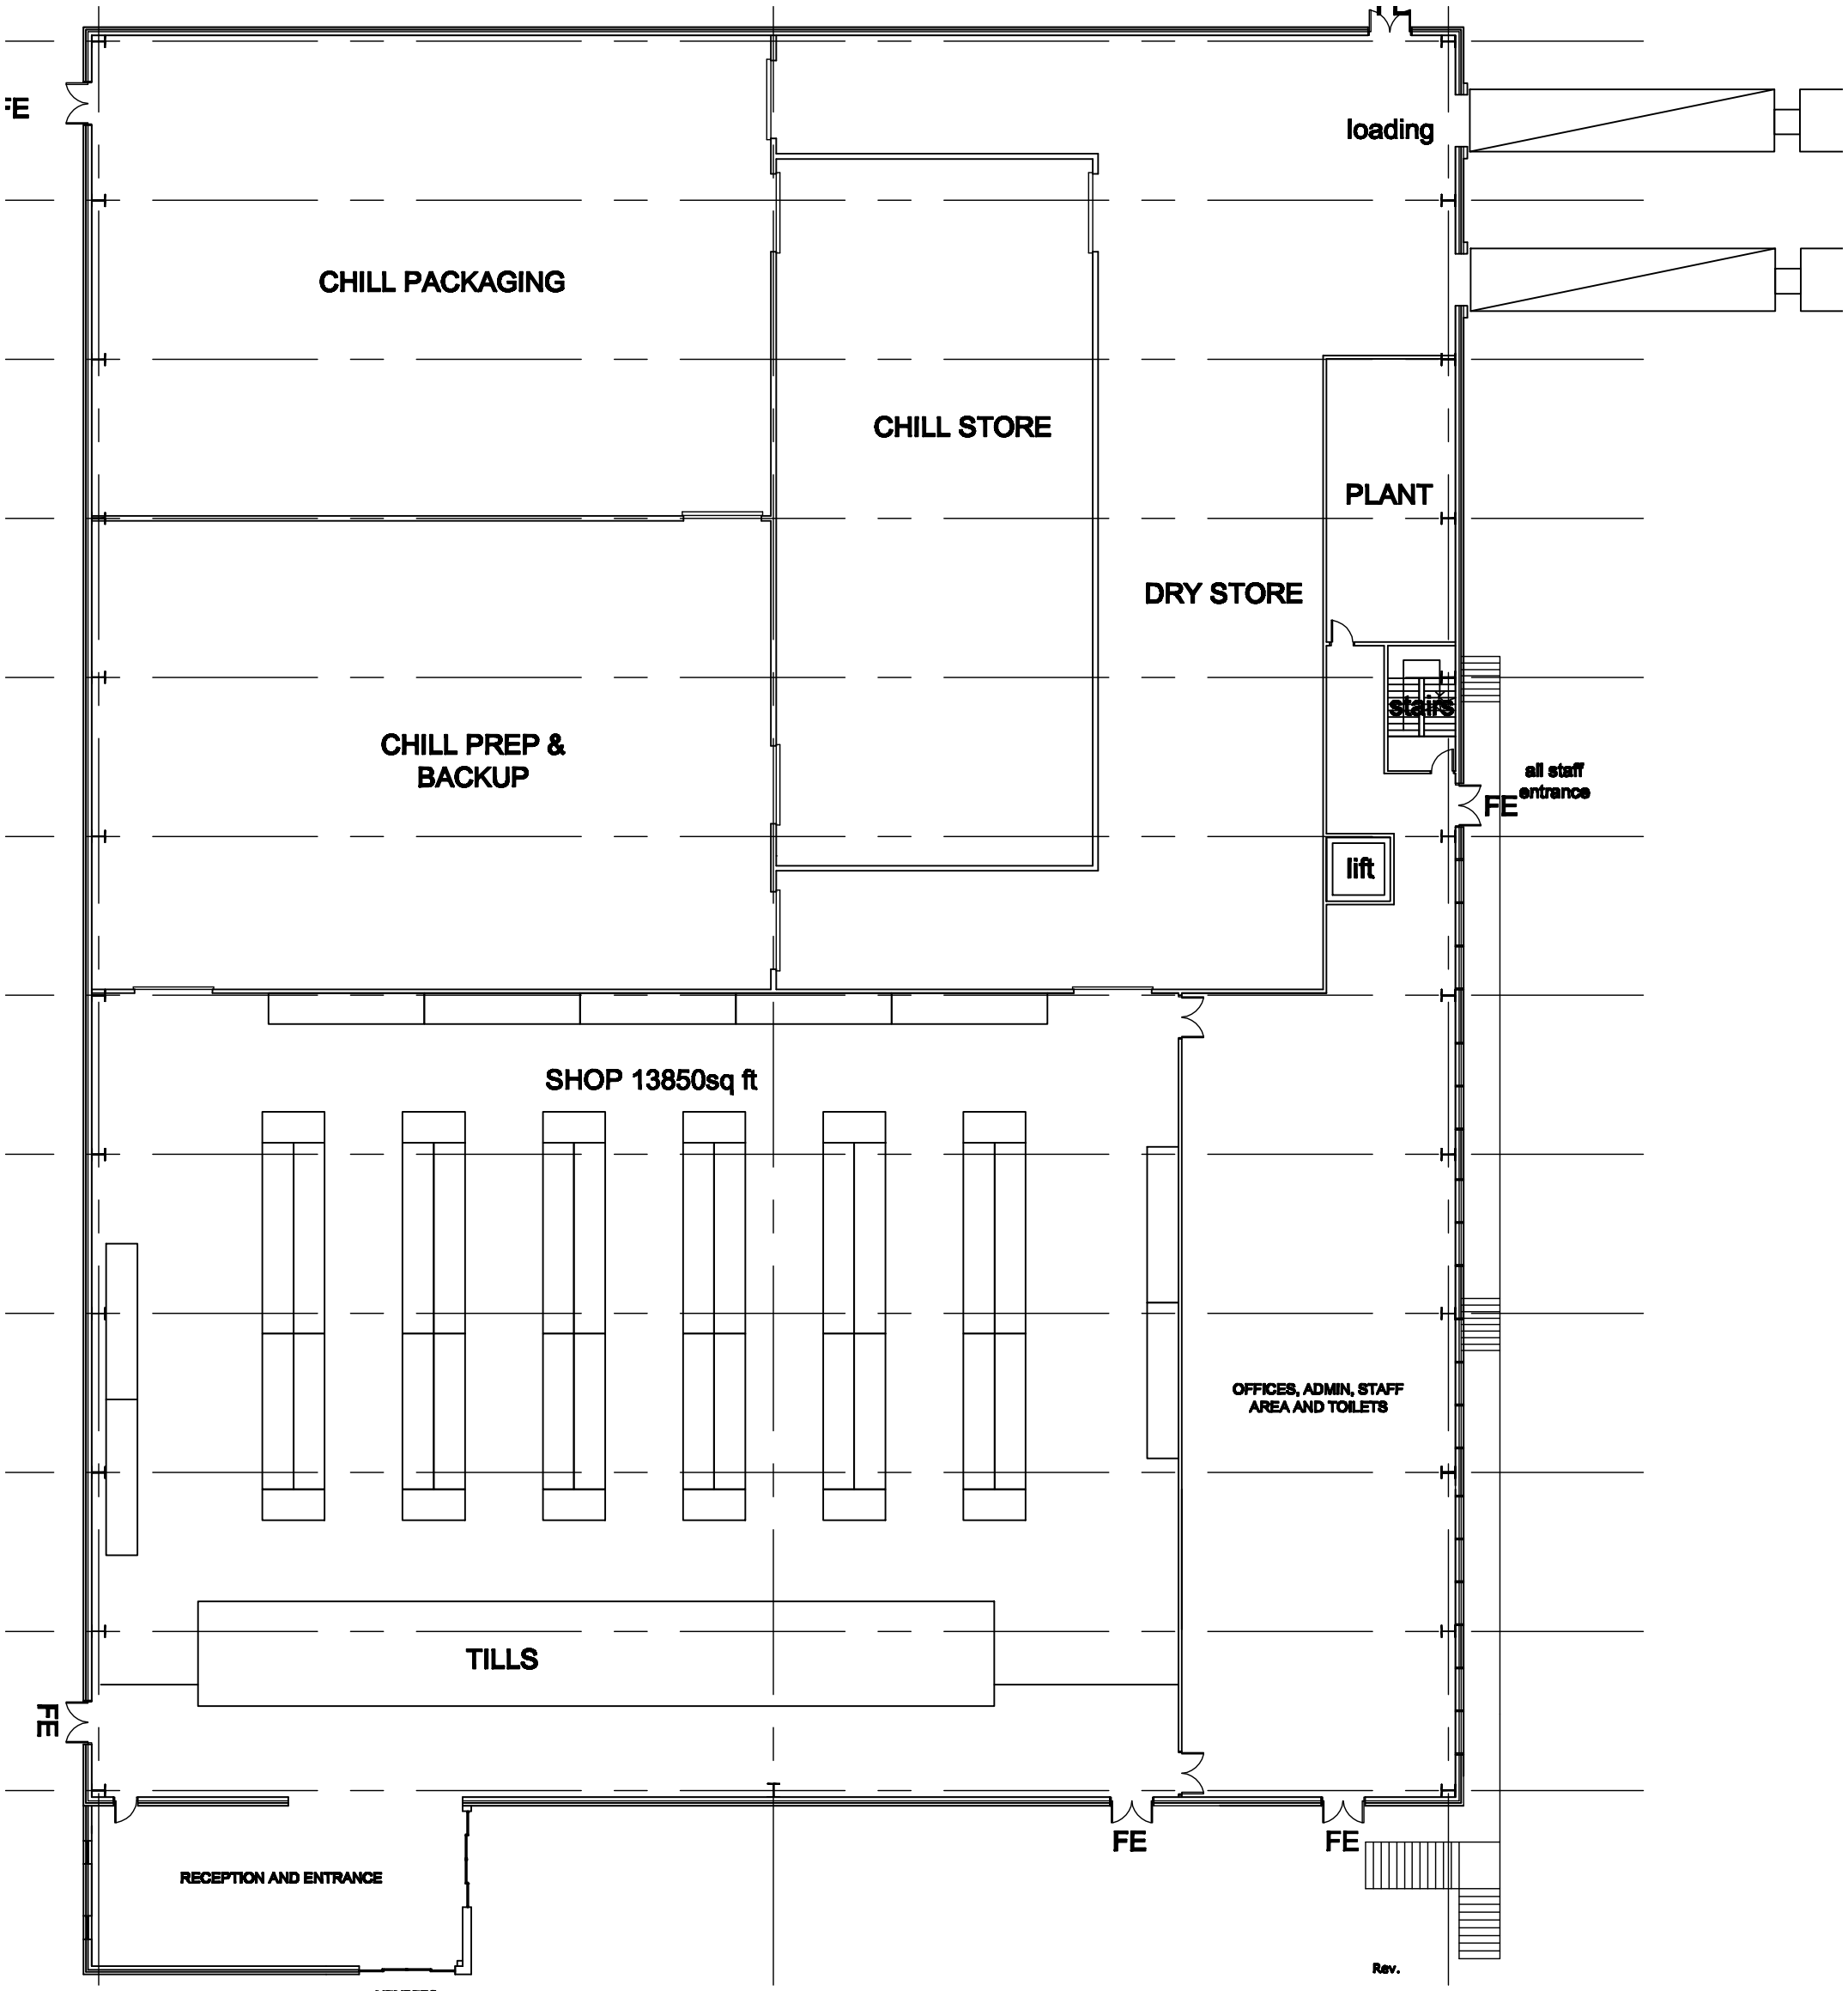


Rev.

Client: **Company Shop**

Project:
New Premises
Wentworth Business Park
Barnsley

Drawing Title:
Site Plan
Phase 1

Scales: 1:200	Cad ref: ADB:\TADB\TVRB\Drwgs\03		
Drawn: ch	Checked:	Date: August 2010	
Project no. 476	Drawing no. 03	Rev.	

JENKINS ▪ VEITCH ▪ NOLAN ARCHITECTURE LTD

Jenkins Veitch Nolan Architecture Ltd
Appleby House
Unit 19 Ravenshorn Way
Renishaw, Sheffield S21 3WY
T: 01246 432 336
F: 01246 436 794

E: info@jvnarchitecture.com

© Copyright exists on design and information contained in this drawing