
MDL001 -009	A

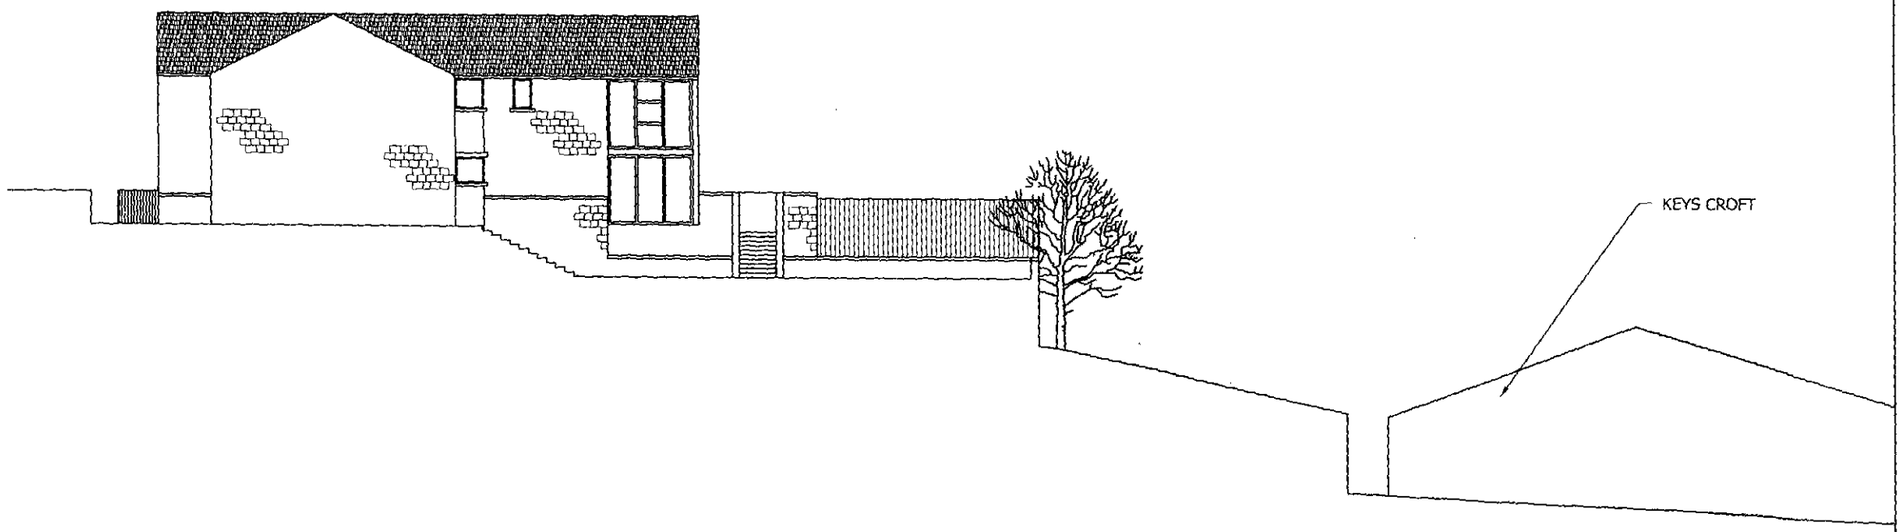

PROPOSED SECTION THROUGH SITE
SCALE 1:200 AT A3

Rev	Description	By	Chk	App	Date
A	Title revised	JRB	DL	DL	12/03/10

JRB DESIGNS Ltd
166 Churchfield Lane
Darton
Barnsley
S75 5EA
Tel: 01226 383542
Fax: 01226 380078
Mob: 07970 541192
Email: john@jrbdesigns.co.uk

This drawing is copyright. © jrbdesigns Ltd.

Client
MR D LEAKE

Drawing Title
PROPOSED SECTION

Address
1 VICAR ROAD
DARFIELD
BARNSLEY
S73 9JZ

Project Title:
CONVERSION OF OUT BUILDING & HOUSE TO NEW DWELLING

Purpose of Issue:
PLANNING

Drawing Status
FIRST ISSUE


Scale at A3	Drawn By	Date
AS SHOWN	JRB	07/05/2008

Checked By	Date	Approved By	Date
DL	07/05/2008	DL	07/05/2008


Project No.	Drawing No.	Revision
MDL001	009	A

APPROVAL [X] INFORMATION [ ] TENDER [ ] CONTRACT [ ] CONSTRUCTION [ ]

Drawing No.	Rev No.
MDL001 -004	A

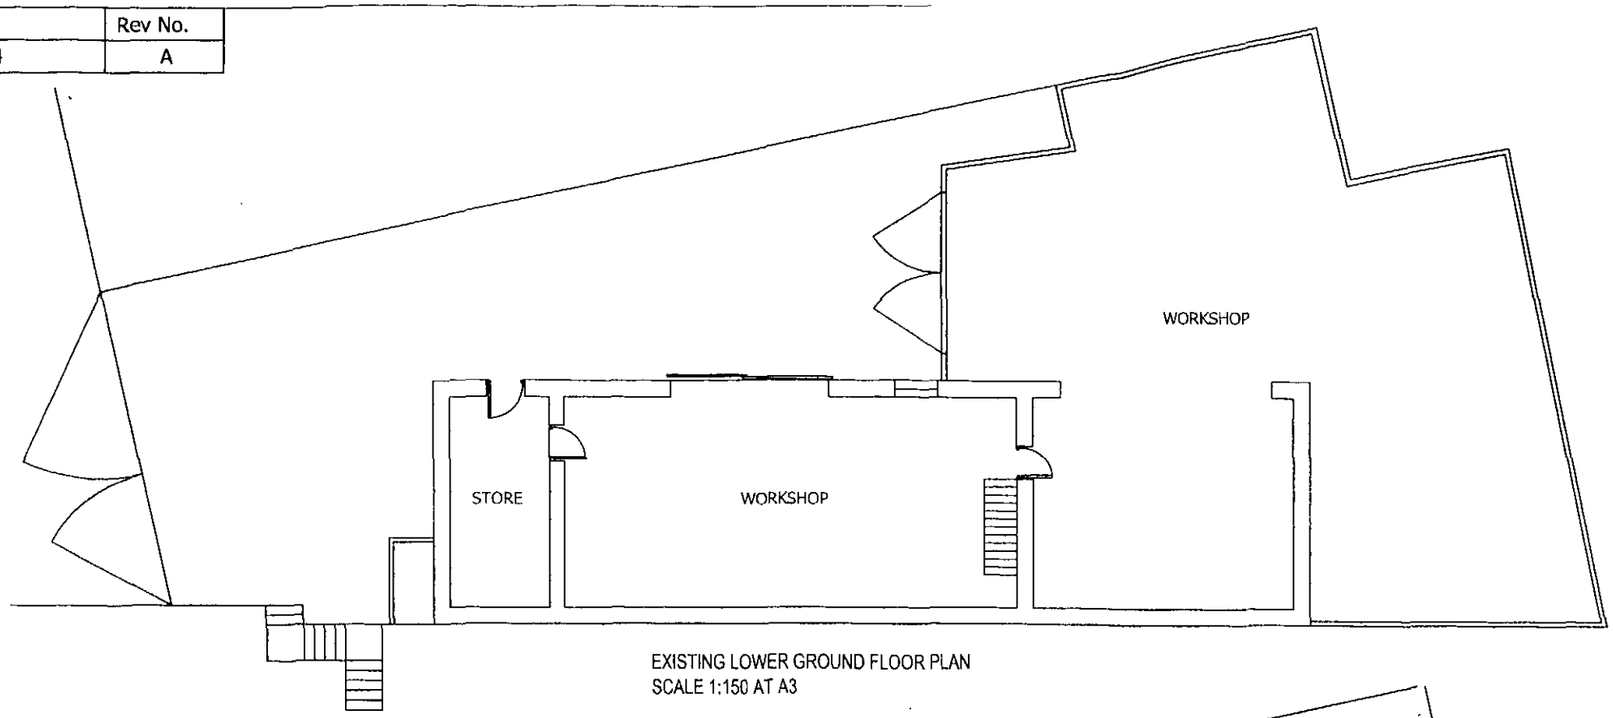

EXISTING LOWER GROUND FLOOR PLAN
SCALE 1:150 AT A3

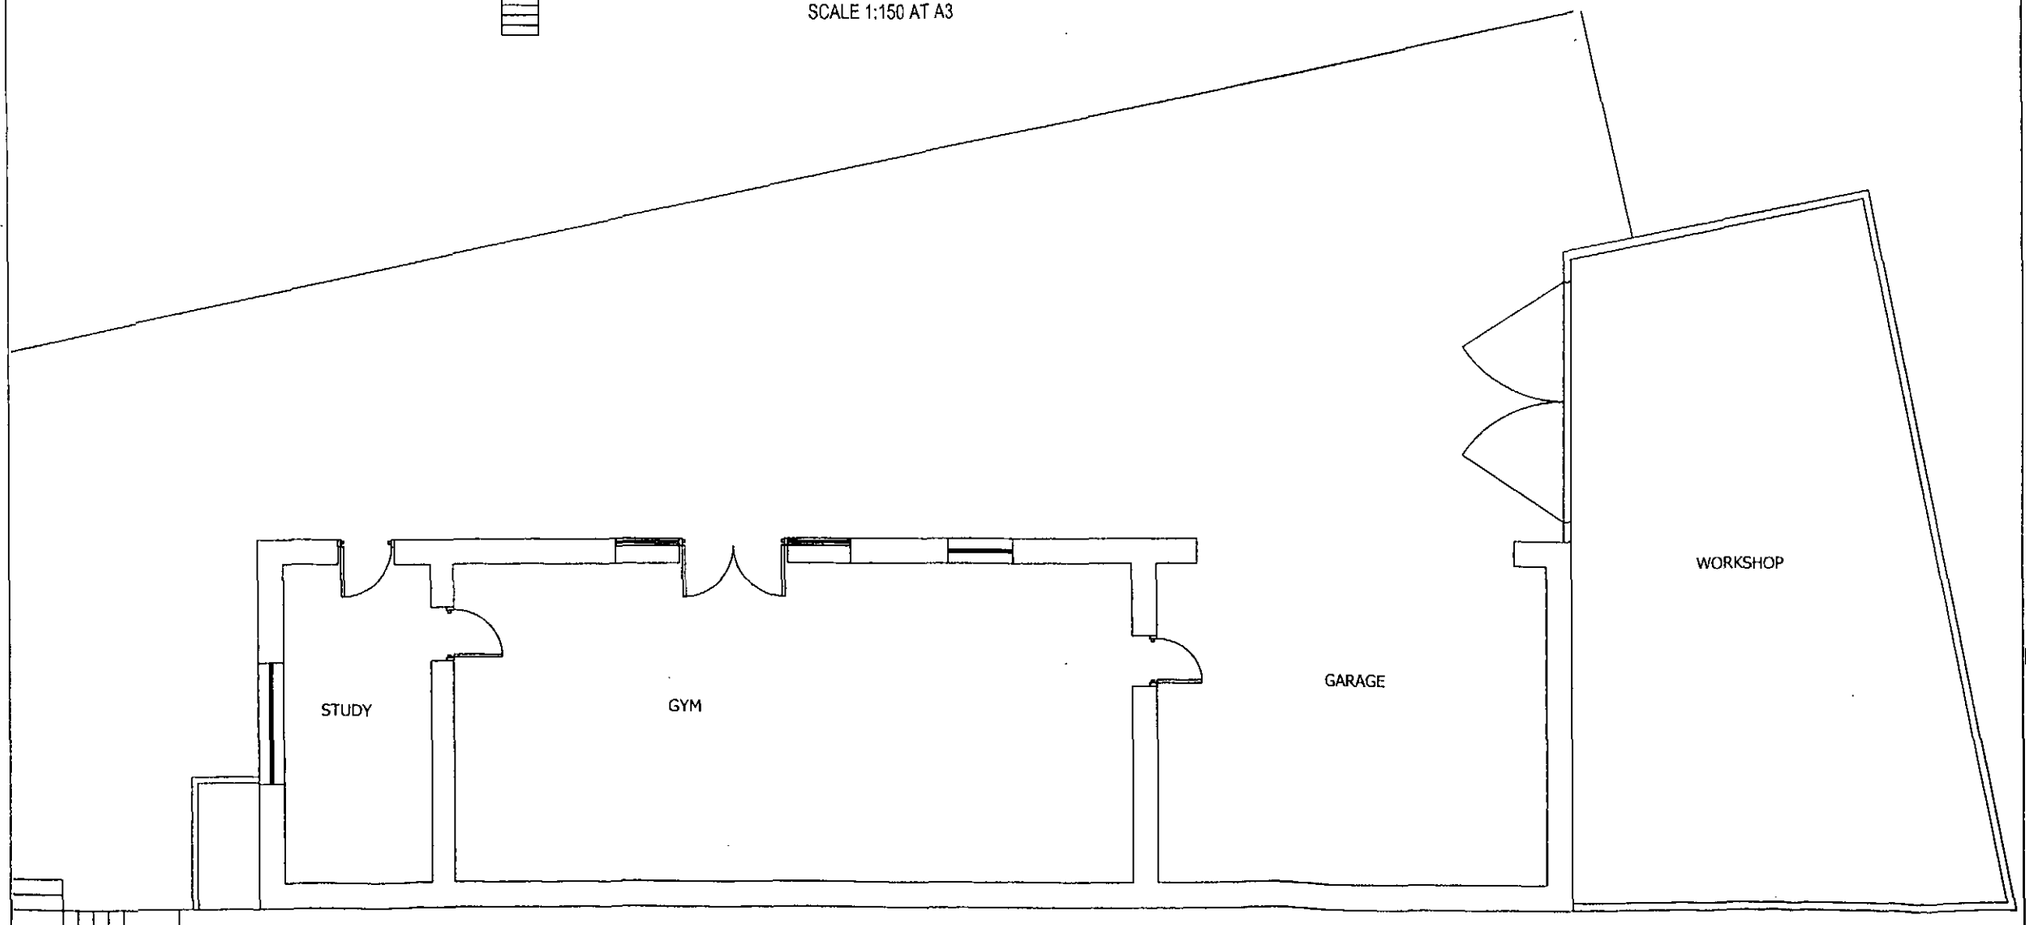

PROPOSED LOWER GROUND FLOOR PLAN
SCALE 1:100 AT A3

DO NOT SCALE: Contractor to check all dimensions before work commences and report any omissions or errors

NOTES

Rev	Description	By	Chk	App	Date
A	Title revised	JRB	DL	DL	12/03/10

JRB DESIGNS Ltd
166 Churchfield Lane
Darton
Barnsley
S75 5EA
Tel: 01226 383542
Fax: 01226 380078
Mob: 07970 541192
Email: john@jrbdesigns.co.uk

This drawing is copyright. © jrbdesigns Ltd.

Client
MR D LEAKE

Drawing Title
PROP LOWER GROUND FLOOR PLAN

Address
1 VICAR ROAD
DARFIELD
BARNSLEY
S73 9JZ

Project Title:
CONVERSION OF OUT BUILDING & HOUSE TO NEW DWELLING


Purpose of Issue:
PLANNING

Drawing Status
FIRST ISSUE

Scale at A3	Drawn By	Date	
AS SHOWN	JRB	07/05/2008	
Checked By	Date	Approved By	Date
DL	07/05/2008	DL	07/05/2008
Project No.	Drawing No.	Revision	
MDL001	004	A	

APPROVAL [X] INFORMATION [ ] TENDER [ ] CONTRACT [ ] CONSTRUCTION [ ]

Drawing No.	Rev No.
MDL001 -006	A

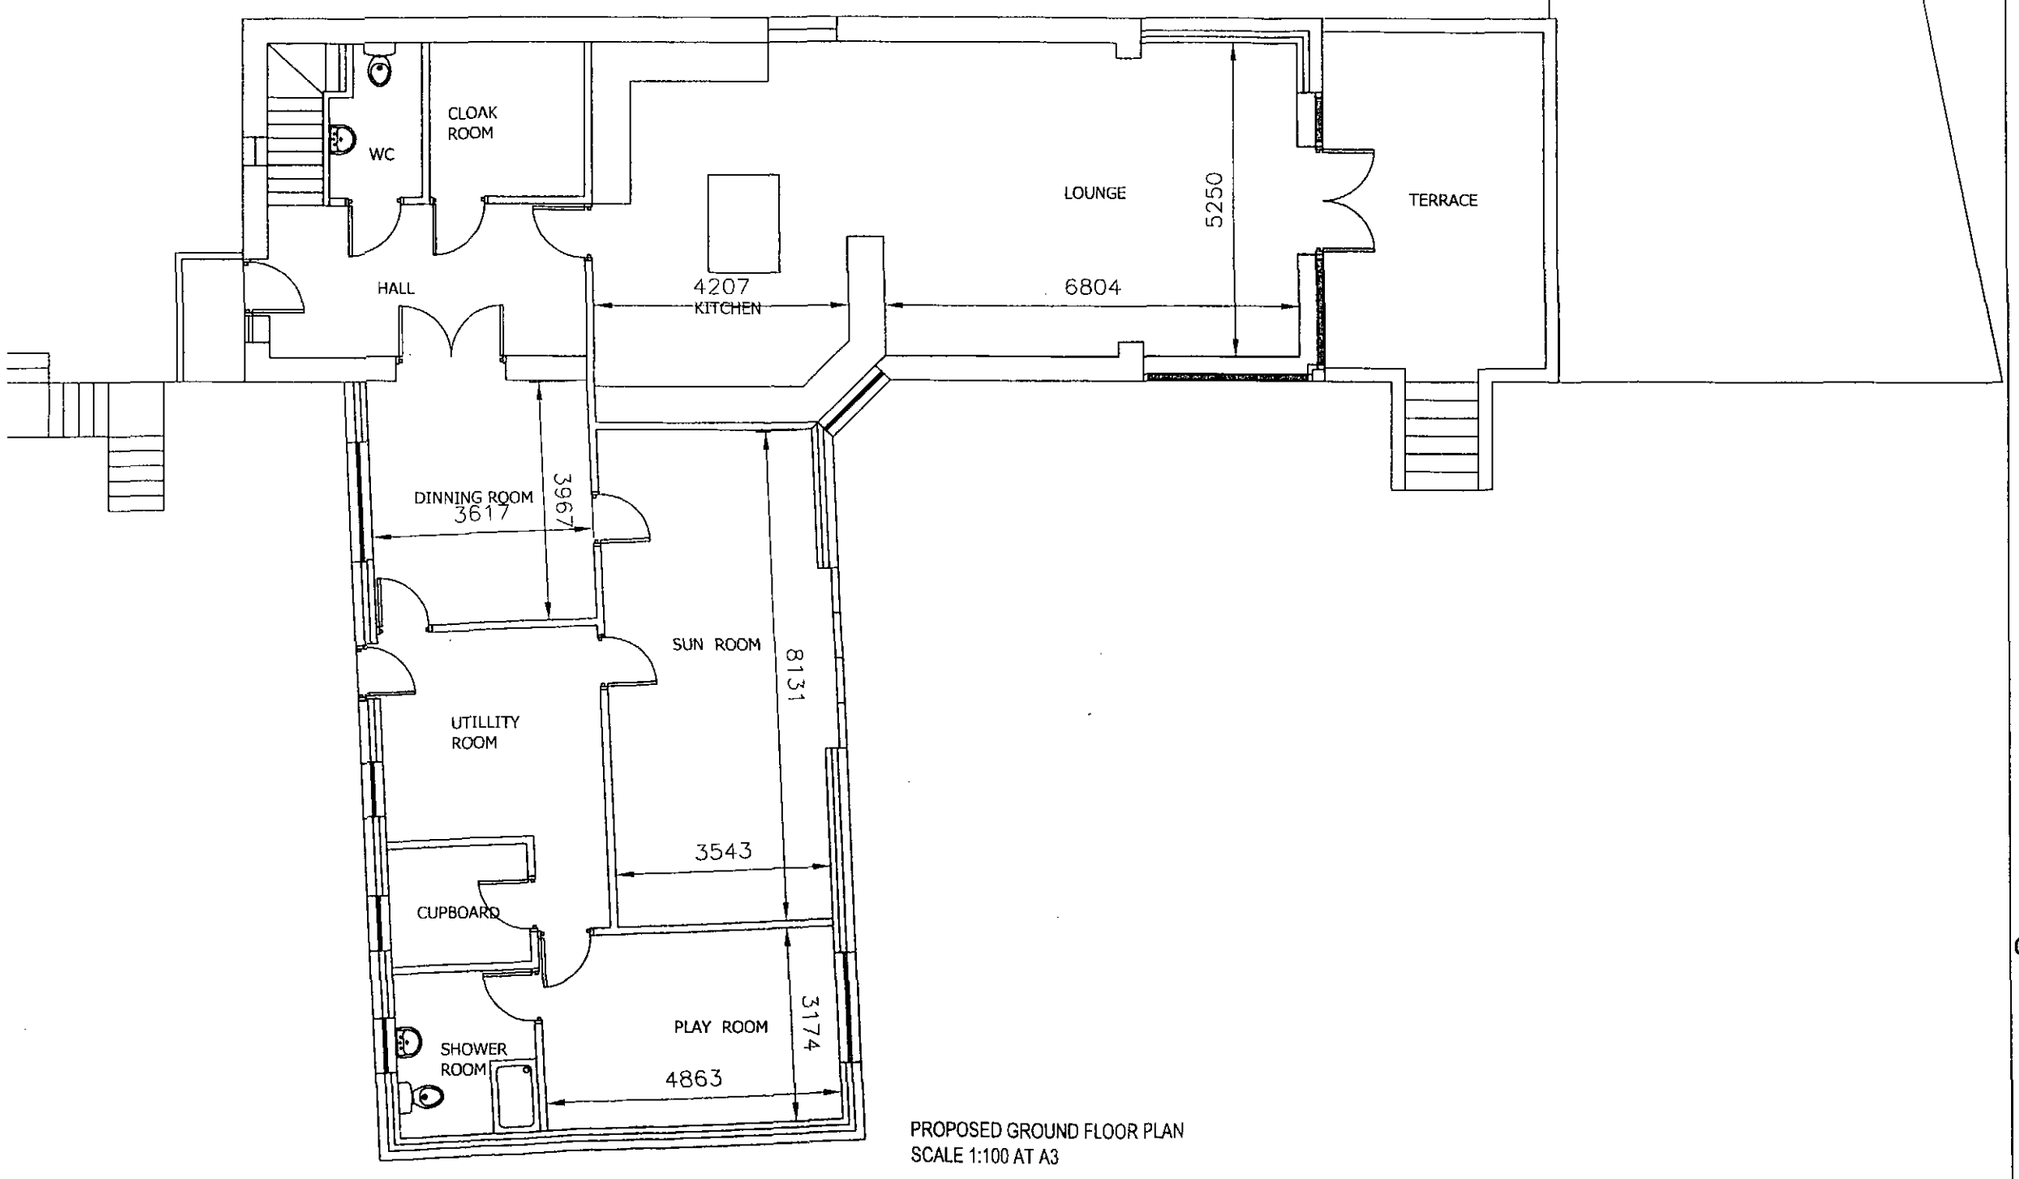

PROPOSED GROUND FLOOR PLAN
SCALE 1:100 AT A3

DO NOT SCALE: Contractor to check all dimensions and report any omissions or errors

NOTES

Rev	Description	By	Chk	App	Date
A	Title revised	JRB	DL	DL	12/03/10

JRB DESIGNS Ltd
166 Churchfield Lane
Darton
Barnsley
S75 5EA
Tel: 01226 383542
Fax: 01226 380078
Mob: 07970 541192
Email: john@jrbdesigns.co.uk

This drawing is copyright. © jrbdesigns Ltd.

Client
MR D LEAKE

Drawing Title
PROPOSED GROUND FLOOR PLAN

Address:
1 VICAR ROAD
DARFIELD
BARNSLEY
S73 9JZ

Project Title:
CONVERSION OF OUT BUILDING & HOUSE TO NEW DWELLING


Purpose of Issue:
PLANNING

Drawing Status
FIRST ISSUE

Scale at A3	Drawn By	Date
AS SHOWN	JRB	07/05/2008
Checked By: DL	Date: 07/05/2008	Approved By: DL — Date: 07/05/2008
Project No.: MDL001	Drawing No.: 006	Revision: A

APPROVAL ☒ INFORMATION ☐ TENDER ☐ CONTRACT ☐ CONSTRUCTION ☐

Drawing No.	Rev No.
MDL001 -007	A

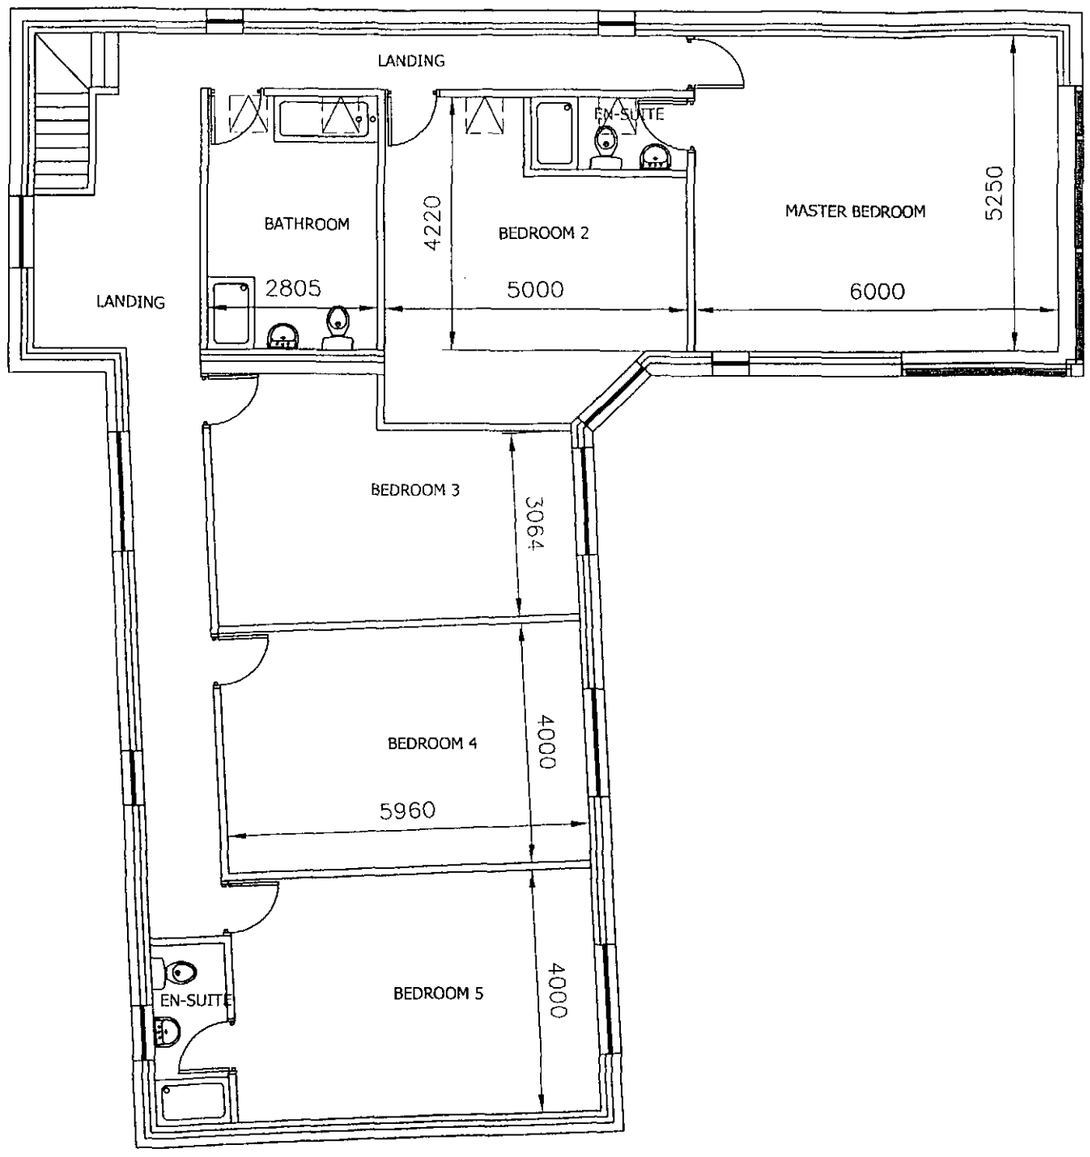

PROPOSED FIRST FLOOR PLAN
SCALE 1:100 AT A3

any omissions or errors

NOTES

Rev	Description	By	Chk	App	Date
A	Title revised	JRB	DL	DL	12/03/10

JRB DESIGNS Ltd
166 Churchfield Lane
Darton
Barnsley
S75 5EA
Tel: 01226 383542
Fax: 01226 380078
Mob: 07970 541192
Email: john@jrbdesigns.co.uk

This drawing is copyright. © Jrbdesigns Ltd.

Client
MR D LEAKE

Drawing Title
PROPOSED FIRST FLOOR PLANS

Address
1 VICAR ROAD
DARFIELD
BARNSLEY
S73 9JZ

Project Title:
CONVERSION OF OUT BUILDING & HOUSE TO NEW DWELLING


Purpose of Issue:
PLANNING

Drawing Status
FIRST ISSUE


Scale at A3	Drawn By	Date		
AS SHOWN	JRB	07/05/2008		
Checked By	Date	Approved By	Date	
DL	07/05/2008	DL	07/05/2008	
Project No.	Drawing No.		Revision	
MDL001	007		A	

APPROVAL [X] INFORMATION [ ] TENDER [ ] CONTRACT [ ] CONSTRUCTION [ ]

Drawing No.	Rev No.
MDL001 -005	A

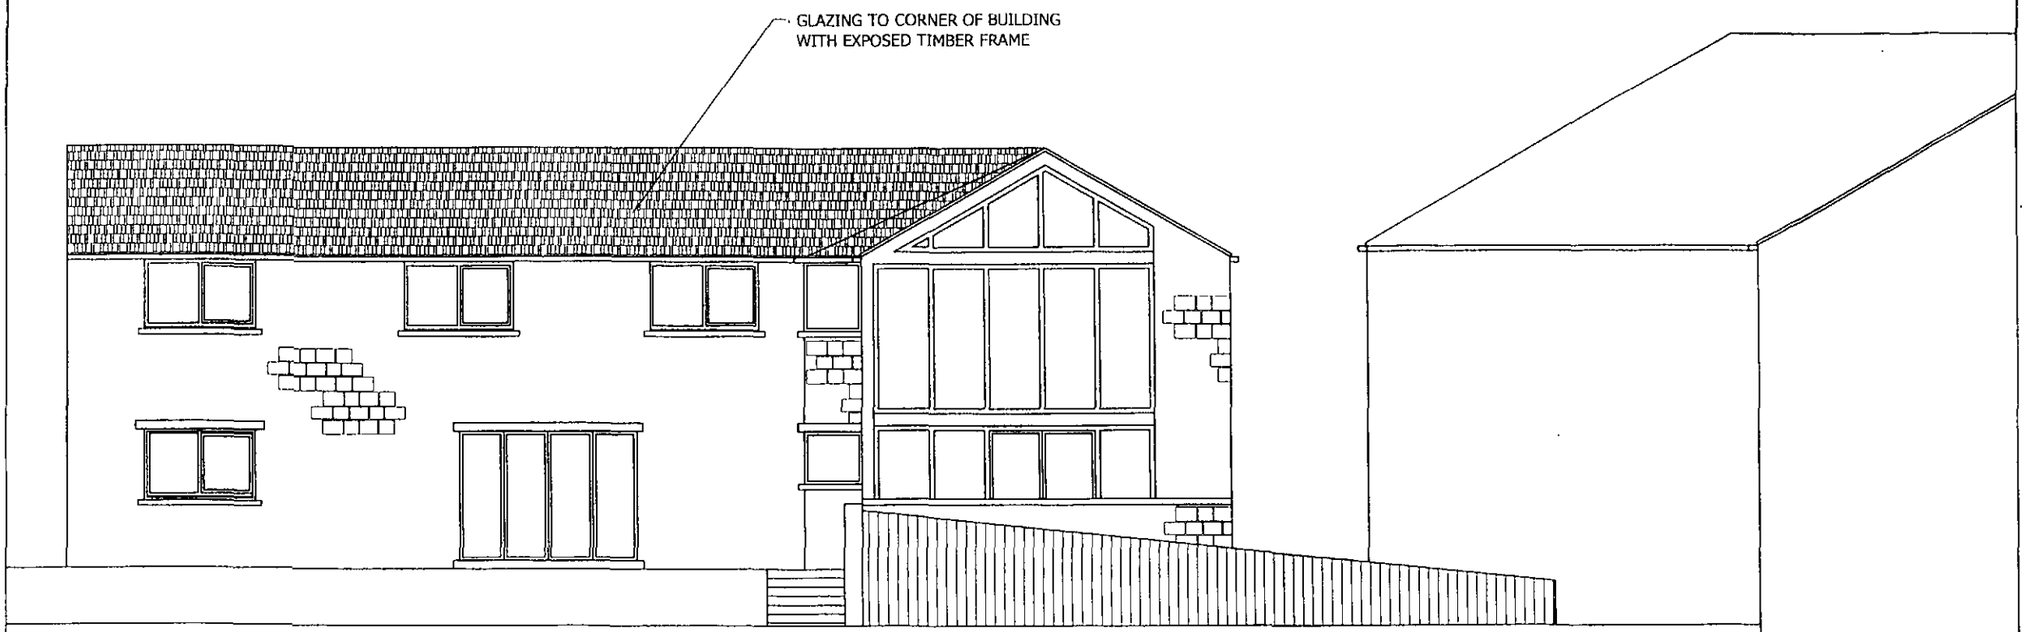

PROPOSED FRONT ELEVATION
SCALE 1:100 AT A3

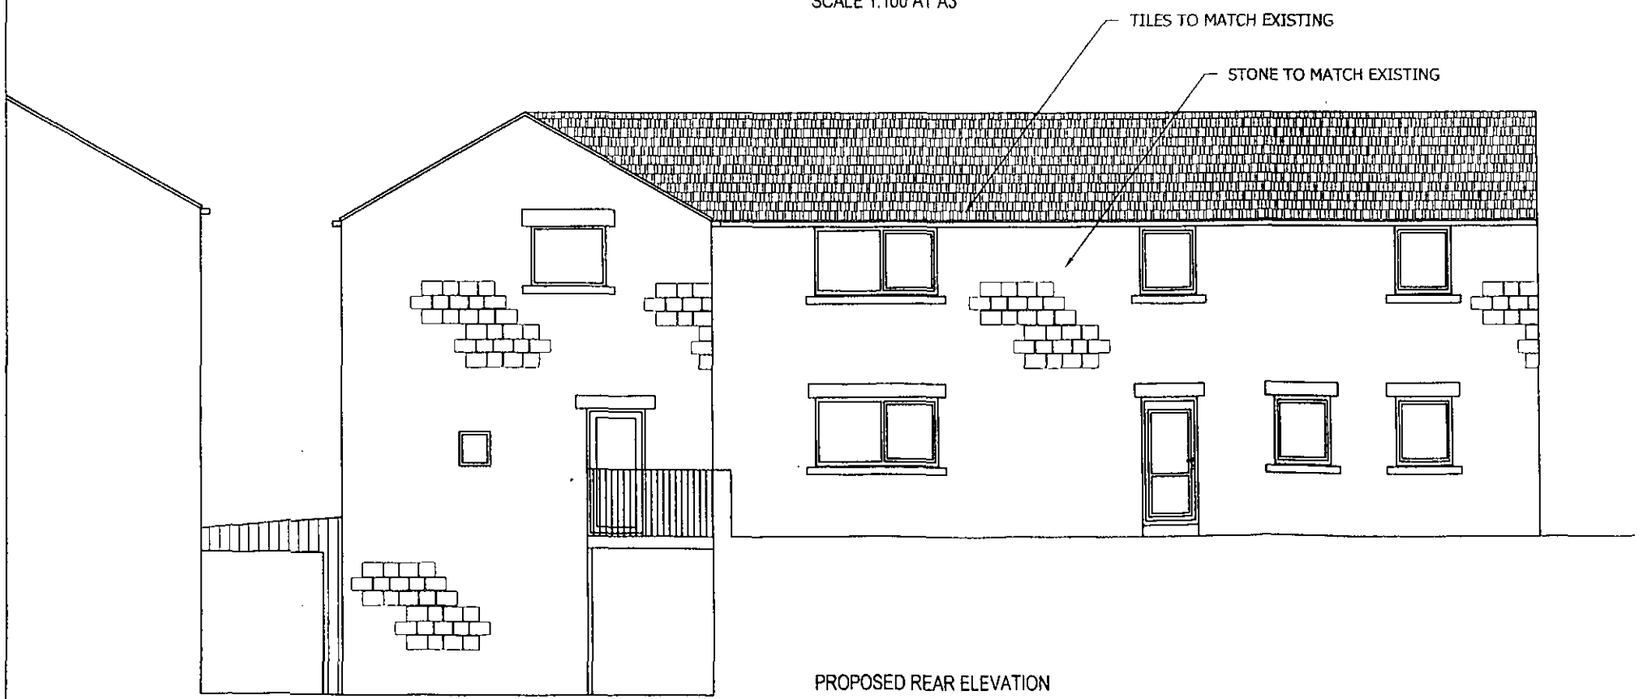

PROPOSED REAR ELEVATION
SCALE 1:100 AT A3

DO NOT SCALE: Contractor to check all dimensions and report any omissions or errors

NOTES

Rev	Description	By	Chk	App	Date
A	Title revised	JRB	DL	DL	12/03/10

JRB DESIGNS Ltd
166 Churchfield Lane
Darton
Barnsley
S75 5EA
Tel: 01226 383542
Fax: 01226 380078
Mob: 07970 541192
Email: john@jrbdesigns.co.uk

This drawing is copyright. © jrbdesigns Ltd.

Client
MR D LEAKE

Drawing Title
PROPOSED ELEVATIONS

Address
1 VICAR ROAD
DARFIELD
BARNSLEY
S73 9JZ

Project Title:
CONVERSION OF OUT BUILDING & HOUSE TO NEW DWELLING

Purpose of Issue:
PLANNING

Drawing Status
FIRST ISSUE


Scale at A3	Drawn By	Date
AS SHOWN	JRB	07/05/2008
Checked By: DL	Date: 07/05/2008	Approved By: DL — Date: 07/05/2008
Project No.: MDL001	Drawing No.: 005	Revision: A

APPROVAL ☒ INFORMATION ☐ TENDER ☐ CONTRACT ☐ CONSTRUCTION ☐


Drawing No.	Rev No.
MDL001 -002	A

any omissions or errors

NOTES

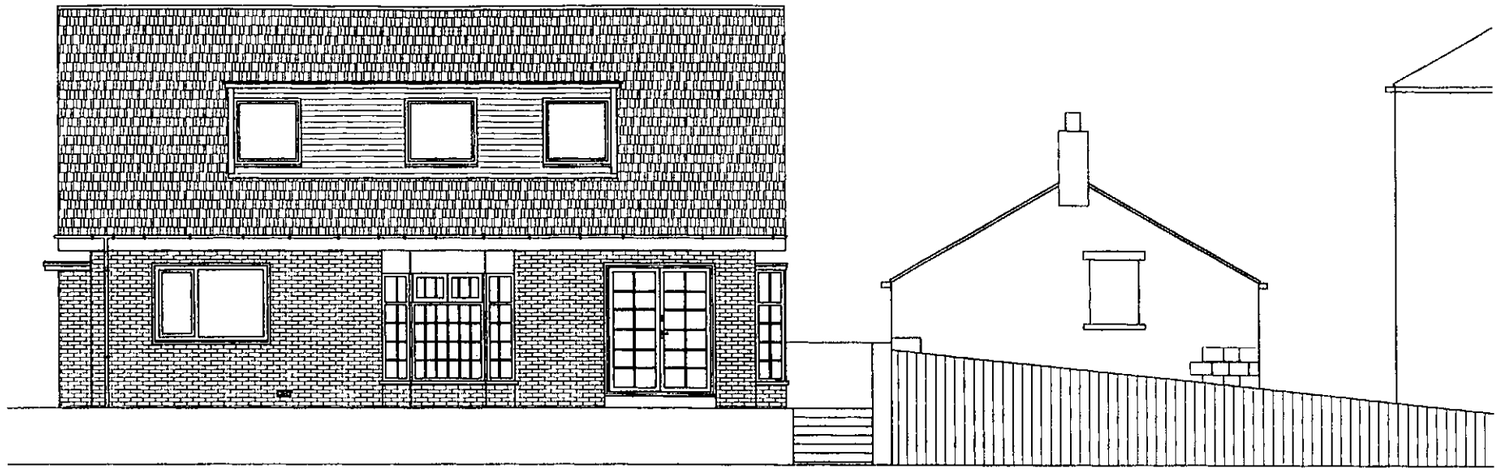

EXISTING FRONT ELEVATION
SCALE 1:100 AT A3

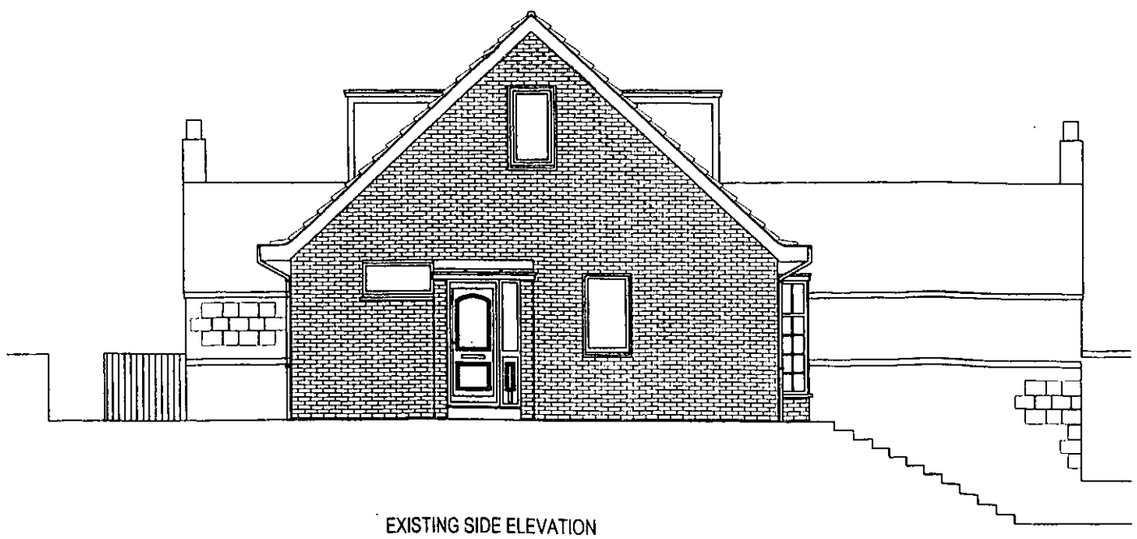

EXISTING SIDE ELEVATION
SCALE 1:100 AT A3

Rev	Description	By	Chk	App	Date
A	Title revised	JRB	DL	DL	12/03/10

JRB DESIGNS Ltd
166 Churchfield Lane
Darton
Barnsley
S75 5EA
Tel: 01226 383542
Fax: 01226 380078
Mob: 07970 541192
Email: john@jrbdesigns.co.uk

This drawing is copyright. © jrbdesigns Ltd.

Client
MR D LEAKE

Drawing Title
EXISTING ELEVATIONS 1

Address
1 VICAR ROAD
DARFIELD
BARNSLEY
S73 9JZ

Project Title:
CONVERSION OF OUT BUILDING & HOUSE TO NEW DWELLING


Purpose of Issue:
PLANNING

Drawing Status
FIRST ISSUE


Scale at A3	Drawn By	Date	
AS SHOWN	JRB	07/05/2008	
Checked By	Date	Approved By	Date
DL	07/05/2008	DL	07/05/2008
Project No.		Drawing No.	Revision
MDL001		002	A

APPROVAL ☒ INFORMATION ☐ TENDER ☐ CONTRACT ☐ CONSTRUCTION ☐

MDL001 -007	A

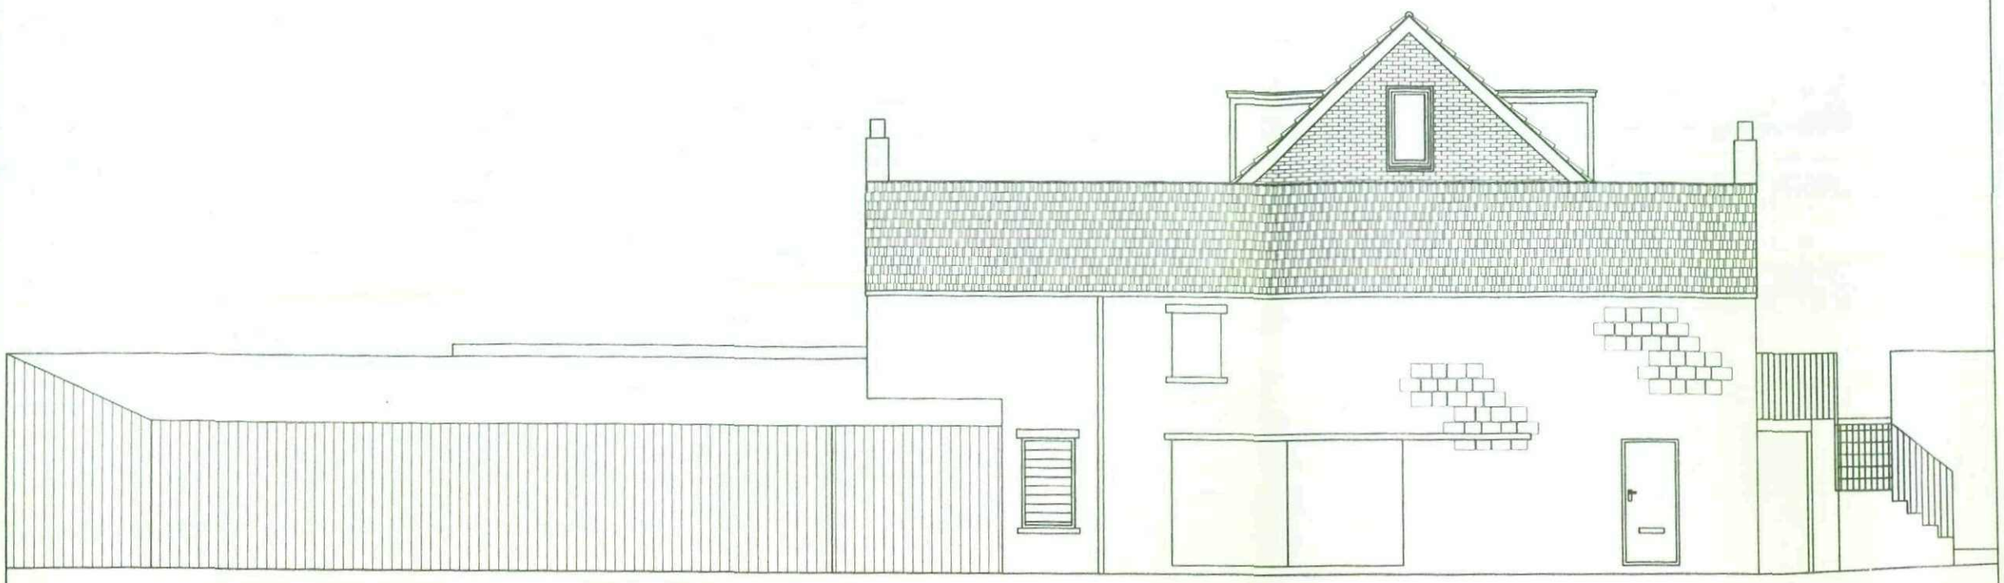

EXISTING SIDE ELEVATION
SCALE 1:100 AT A3

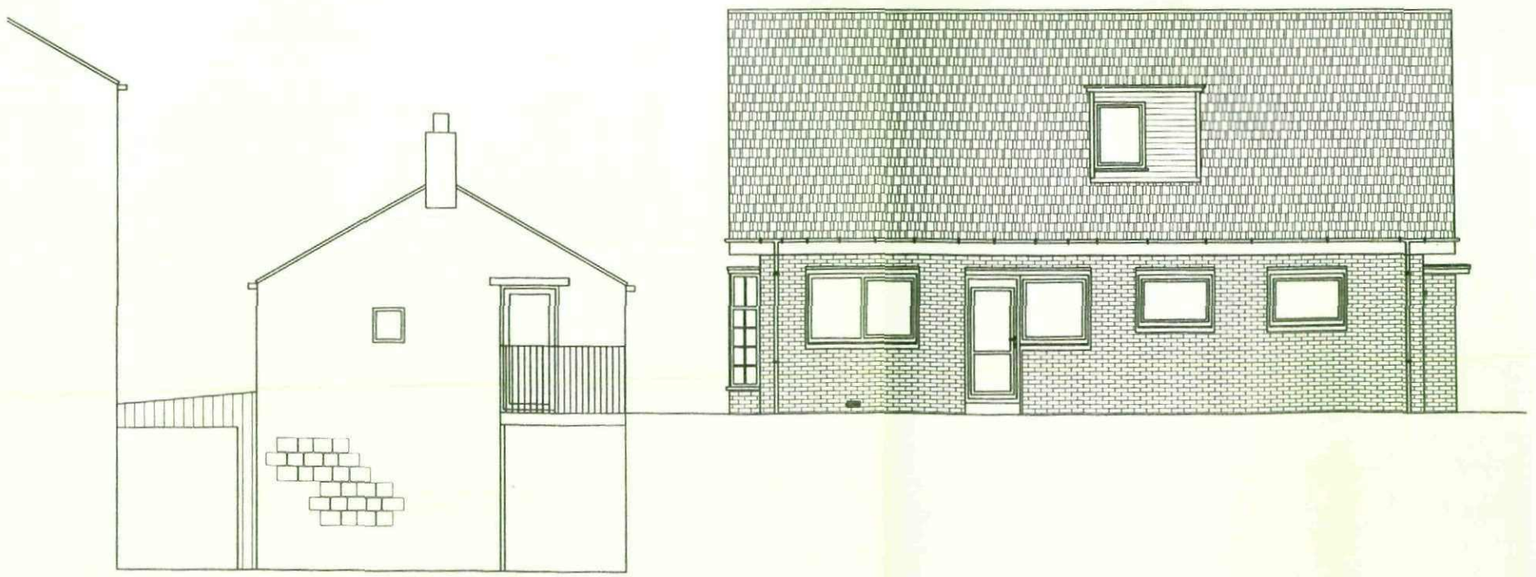

EXISTING REAR ELEVATION
SCALE 1:100 AT A3

NOTES

Rev	Description	By	Chk	App	Date
A	Title revised	JRB	DL	DL	12/03/10

JRB DESIGNS Ltd
166 Churchfield Lane
Darton
Barnsley
S75 5EA
Tel: 01226 383542
Fax: 01226 380078
Mob: 07970 541192
Email: john@jrbdesigns.co.uk

This drawing is copyright. © jrbdesigns Ltd.

Client
MR D LEAKE

Drawing Title
EXISTING ELEVATIONS 2

Address
1 VICAR ROAD
DARFIELD
BARNSLEY
S73 9JZ

Project Title:
CONVERSION OF OUT BUILDING & HOUSE TO NEW DWELLING

Purpose of Issue:
PLANNING

Drawing Status
FIRST ISSUE


Scale at A3	Drawn By	Date	
AS SHOWN	JRB	07/05/2008	
Checked By	Date	Approved By	Date
DL	07/05/2008	DL	07/05/2008
Project No.	Drawing No.	Revision	
MDL001	007	A	

APPROVAL [X] INFORMATION [ ] TENDER [ ] CONTRACT [ ] CONSTRUCTION [ ]


Drawing No.	Rev No.
MDL001 -003	A

DO NOT SCALE: Contractor to check all dimensions and report any omissions or errors

NOTES

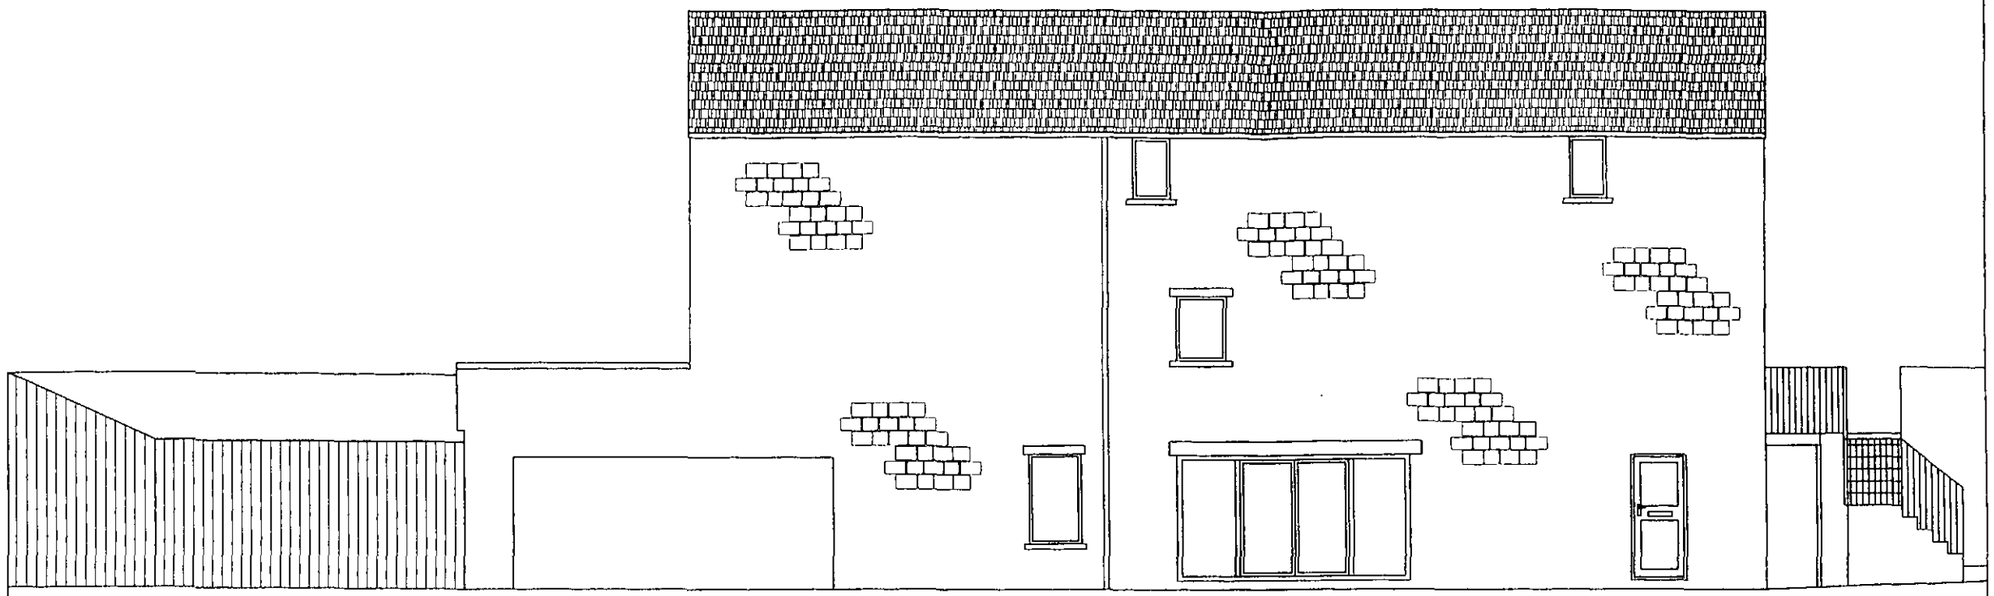

PROPOSED SIDE ELEVATION
SCALE 1:100 AT A3

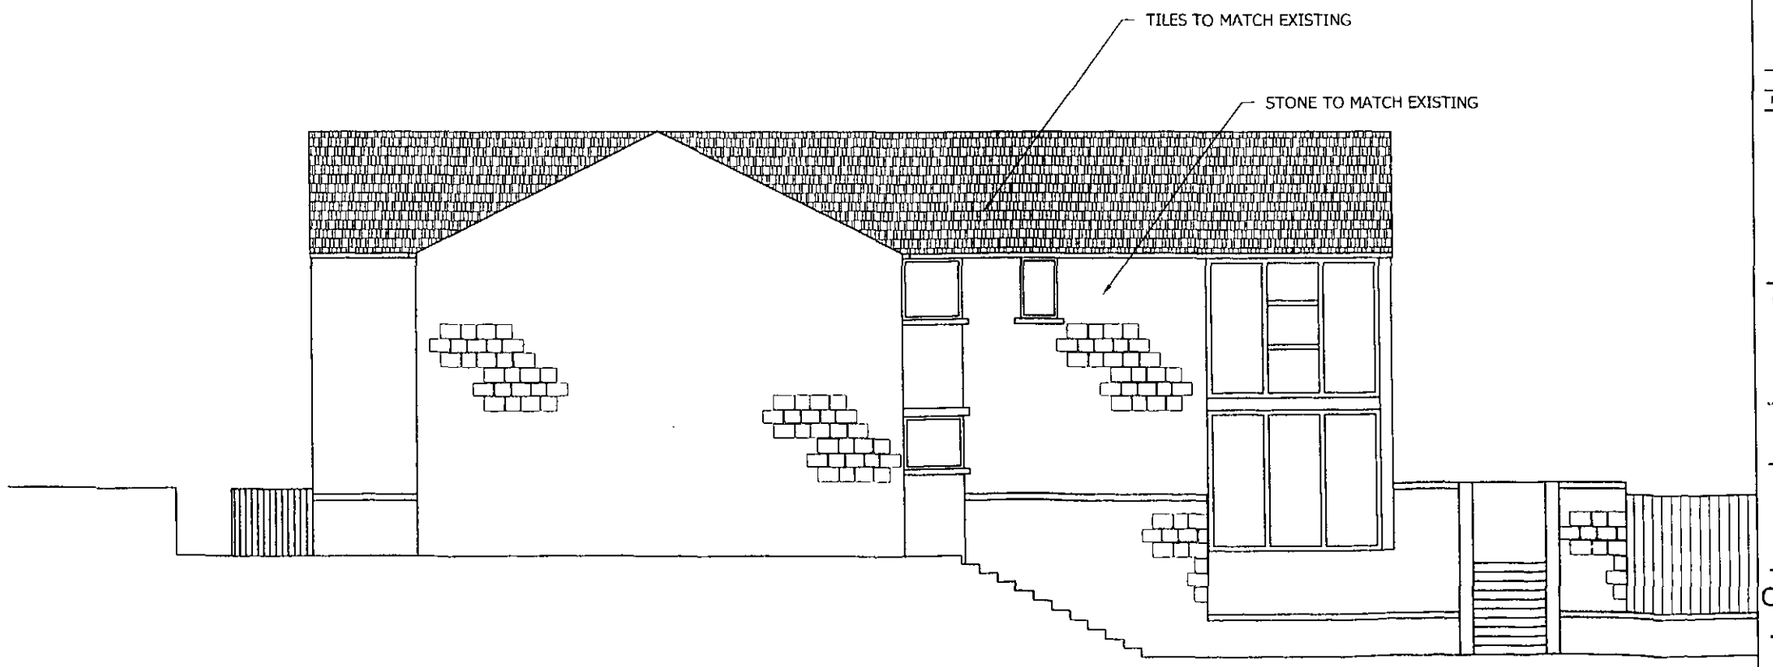

PROPOSED SIDE ELEVATION
SCALE 1:100 AT A3

Rev	Description	By	Chk	App	Date
A	Title revised	JRB	DL	DL	12/03/10

JRB DESIGNS Ltd
166 Churchfield Lane
Darton
Barnsley
S75 5EA
Tel: 01226 383542
Fax: 01226 380078
Mob: 07970 541192
Email: john@jrbdesigns.co.uk

This drawing is copyright. © jrbdesigns Ltd.

Client
MR D LEAKE

Drawing Title
PROPOSED ELEVATIONS

Address
1 VICAR ROAD
DARFIELD
BARNSLEY
S73 9JZ

Project Title:
CONVERSION OF OUT BUILDING & HOUSE TO NEW DWELLING

Purpose of Issue:
PLANNING

Drawing Status
FIRST ISSUE

Scale at A3	Drawn By	Date	
AS SHOWN	JRB	07/05/2008	
Checked By	Date	Approved By	Date
DL	07/05/2008	DL	07/05/2008
Project No.		Drawing No.	Revision
MDL001		003	A

APPROVAL ☒ INFORMATION ☐ TENDER ☐ CONTRACT ☐ CONSTRUCTION ☐

Drawing No.	Rev No.
MDL001 -001	A

DO NOT SCALE: Contractor to check all dimensions and report any omissions or errors

NOTES


N
W E
S

INDICATIVE ONLY


EXISTING BUNGALOW TO BE REDESIGNED TO MATCH REST OF DEVELOPMENT

PROPOSED CONVERTED AREA 226m²

SITE AREA 877m²

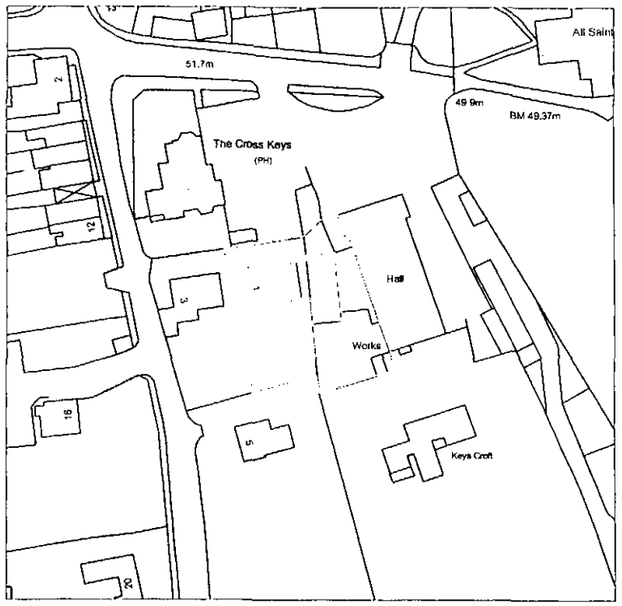

LOACATION PLAN
SCALE 1:1250 AT A3

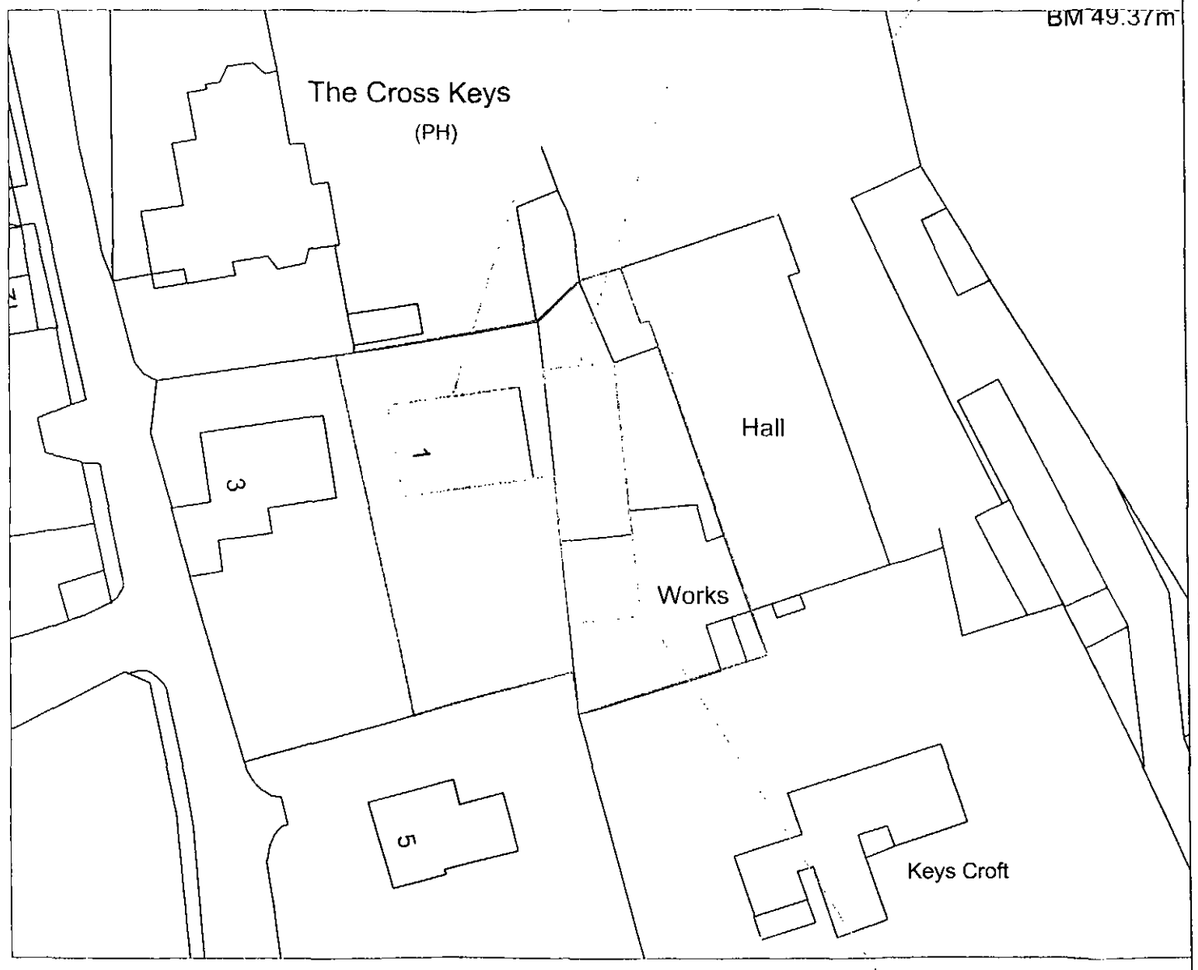

SITE PLAN
SCALE 1:500 AT A3

EXISTING WORKSHOP SIZE REDUCED

Rev	Description	By	Chk	App	Date
A	Title revised	JRB	DL	DL	12/03/10

JRB DESIGNS Ltd
166 Churchfield Lane
Darton
Barnsley
S75 5EA
Tel: 01226 383542
Fax: 01226 380078
Mob: 07970 541192
Email: john@jrbdesigns.co.uk

This drawing is copyright. © jrbdesigns Ltd.

Client
MR D LEAKE

Drawing Title
SITE PLANS

Address
1 VICAR ROAD
DARFIELD
BARNSLEY
S73 9JZ

Project Title:
CONVERSION OF OUT BUILDING & HOUSE TO NEW DWELLING

Purpose of Issue:
PLANNING

Drawing Status
FIRST ISSUE

Scale at A3	Drawn By	Date	
AS SHOWN	JRB	07/05/2008	
Checked By	Date	Approved By	Date
DL	07/05/2008	DL	07/05/2008
Project No.	Drawing No.		Revision
MDL001	001		A

APPROVAL ☒ INFORMATION ☐ TENDER ☐ CONTRACT ☐ CONSTRUCTION ☐