
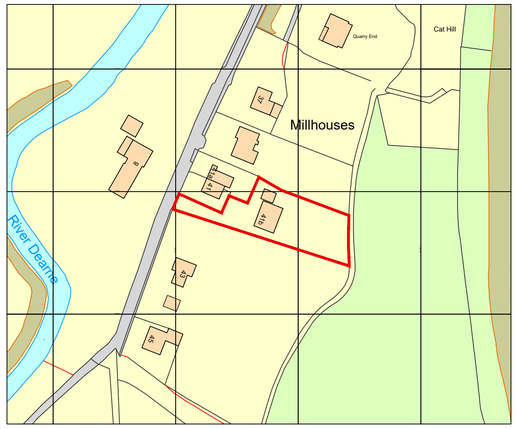


Ordnance Survey, (c) Crown Copyright 2019. All rights reserved. Licence number 100022432


Site Location Plan

Scale 1:1250

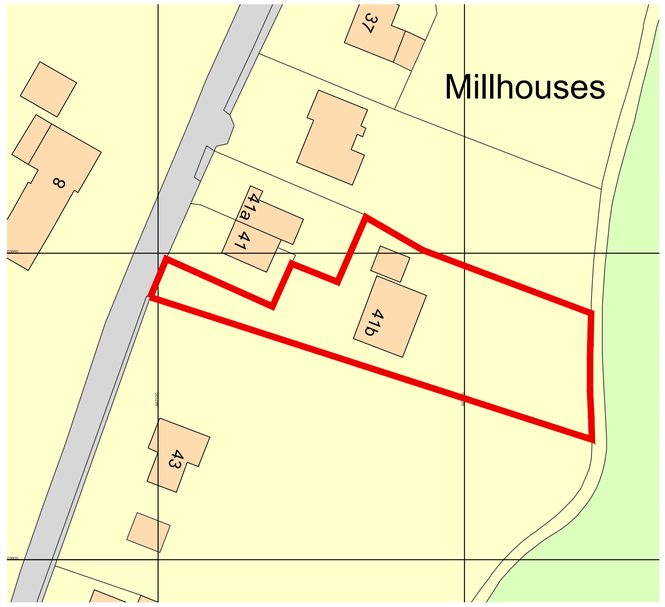


Existing Site Plan

Scale 1:1500

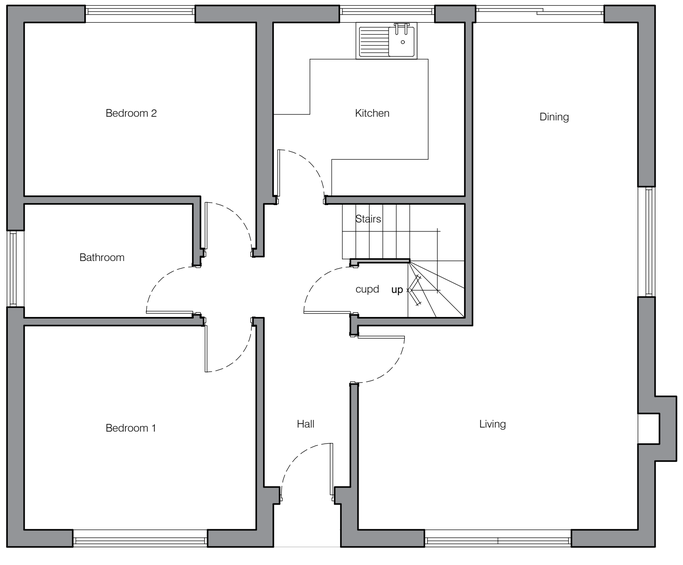

Ground Floor Plan

Scale 1:50

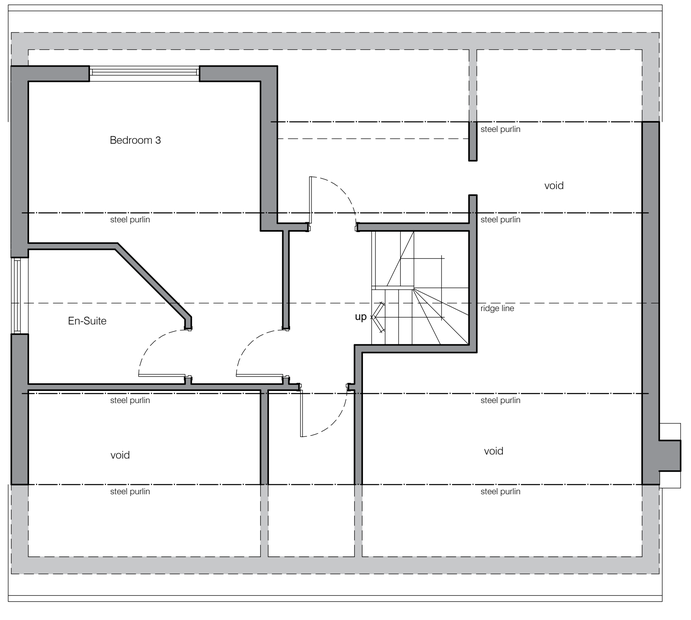

First Floor Plan

Scale 1:50

proposed roof conversion
cliff road, darfield

existing plans
Scale 1:50



Site Location

Approximate Scale 1:10,000

North

DO NOT SCALE FROM THIS DRAWING.

ALL DIMENSIONS ARE TO BE CHECKED ON SITE AND CONFIRMED TO AUTHOR

PLEASE NOTIFY ANY DISCREPANCIES OR VARIATIONS BEFORE WORK ON THE RELEVENT SECTION COMMENCES.

THE BUILDER / CONTRACTOR IS RESPONSIBLE FOR SETTING-OUT, CO-ORDINATION OF THE WORKS AND FOR COMPLYING WITH STATUTE.

THIS DRAWING SHALL BE READ IN CONJUNCTION WITH ALL RELEVANT CONSULTANTS AND / OR SPECIALISTS DRAWINGS / DOCUMENTS.

THE MATERIALS AND WORKMANSHIP OF ALL RELEVANT TRADES AND BUILDING OPERATIONS SHALL COMPLY WITH THE RECOMMENDATIONS OF CURRENT BRITISH STANDARDS AND CODES OF PRACTICE.

STRUCTURAL CALCULATIONS TAKE PRECEDENT OVER THE DRAWINGS.

IF IN DOUBT, ASK.

NOTES

1:1000 0 10 20 30 40 50 60 70 80 90 100m
1:500 0 10 20 30 40 50m

1:200 0 2 4 6 8 10 12 14 16 18 20m
1:100 0 1 2 3 4 5 6 7 8 9 10m
1:50 0 1 2 3 4 5m

REVISIONS

PROJECT

Proposed Roof Conversion
41B Cliff Road
Darfield
Barnsley

CLIENT

Mrs Richardson

SCALE	DATE	DWG. No.
As Shown	Feb 2019	173-01

STATUS / DRAWING PURPOSE

Planning

DRAWING

Plans as Existing