



FRONT ELEVATION

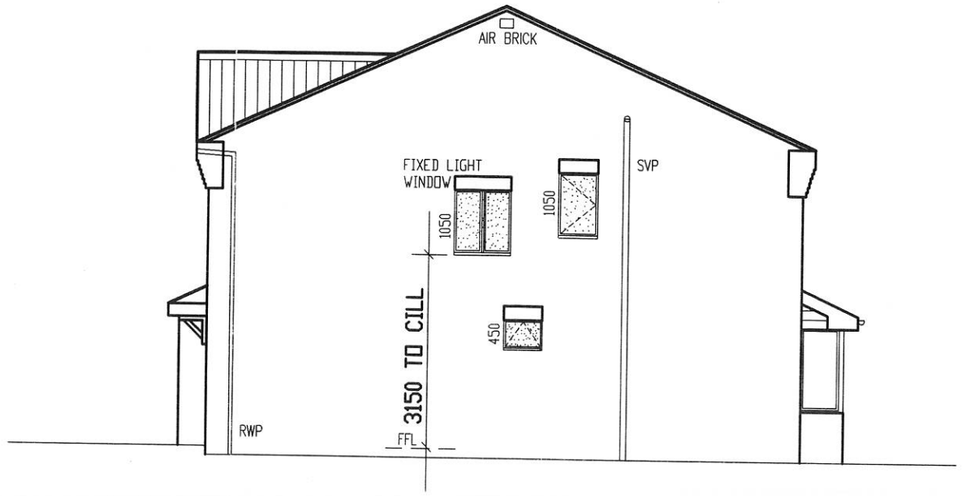

SIDE ELEVATION

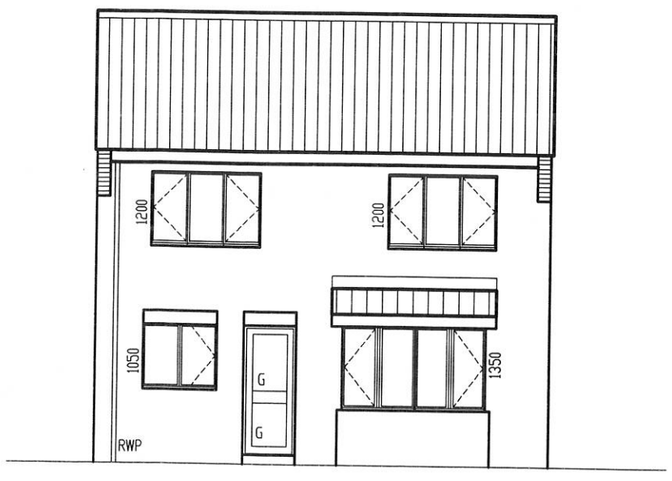

REAR ELEVATION

Proposed extention of:
12 Bayford Way, Wombwell,
Barnsley. S73 0BU

Drawing Title:

EXISTING ELEVATIONS

Scale: 1:100 @ A3

Date: MARCH '16