
North

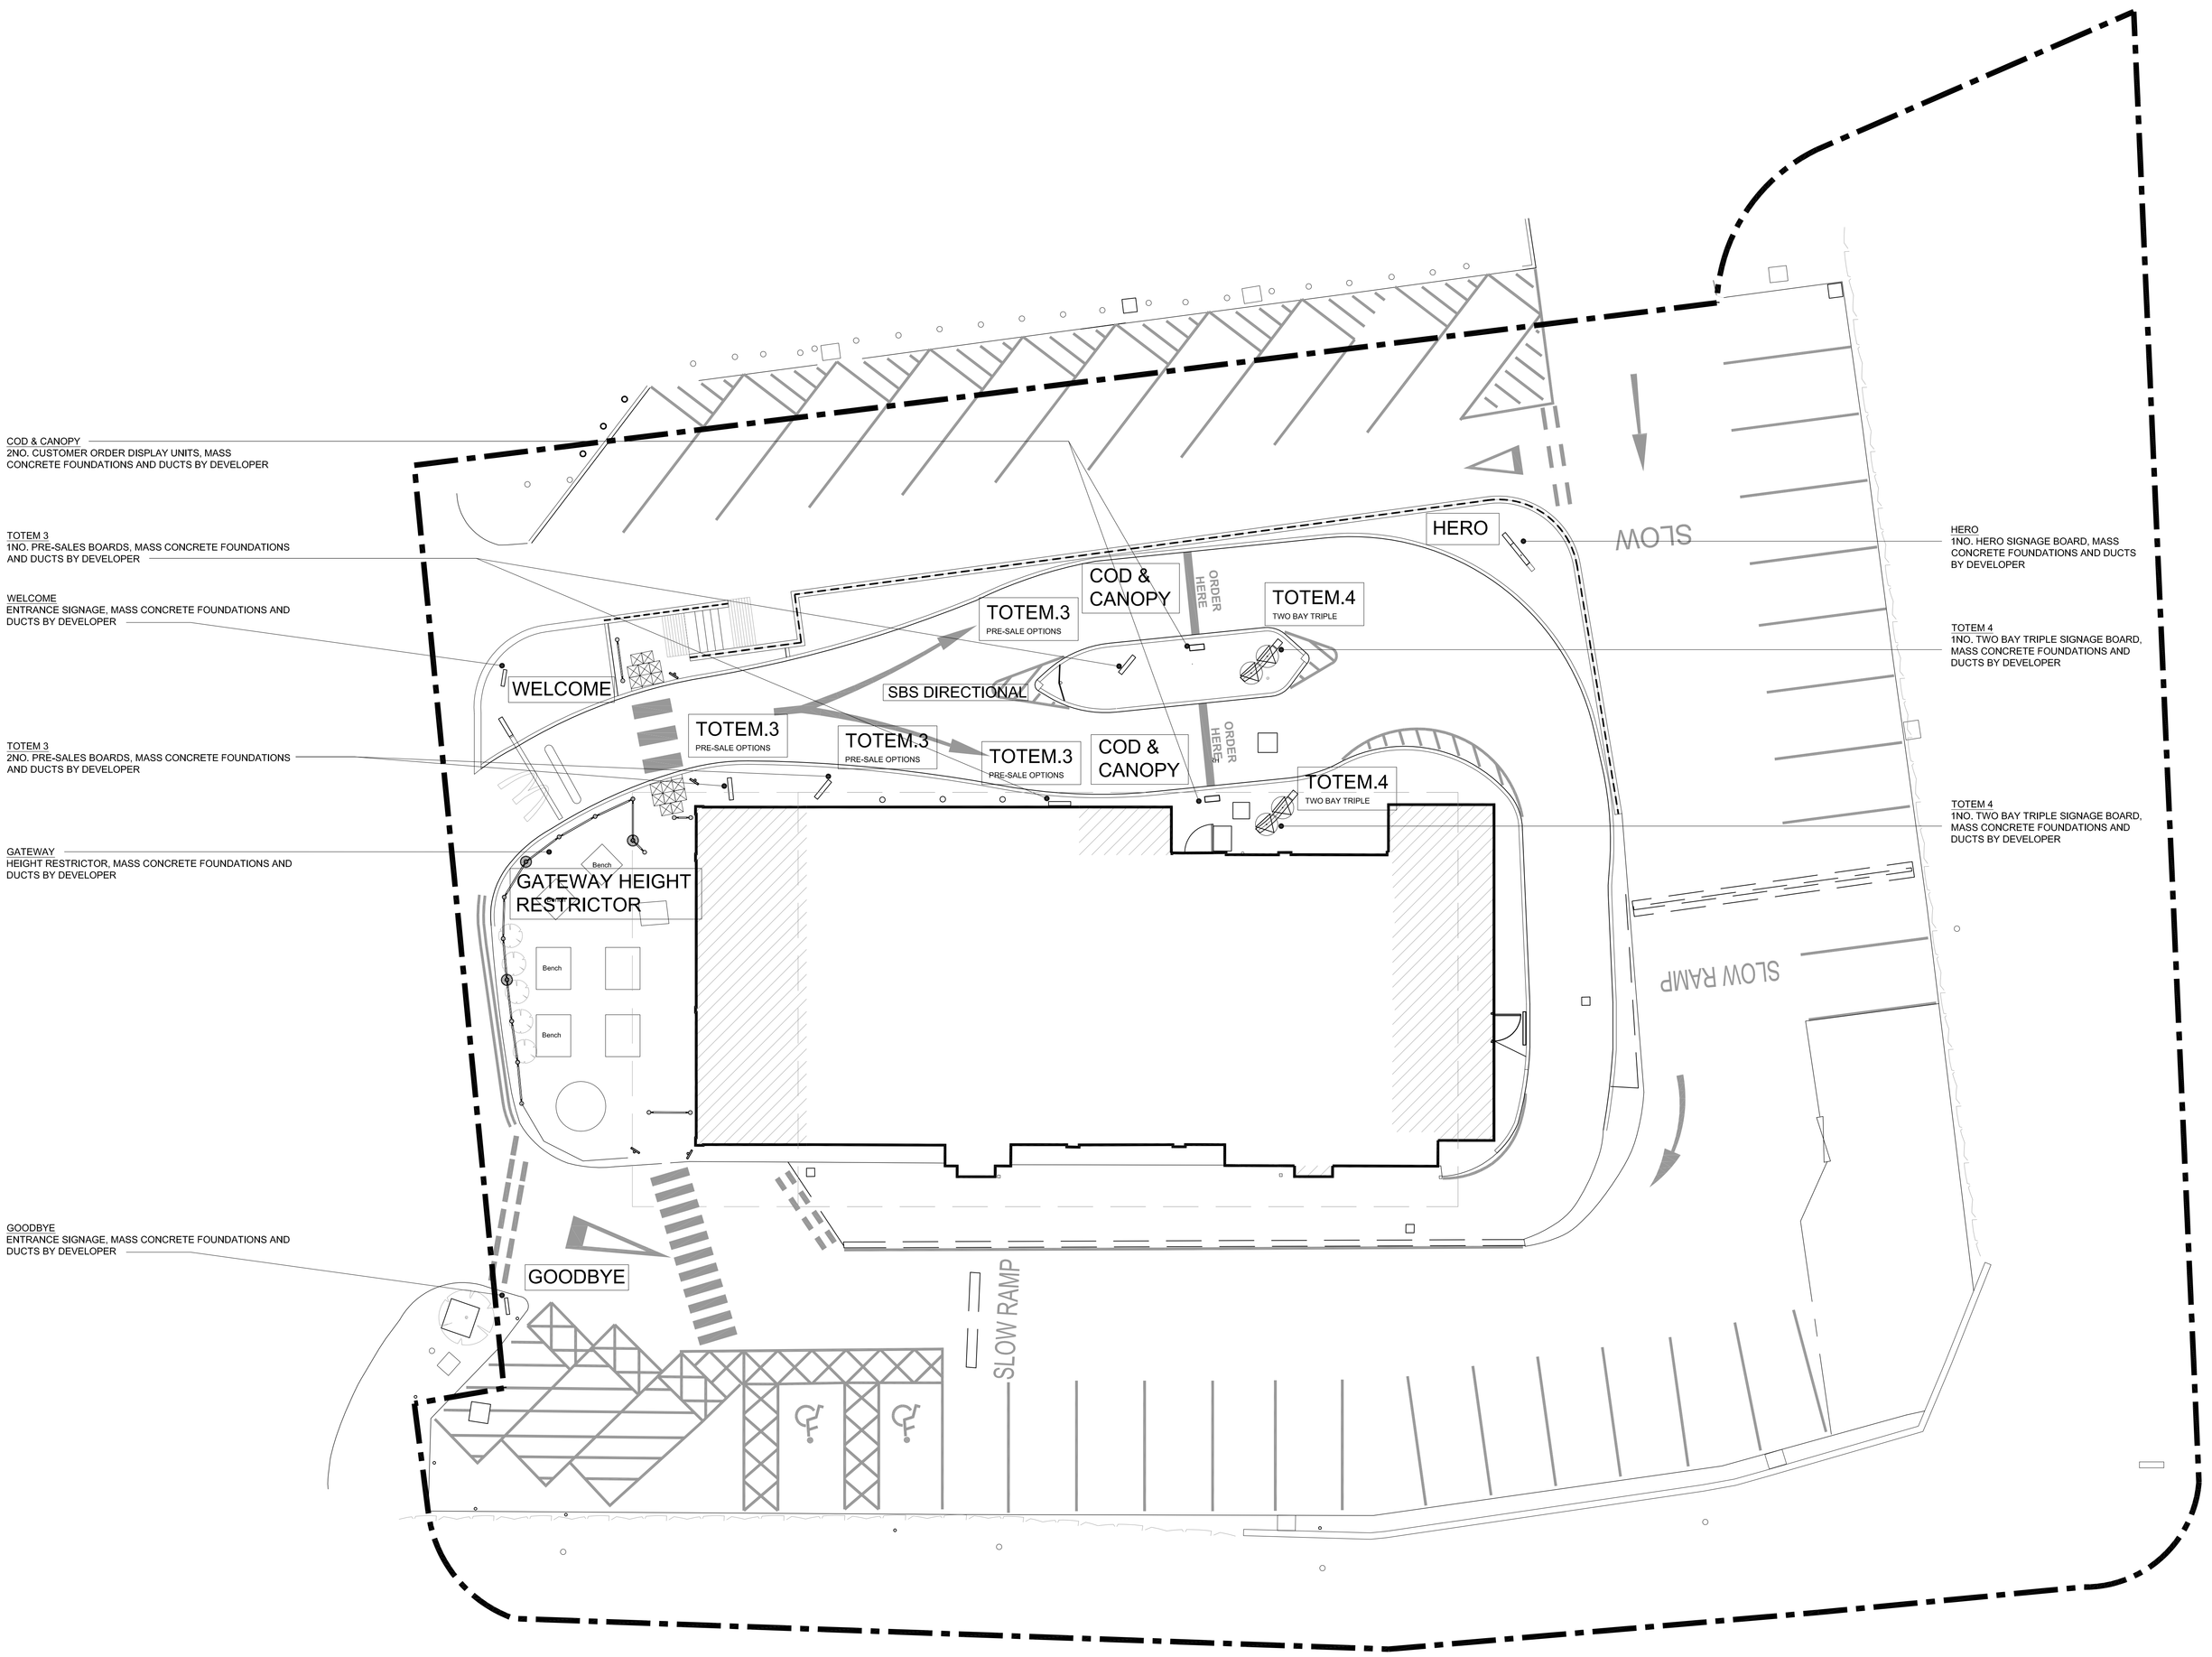


## PROPOSED SITE ADVERTISEMENTS PLAN 1:100

SCALE BAR

0 5 10m

AEW Architects
Century Building
Tunsgate Arcade
Manchester M3 1LW
t +44 (0) 161 214 4221
f +44 (0) 161 214 4271

**Notes:**
All drawings to be read in conjunction with all other drawings as noted on issue sheet.

Extent of McDonald's demise indicated thus:

All existing signs noted on drawing including if illuminated and method of illumination.

- Drawing based on Glanville site survey drawing no. MDS120446/102 - May 2012
- Below ground drainage amendments subject to survey and specialists design.
- Corral works - ensure that fill points are relocated to the new outside of the corral, if necessary.

| SCHEDULE OF PARKING | |
|---|---|
| EXISTING GRILL BAYS | 3 |
| EXISTING ACCESSIBLE BAYS | 2 |
| EXISTING GENERAL BAYS | 38 |
| EXISTING TOTAL BAYS | 43 |
| PROPOSED GRILL BAYS | 3 |
| PROPOSED ACCESSIBLE BAYS | 2 |
| PROPOSED GENERAL BAYS | 34 |
| PROPOSED TOTAL BAYS | 39 |

| SCHEDULE OF AREAS | |
|---|---|
| EXISTING SITE AREA (ha) | 0.29 |
| EXISTING BUILDING (GEA / m²) (Excluding Corral) | 248.05m² |
| PROPOSED SITE AREA (ha) | 0.29 |
| PROPOSED BUILDING (GEA / m²) (Excluding Corral) | 352.25m² |

| PROPOSED SITE FINISHES | |
|---|---|
| TARMACADAM - CAR PARK | |
| PATTERN IMPRINTED CONCRETE - DRIVE THRU | |
| MARSHALL'S KEYBLOK 200x100mm BLOCK PAVING (CHARCOAL) - PATIO & FOOTPATHS | |
| TURF & LOW LEVEL SHRUBS - SOFT LANDSCAPING | |
| 450X450 CONCRETE PAVING SLABS - COLOUR BUFF | |

**SITE SIGNAGE SCHEDULE - ERDDS SIGNAGE**

| ADVERT REF | QTY | SIZE (mm) | MATERIALS | COLOUR | HEIGHT (mm) ABOVE GROUND | EXTENT (mm) OF PROJECTION | HEIGHT (mm) OF TEXT | ILLUMINATION |
|---|---|---|---|---|---|---|---|---|
| GATEWAY | 1 | 4250W x 200D x 3200H | PPC Aluminium Gateway Sign in RAL 6015 and Timber effect, with internally illuminated "Drive Thru" & "Open 24 Hours" to front elevation. | Khaki, Timber, Yellow & White | 3200 | 2800 to underside of height restrictor, | N/A | (STATIC - Max. 600cd/m²) |
| TOTEM.3 (Pre-sale Board Options) | 4 | 800W x 150D x 2400H | Khaki Green PPC aluminium panels with options for 1no. / 2no. & 3no. Internally illuminated POS sign. Signs to be single sides and non-rotating. | Khaki & Grey | 2400 | N/A | N/A | (STATIC - Max. 600cd/m²) |
| HERO - BOARD | 1 | 1700W x 150D x 2640H | Timber effect aluminium panel with rotating/internally illuminated display panel. | Timber, Khaki & Grey | 2640 | N/A | N/A | (STATIC - Max. 600cd/m²) |
| COD'S | 2 | COD - 530W x 200D x 1570H approx | COD - PPC Alu customer order display unit including speaker point and colour monitor display. | Khaki Green PPC Alu & Acrylic | COD - 1570 | N/A | N/A | Monitor Illuminated Only. |
| TOTEM.4 (TWO BAY TRIPLE) | 2 | 1930W x 222D x 2510H | Rotating Two Bay Triple Unit. Timber effect aluminium panels with internally illuminated twin rotating POS sign. | Timber effect Alu | 2510 | N/A | N/A | (STATIC - Max. 600cd/m²) |
| SIDE BY SIDE DIRECTIONAL SIGN | 1 | 1300W x nlaD x 2450H | Any Lane, Any Time directional sign. Khaki Green/White PPC aluminium directional panels to steel pole. | Khaki & White | 2450 | N/A | N/A | N/A |
| WELCOME / GOODBYE DIRECTIONAL SIGN | 2 | 600W x 120D x 2100H | Khaki Green PPC aluminium panels with directional entrance arrow. | Khaki, White & Grey | 2100 | N/A | N/A | (STATIC - Max. 600cd/m²) |
| | | | | | | | | |

| REV. | DATE | DRAWING REVISIONS | BY | CHECKED |
|---|---|---|---|---|

**GENERAL NOTES:**
All works are to be carried out in accordance with the Building Regulations and the latest British Standards.
All proprietary materials and products are to be used strictly in accordance with the manufacturer's recommendations.
All dimensions to be checked on site prior to construction.

PLANNING

**PROPOSED DEVELOPMENT AT**
Old Mill Lane
Barnsley S70 2LA

**STORE No :-**
0464

**ON BEHALF OF :-**
McDonald's Restaurants Ltd

**DRAWING TITLE :-**
Proposed Site Advertisements Plan

| DRAWN BY | CHECKED BY | DRAWING No. | REV No. |
|---|---|---|---|
| PM | LES | 5051_0464_08 | - |

| SCALE & SIZE | DATE |
|---|---|
| 1:100@A0 | JULY 2012 |

AEW Architects
Century Building
Tunsgate Arcade
Manchester M3 1LW
t +44 (0) 161 214 4221
f +44 (0) 161 214 4271