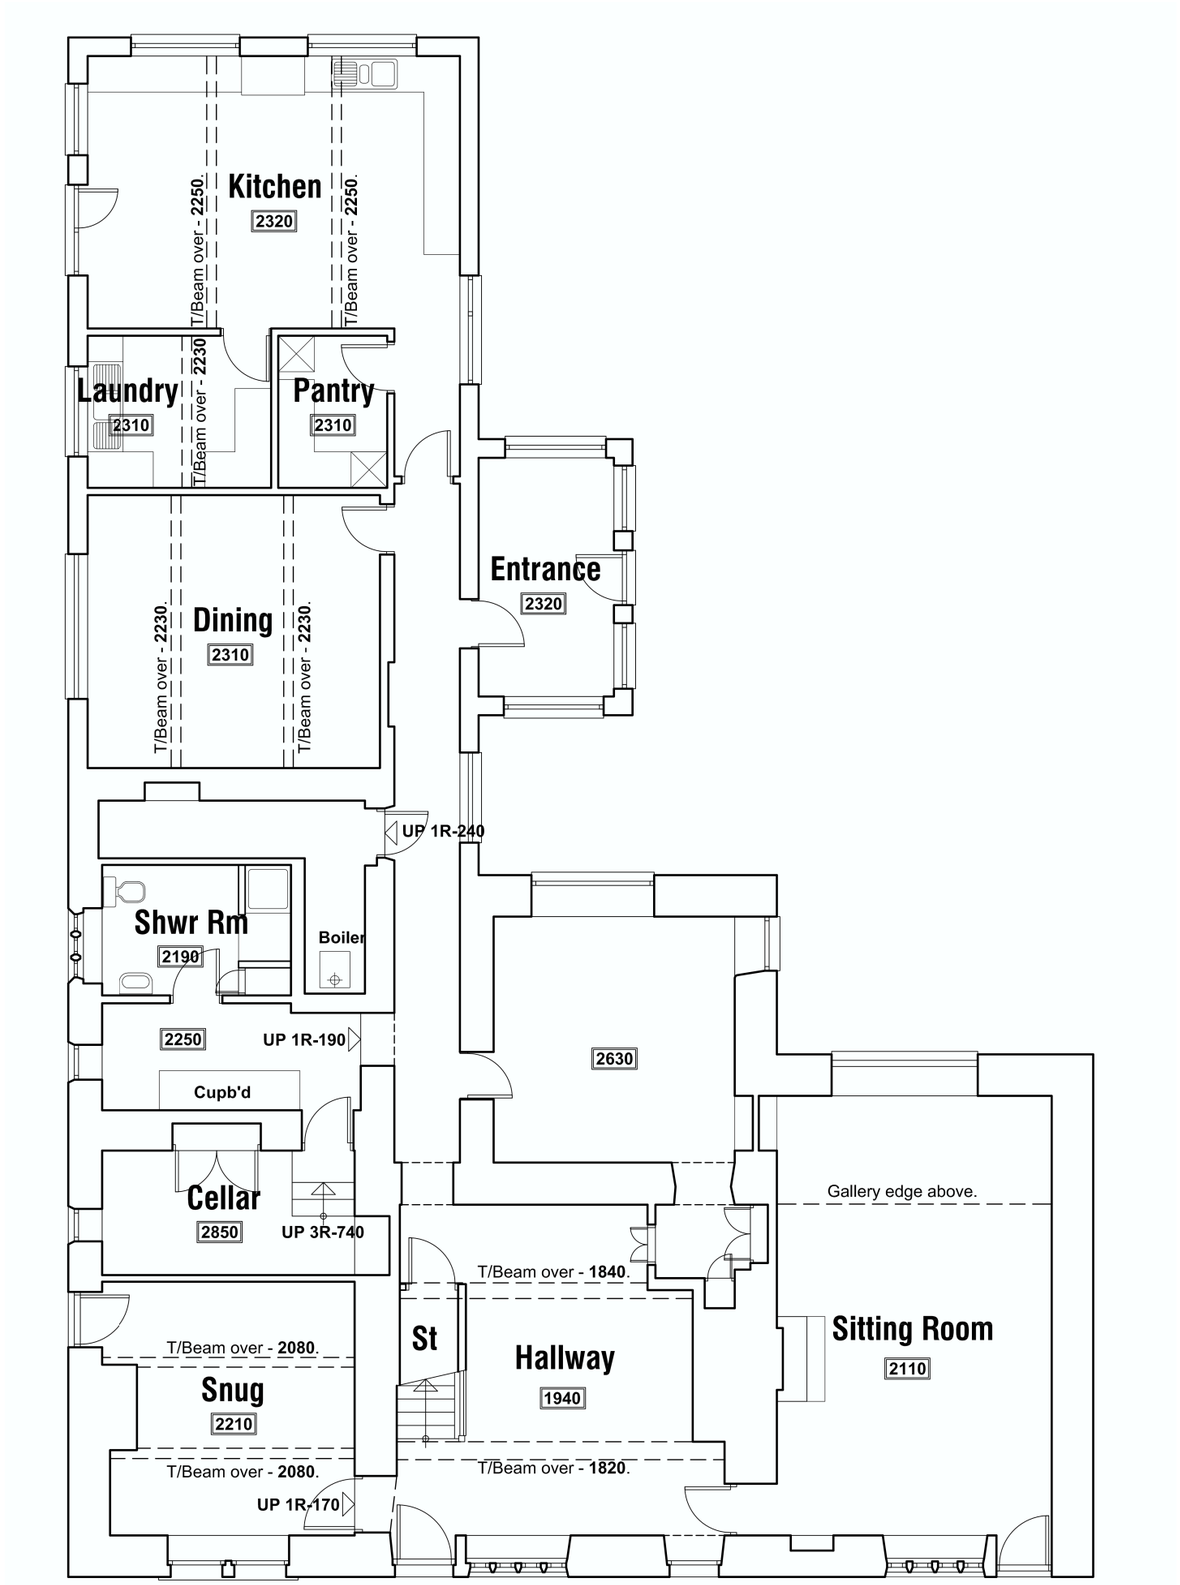


FARM HOUSE
EXISTING GROUND FLOOR PLAN
SCALE 1:100
FH-001