© THIS DRAWING IS THE PROPERTY OF JPG (LEEDS) LIMITED
REGISTERED IN ENGLAND No 4274608. COPYRIGHT RESERVED


DO NOT SCALE

NOTES

KEY:

- PROPOSED FOUL DRAIN
- PROPOSED SURFACE WATER DRAIN
- FW PROPOSED FOUL MANHOLE
- SW PROPOSED SURFACE WATER MANHOLE
- SRWP PROPOSED SIPHONIC RAINWATER PIPE

DRAINAGE LAYOUT KEY.

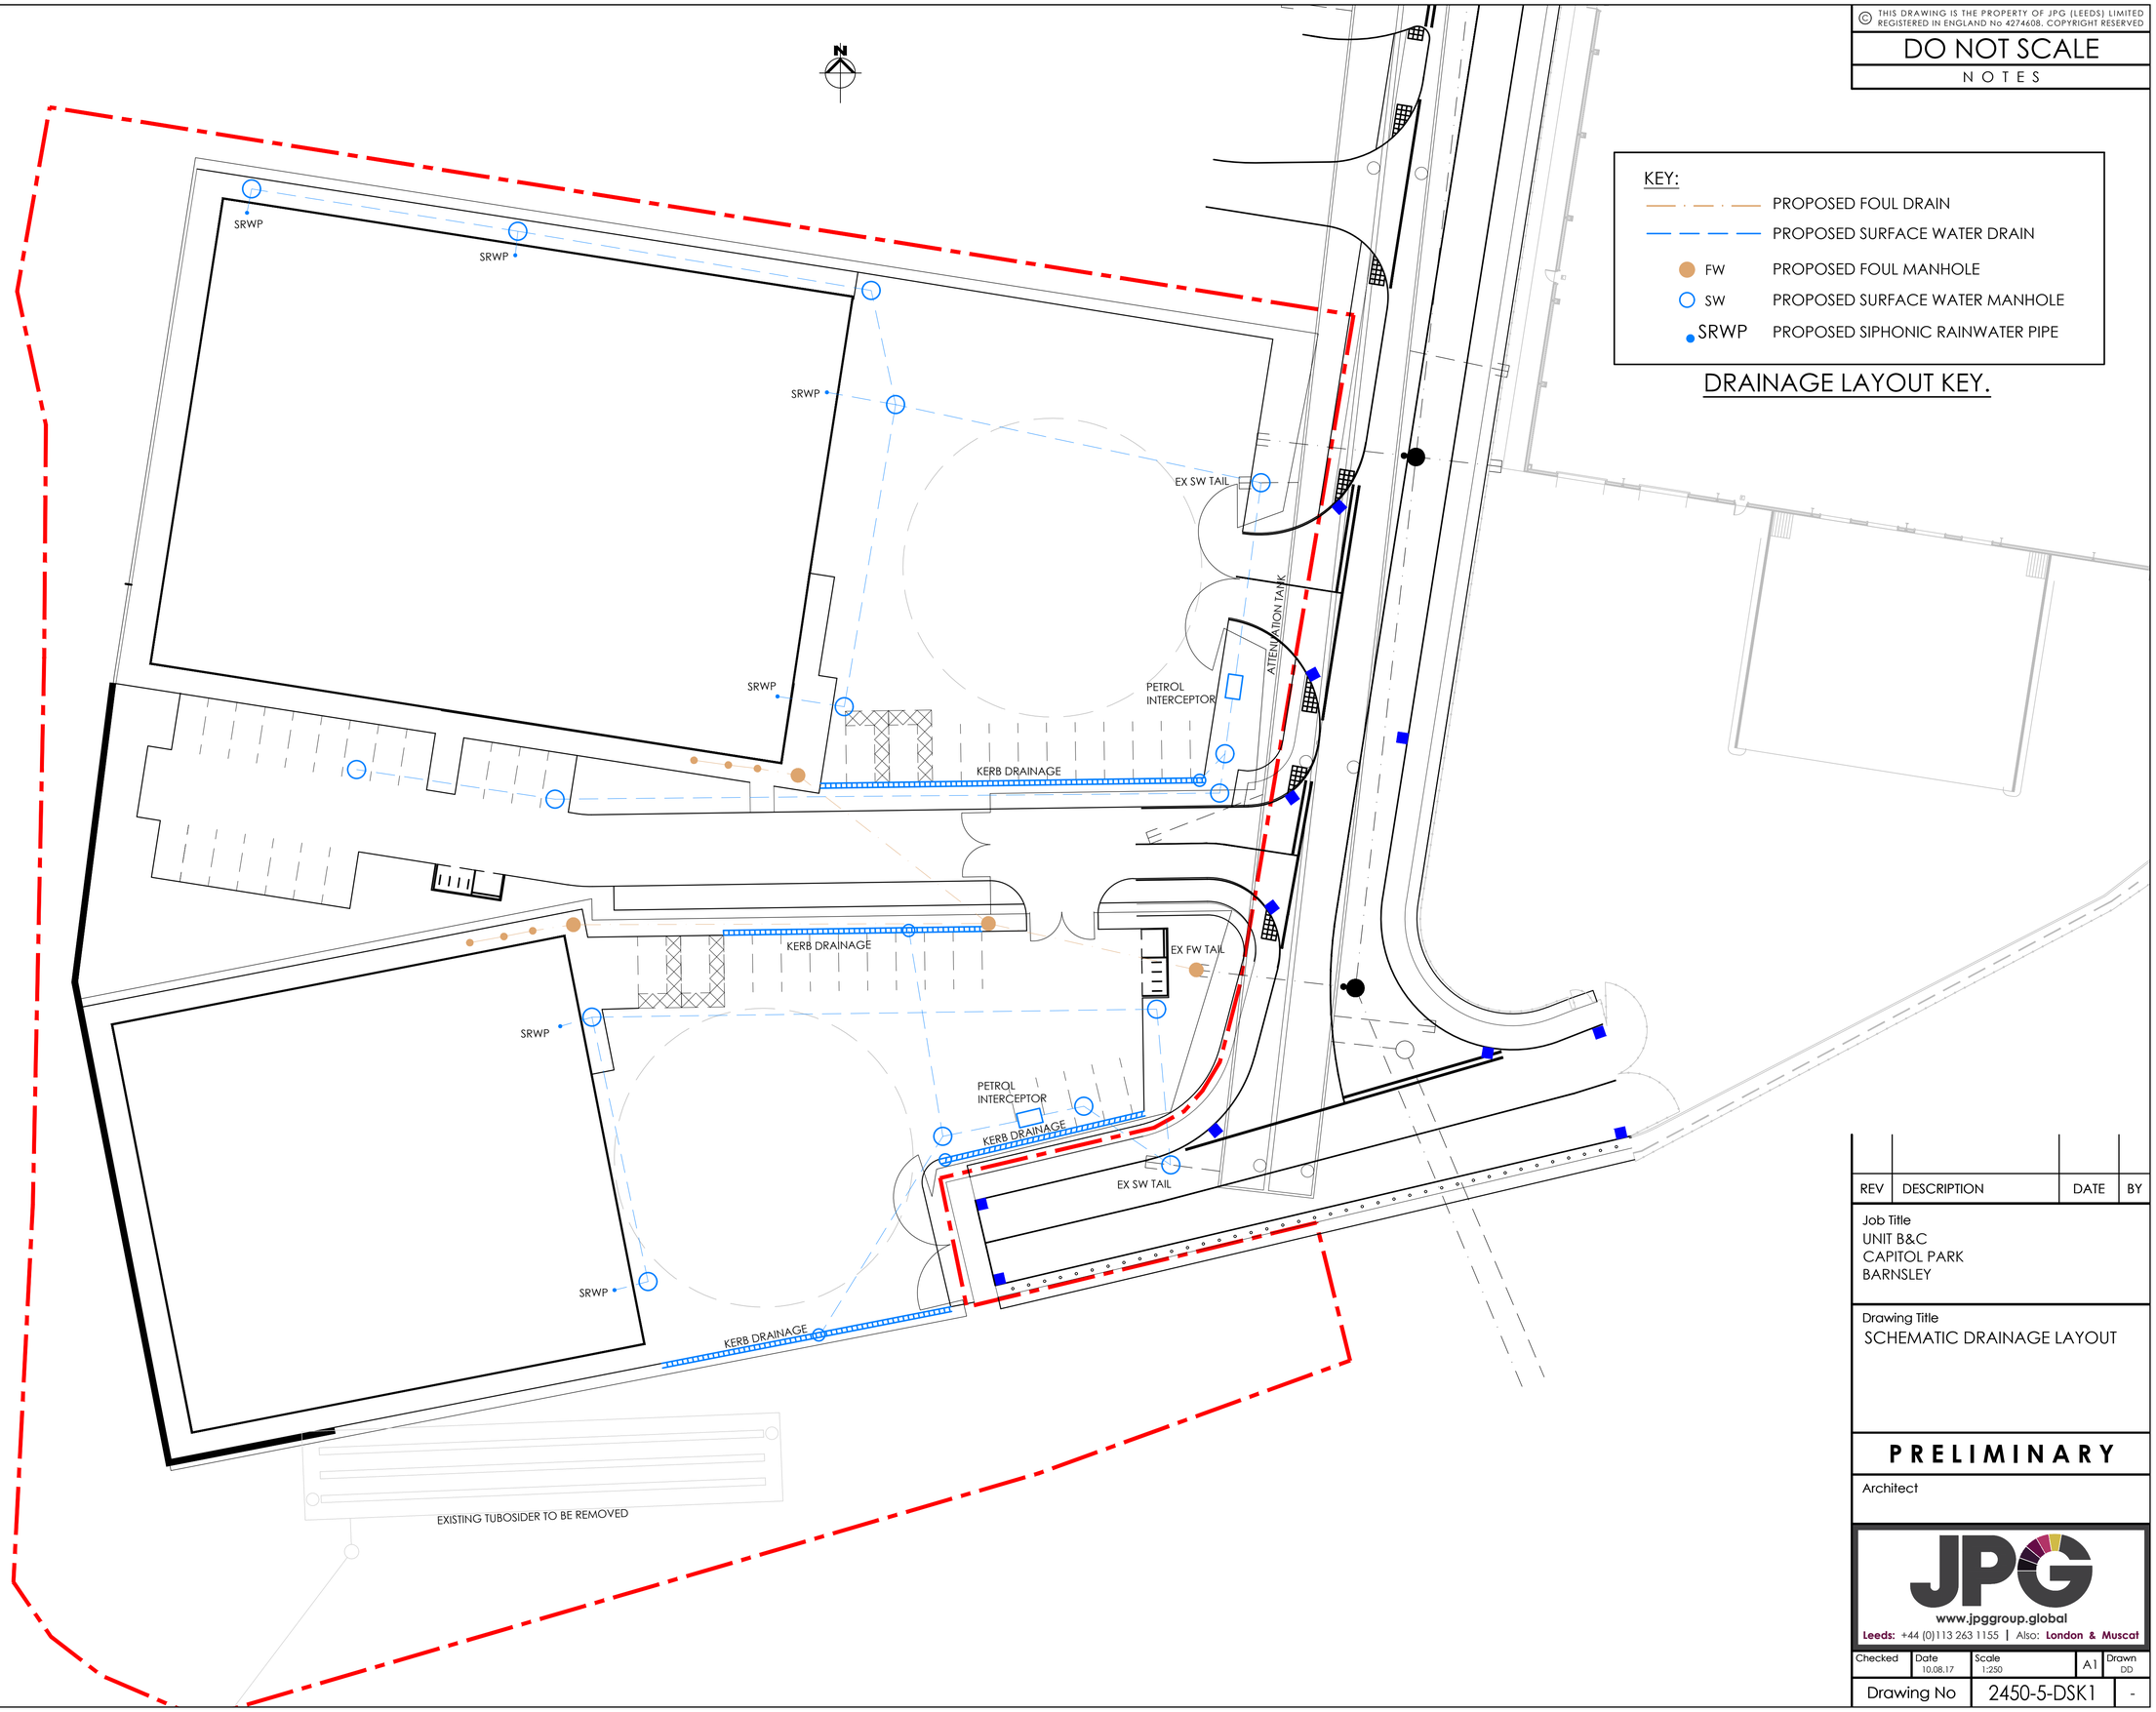

REV	DESCRIPTION	DATE	BY

Job Title
UNIT B&C
CAPITOL PARK
BARNSLEY

Drawing Title
SCHEMATIC DRAINAGE LAYOUT

PRELIMINARY

Architect

JPG
www.jpggroup.global
Leeds: +44 (0)113 263 1155 | Also: London & Muscat

Checked	Date	Scale		Drawn
	10.08.17	1:250	A1	DD

Drawing No	2450-5-DSK1	-