



FRONT ELEVATION

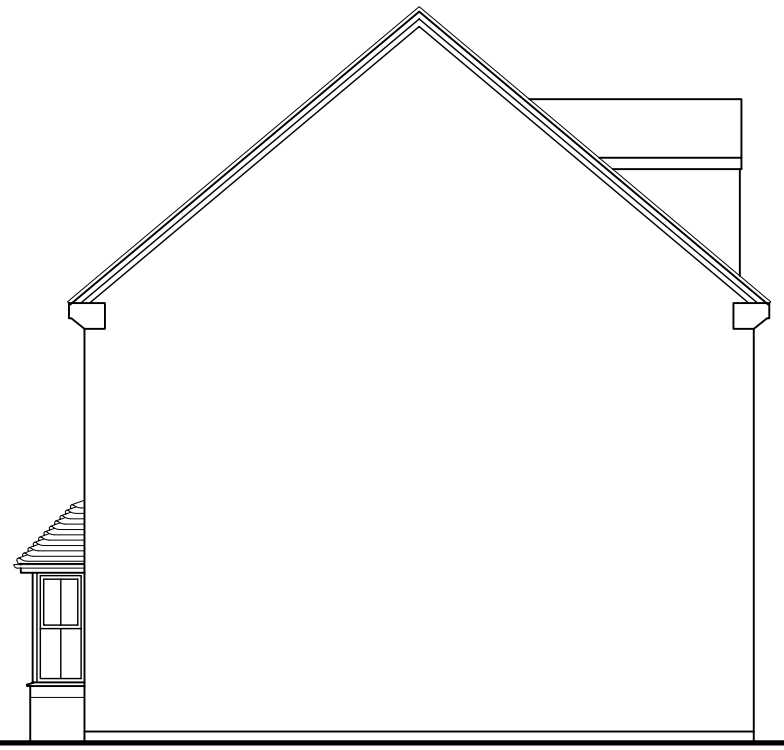


SIDE ELEVATION

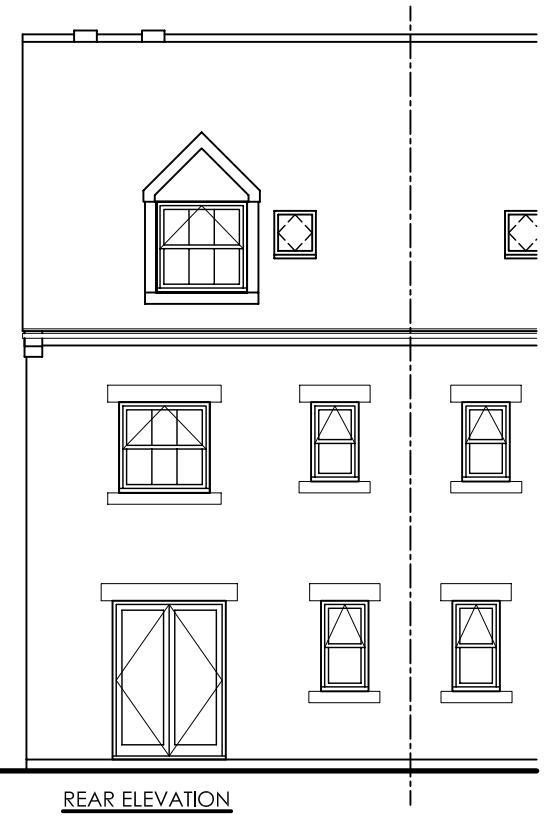

REAR ELEVATION



PROPOSED FRONT ELEVATION

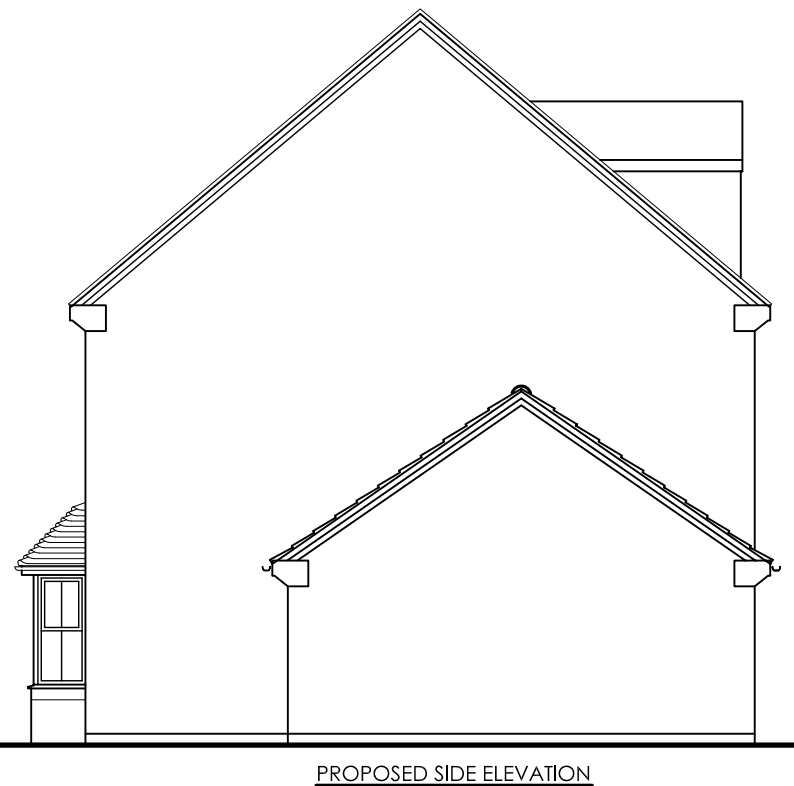

PROPOSED SIDE ELEVATION



PROPOSED REAR ELEVATION

Revision :

Scale : 1:100 @A3

Date : 10/06/11

Drawn by : SB

Project :

PROPOSED DEVELOPMENT AT 35 PARK HOLLOW, WOMBWELL

Title :

ELEVATIONS

Drg No : ELE Rev : -