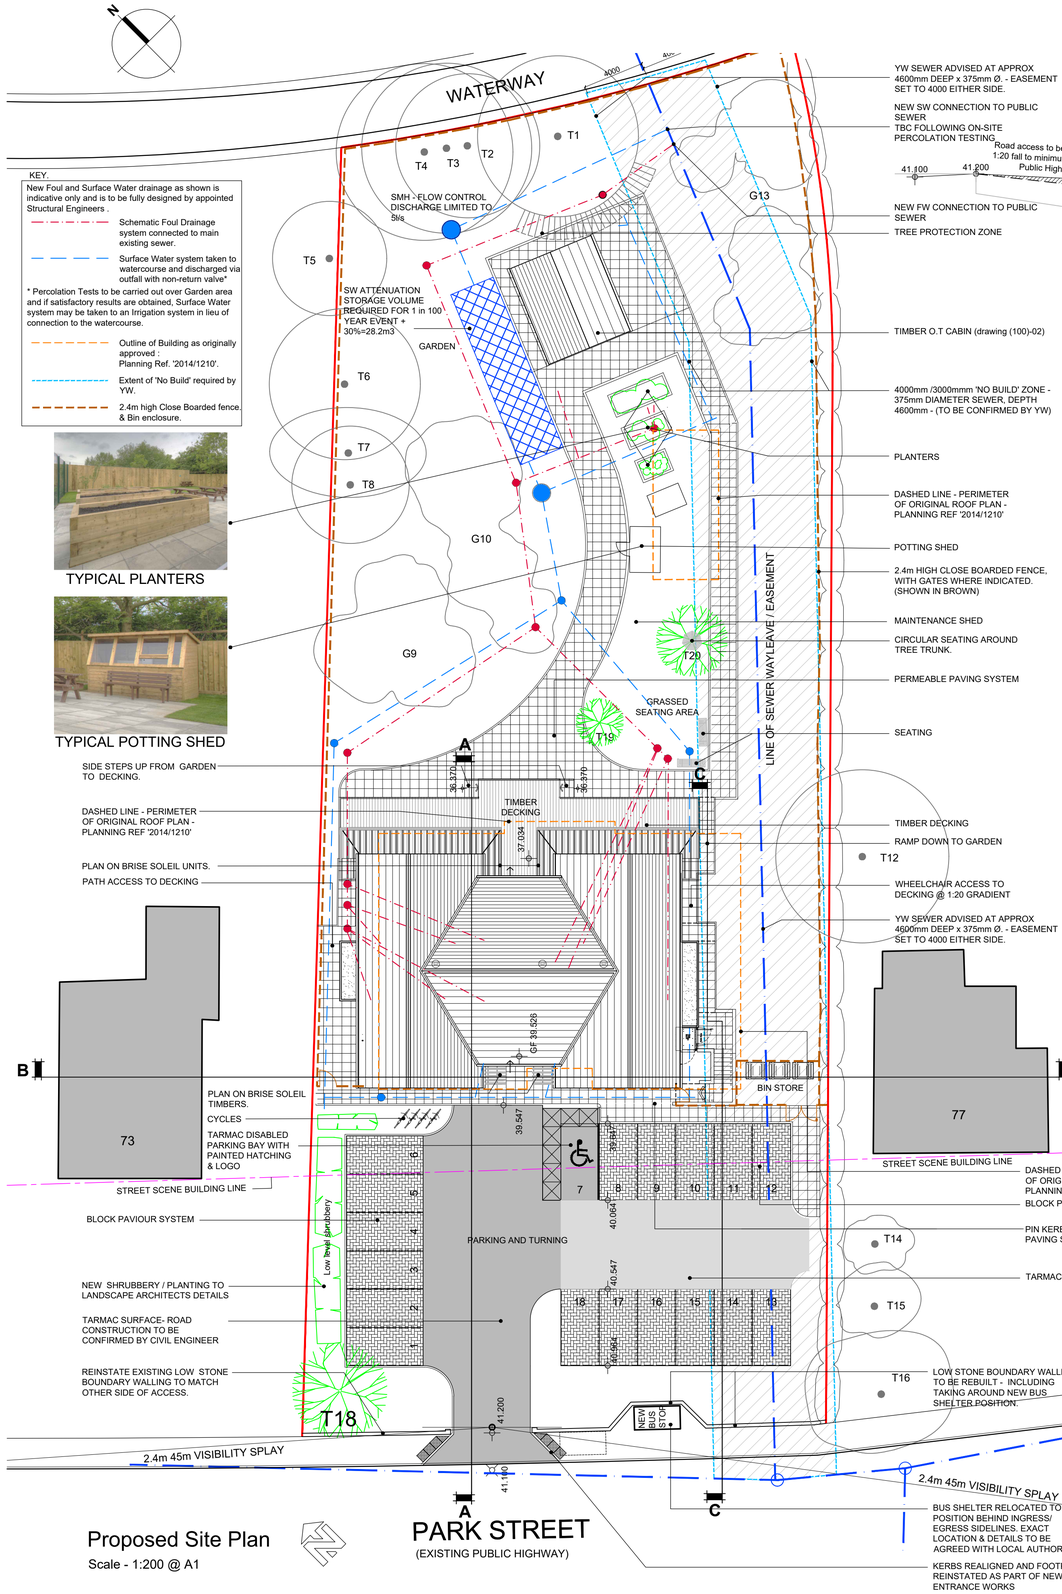

TYPICAL PLANTERS

TYPICAL POTTING SHED

Proposed Site Plan

Scale - 1:200 @ A1

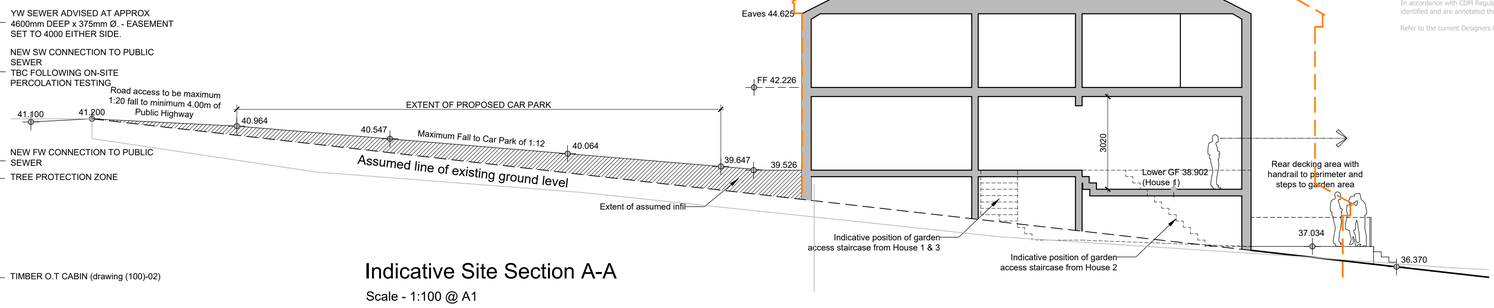

Indicative Site Section A-A

Scale - 1:100 @ A1

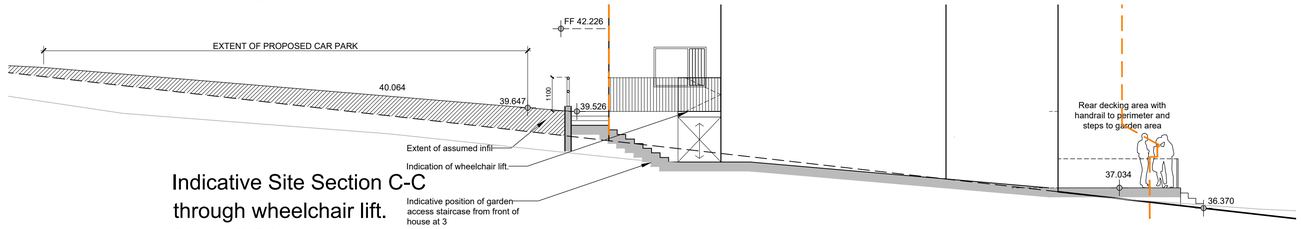

Indicative Site Section C-C through wheelchair lift.

Scale - 1:100 @ A1

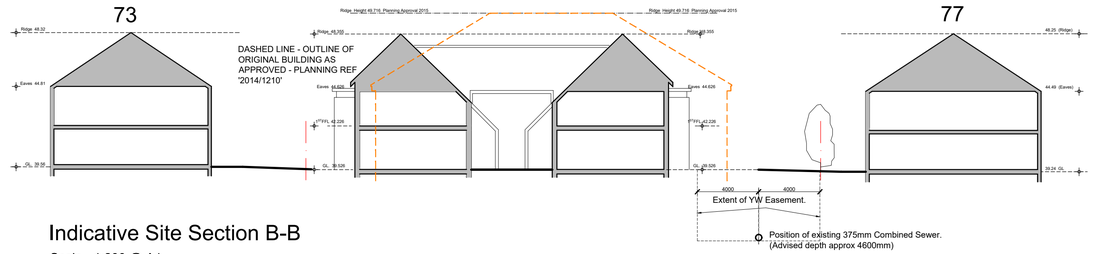

Indicative Site Section B-B

Scale - 1:200 @ A1

Proposed Site Block Plan

Scale - 1:500 @ A1

Notes:
This drawing & any design thereon is the copyright of ar2 architects limited and must not be reproduced without their written consent.

ar2 architects limited is registered in England and Wales with the Registration number 05825486. The Registered Office is Unit 9, Brough Business Centre, Skillings Lane, Brough, East Yorkshire HU15 1EN.

Drawings
Contractors must verify all dimensions on site before commencing any work or shop drawings. This drawing is not to be scaled. Use figured dimensions only.

Subject to statutory approvals and survey.

Areas
Building areas are liable to adjustment over the course of the design process due to the ongoing construction detailing developments.

Risk Assessment
In accordance with CDM Regulation 7, 11 & 18, significant hazards have been identified and are annotated thus:

Refer to the current Designers Risk Information Schedule for further details.

revisions

PLANNING

ar2 architects ltd
architecture urban design interior design
Unit 17, Brough Business Centre, Brough, East Yorkshire HU15 1EN
T: 01482 66.90.80 F: 01482 66.91.31

Project
MULBERRY LODGE, 10 BEDROOM CARE FACILITY.
LAND BETWEEN 73 & 77, PARK STREET,
WOMBWELL.

Job Number AR229-17

Client
CAS BEHAVIOURAL HEALTH

Drawing Title
PROPOSED
SITE PLAN & SECTIONS A-A, B-B & C-C

Drawing Size A1

Drawn MCW	Date 07.07.2017	Scale 1:100 & 200	Cadfile -
Reviewed by RRB	Drawing No. (100)-03		Rev. P1