
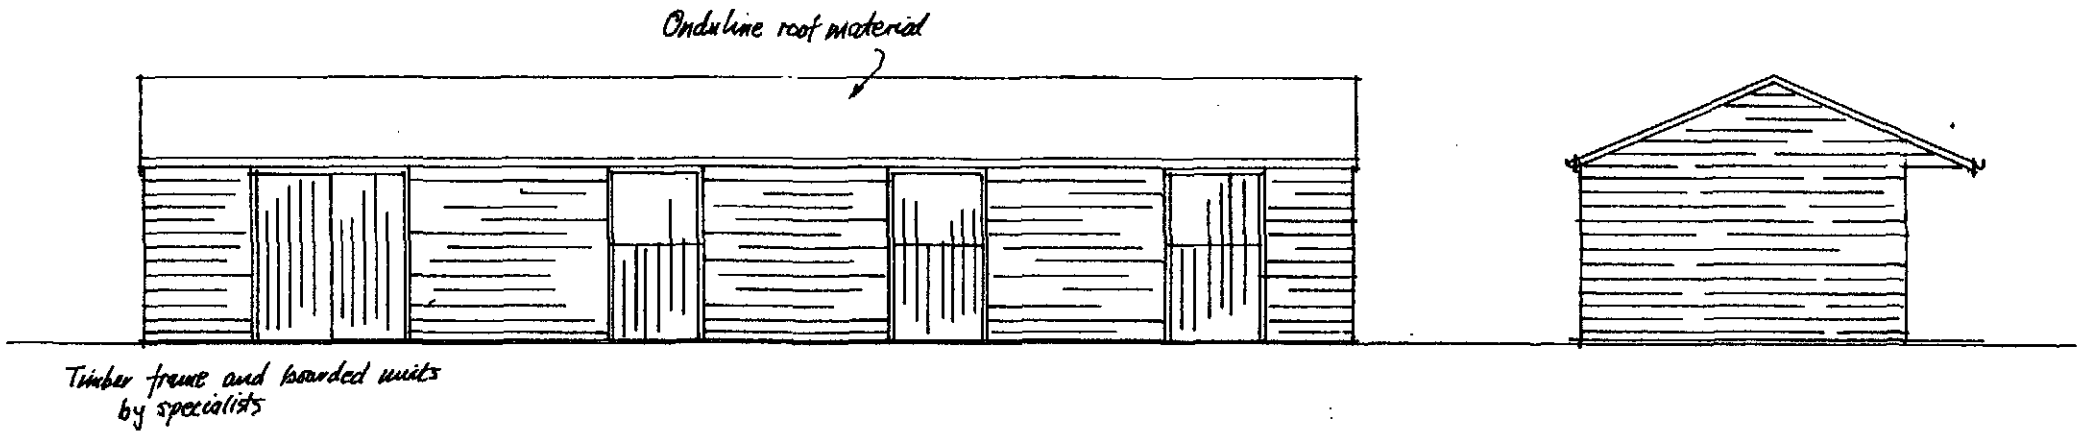


FRONT ELEVATION

SIDE

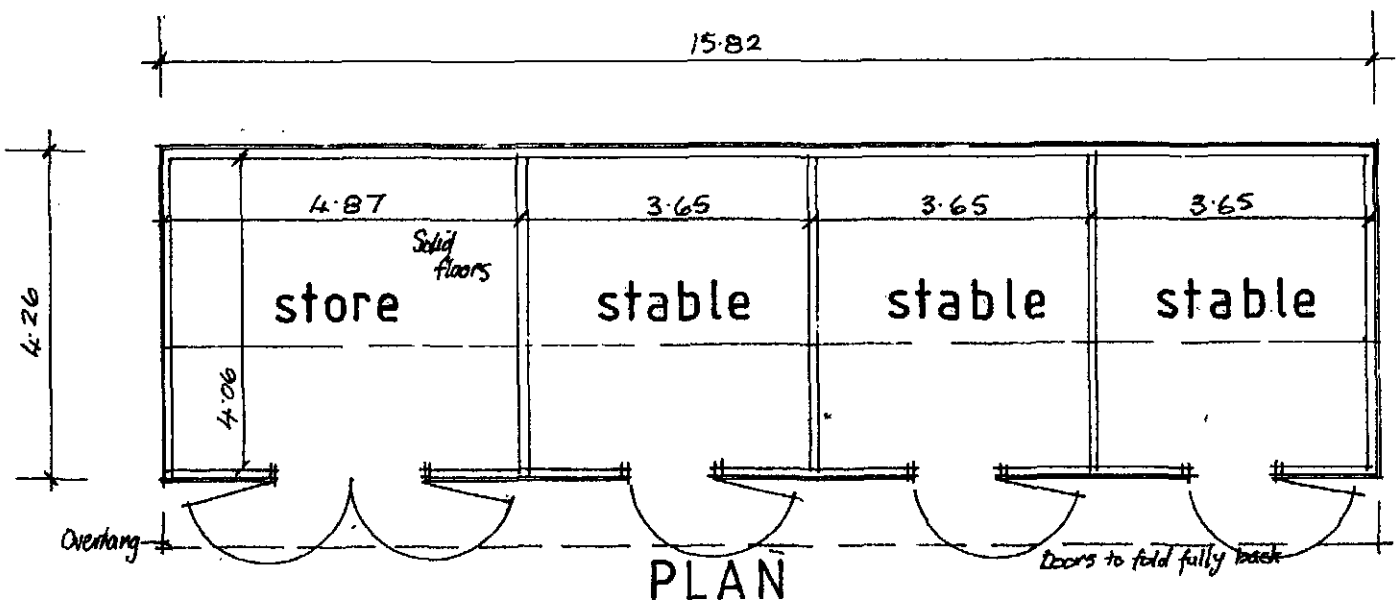

PLAN


Timber frame and boarded stable units by specialist manufacturer with onduline roof and perspex skylights
Rainwater to be collected in water butts

Proposed stables 3no. opposite Upper Elmhurst, South Lane, Hoylandswaine.


for Mrs. E. Green.

Scale 1:100


sheet 1a.

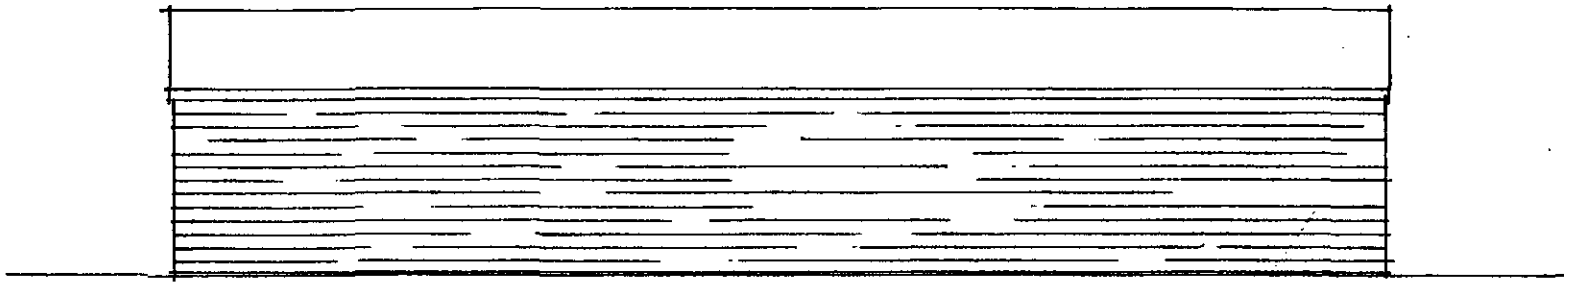

REAR ELEVATION

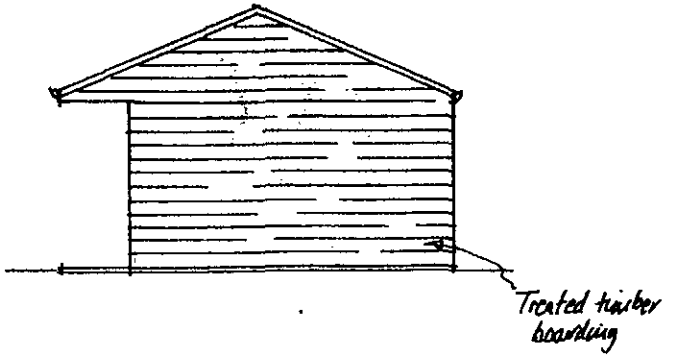


SIDE

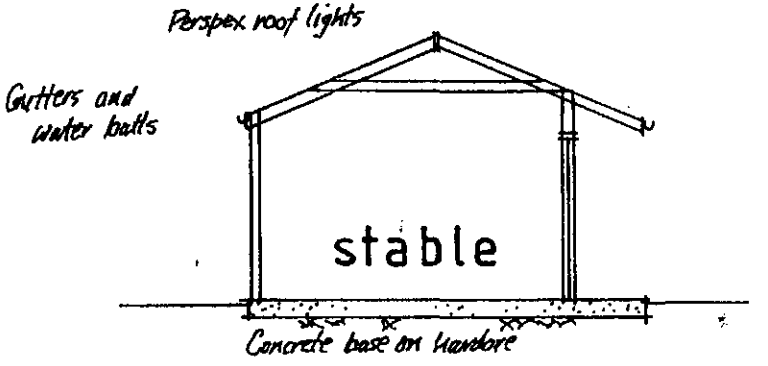

SECTION

sheet 2a.

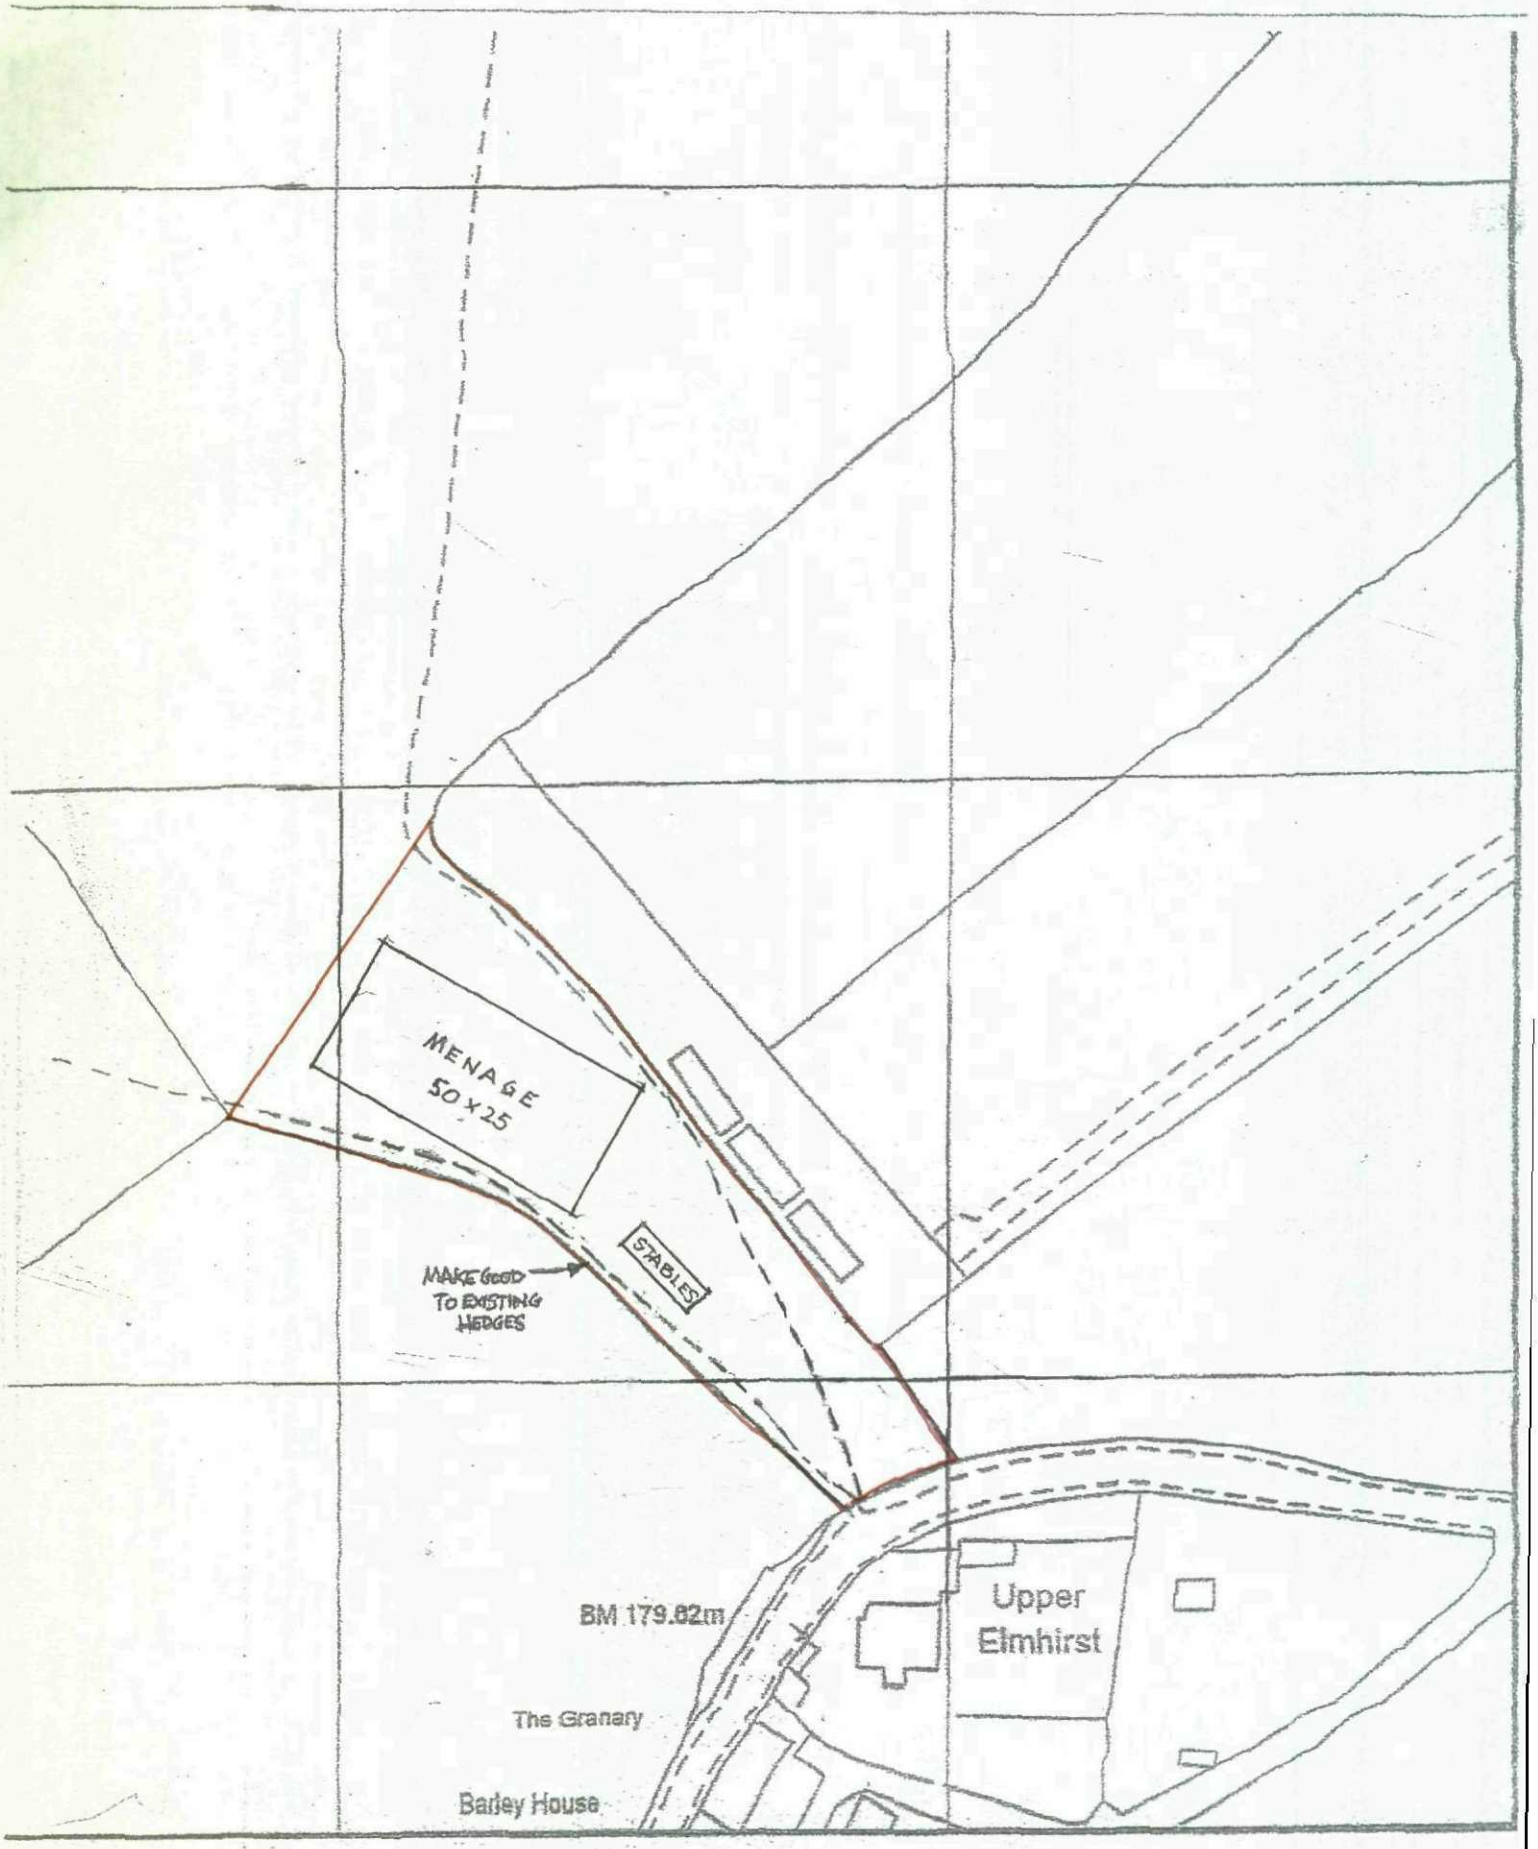


SITE PLAN

SCALE 1:1250

SHEET 3

Ordnance Survey®

OS Sitemap™

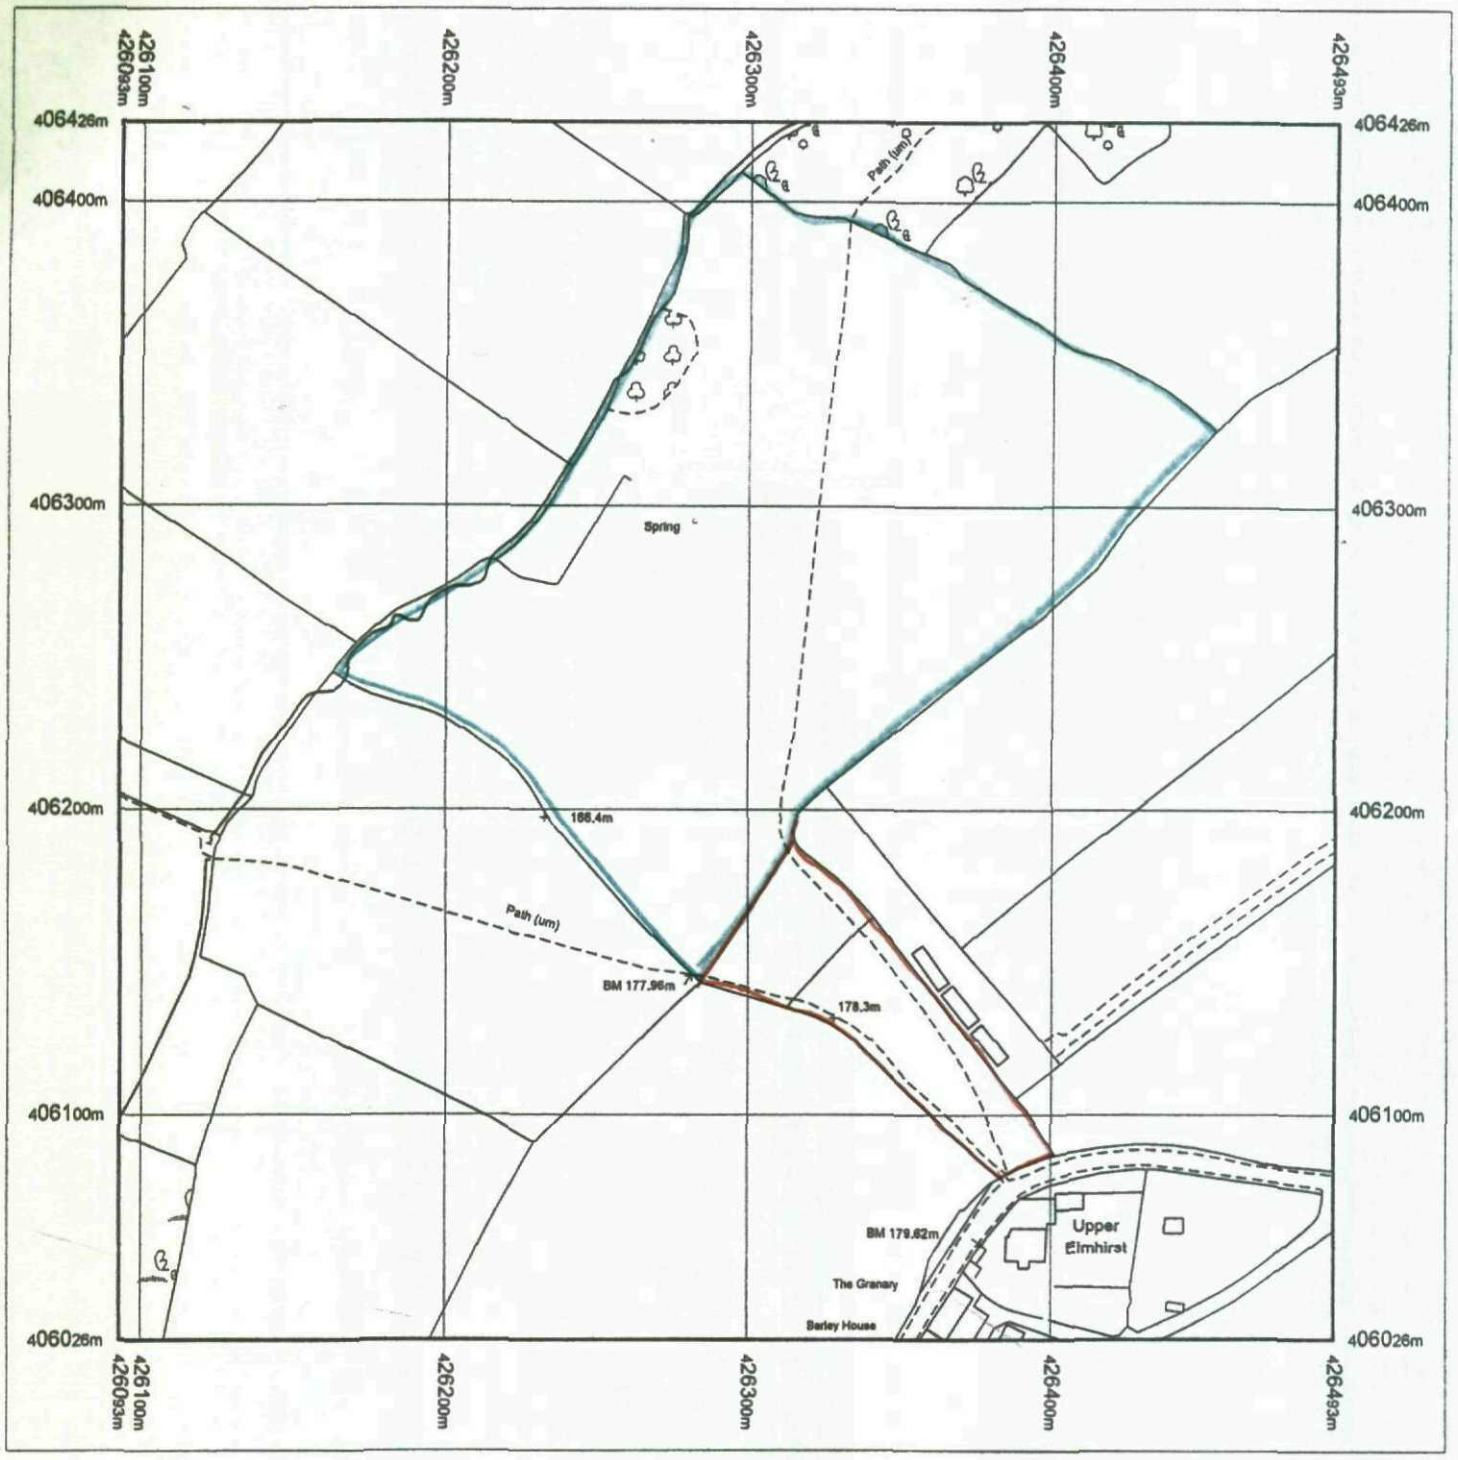

Produced 16.04.2008 from the Ordnance Survey National Geographic Database and incorporating surveyed revision available at this date. © Crown Copyright 2008.

Reproduction in whole or part is prohibited without the prior permission of Ordnance Survey.

Ordnance Survey and the OS Symbol are registered trademarks and OS Sitemap is a trademark of Ordnance Survey, the national mapping agency of Great Britain.

The representation of a road, track or path is no evidence of a right of way.

The representation of features as lines is no evidence of a property boundary.

Metres
0 20 40 60 80 100

Scale 1:2500

Supplied by: **Blackwells**
Serial number: 01171400
Centre coordinates: 426293 406226

Further information can be found on the OS Sitemap Information leaflet or the *Ordnance Survey web site*: www.ordnancesurvey.co.uk

BLOCK PLAN

SHEET 4