
Existing & Proposed Site Layouts

DRG NO AW / 100 REV 'D'

Revision 'C' 20/3/18.
Garage Extension removed house extension stepped in to leave garage detached.

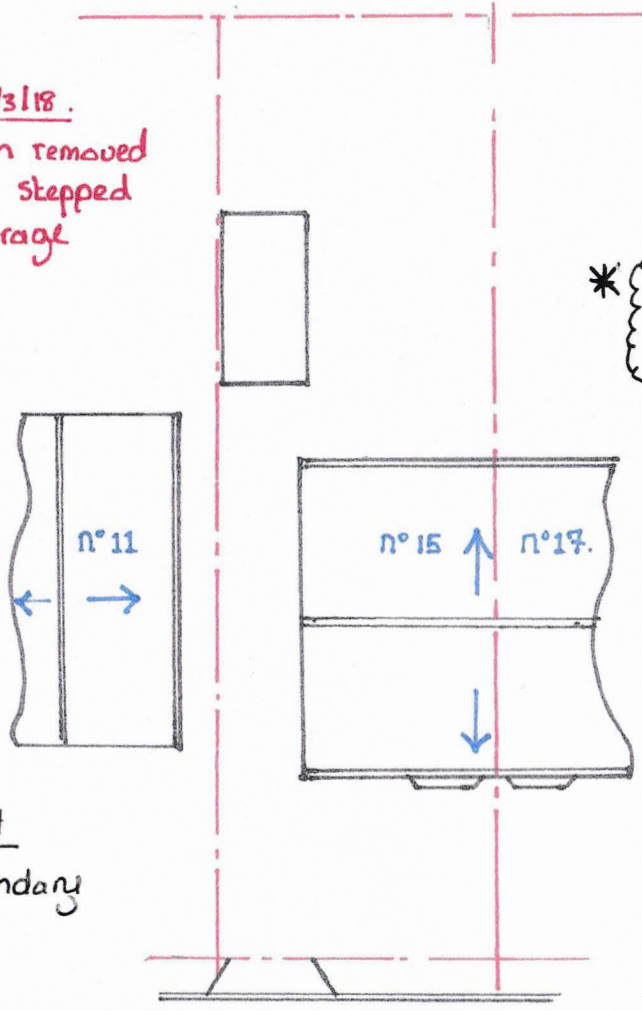

Existing Site Layout

Proposed Site Layout

* REV 'D' 25/4/17
2m high boundary fence added.


→ Indicates downward slopes on the existing and proposed routes.

ANTHONY RAMSDEN 11 MONTAGU MEWS WETHERBY LS22 5PY TELPHONE :- 07817 944384	DRN Tony Ramsden DATE 30/1/18 SCALE 1:25.	DRG NO AW/100 'D' TITLE Existing & Proposed Site Layouts

15 Alder Grove
Darfield
Barnsley S73 9JL.

Existing Ground floor Layout

DRG NO AW /101 A.

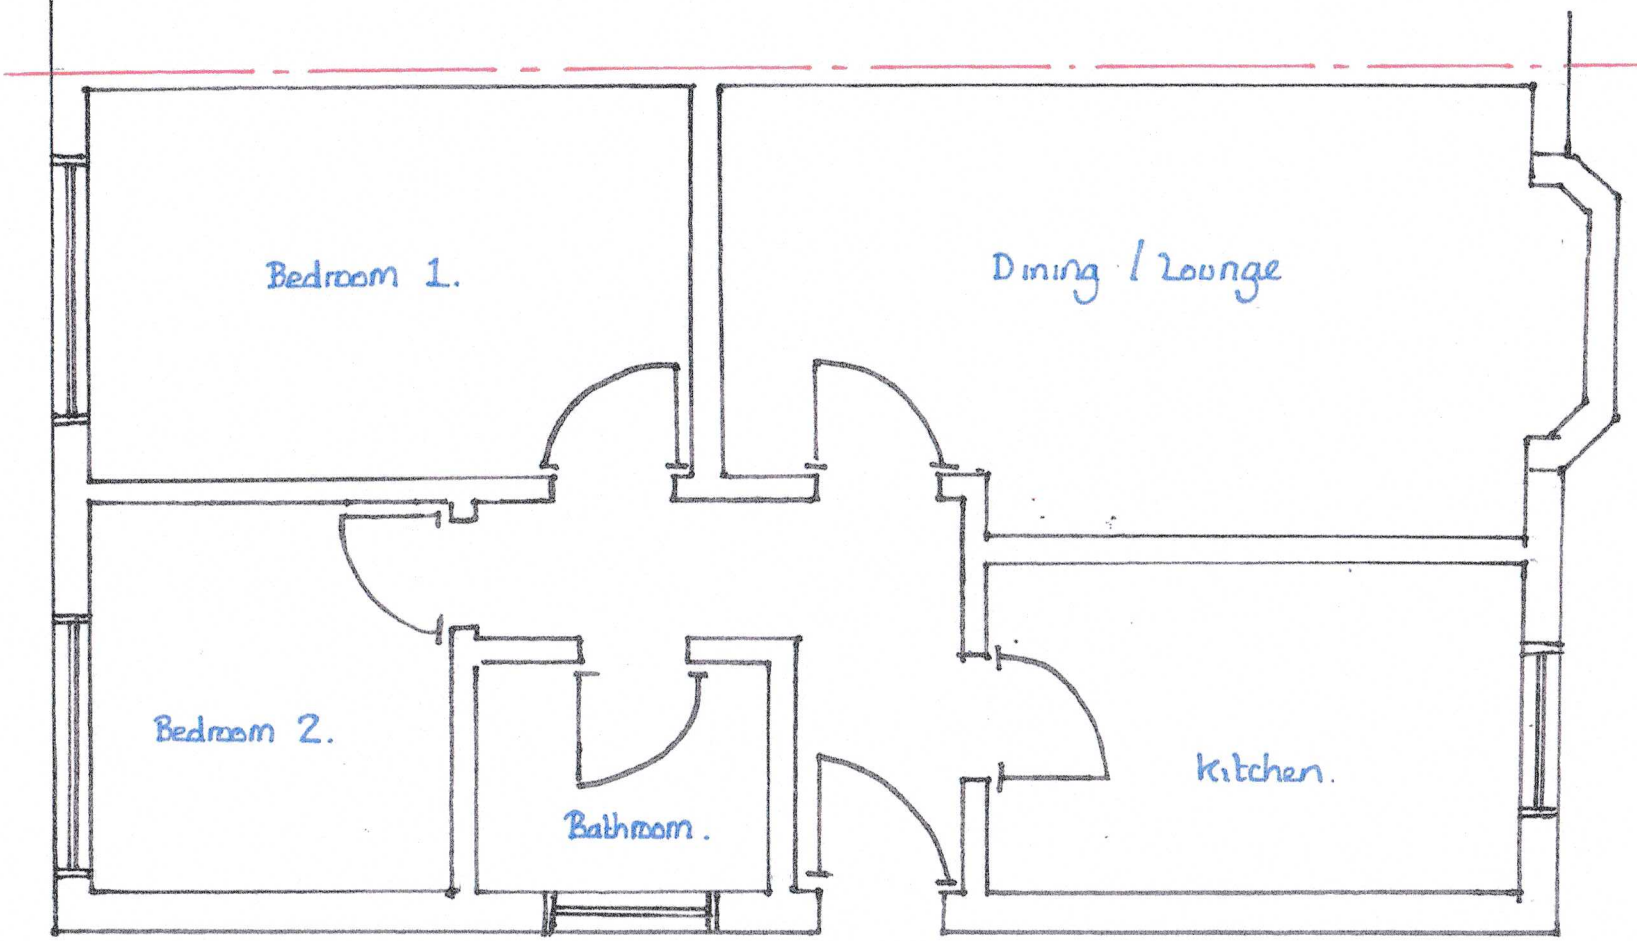

ANTHONY RAMSDEN 11 MONTAGU MEWS WETHERBY LS22 5PY TELPHONE :- 07817 944384	DRN Tony Ramsden	DRG NO AW/101A.
	DATE 30/1/18	TITLE Existing Ground floor Layout
	SCALE 1:50	


Existing Elevations

DRG NO AW/102 B

* Revision 'B'

Frosted Glass window to remain


* Frosted glass window to remain.

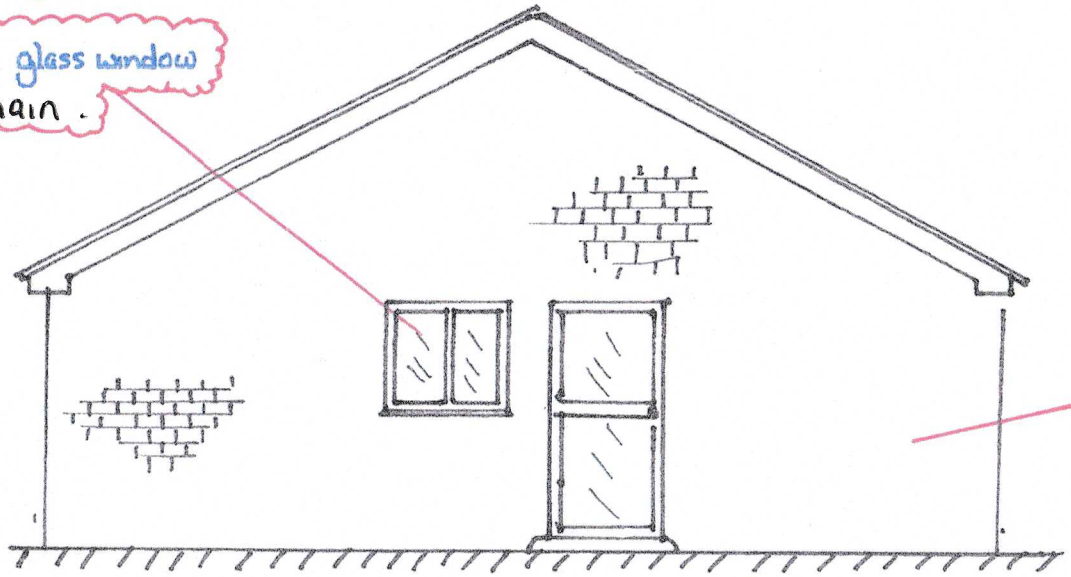

Existing Gable Elevation


This Elevation is constructed from Brickwork.

Brickwork Pier

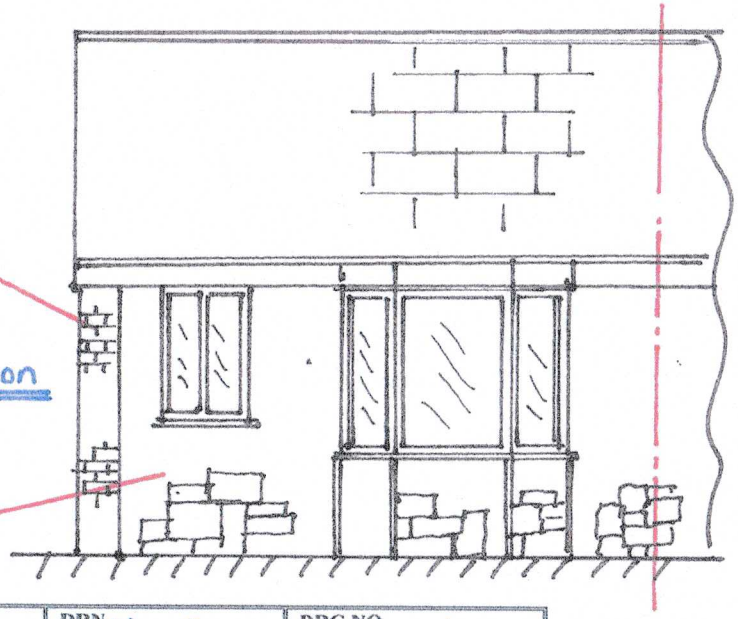

Existing Front Elevation

Random faced Stone to Front Elevation.

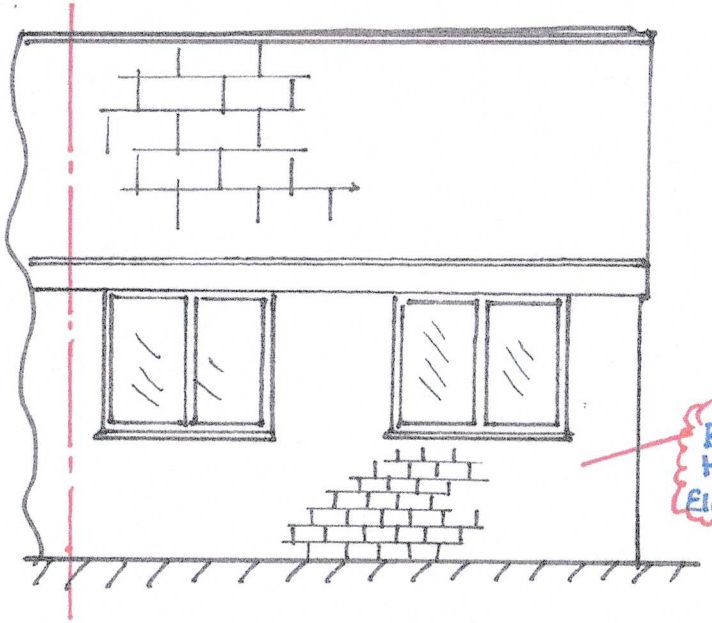

Brickwork to this Elevation.


Existing Rear Elevation

ANTHONY RAMSDEN
11 MONTAGU MEWS
WETHERBY
LS22 5PY
TELPHONE :- 07817 944384


DRN Tony Ramsden	DRG NO AW/102 B
DATE 30/11/18	TITLE Existing Elevations
SCALE 1:	

Proposed floor layouts

DRG NO AW/103 REV 'D'

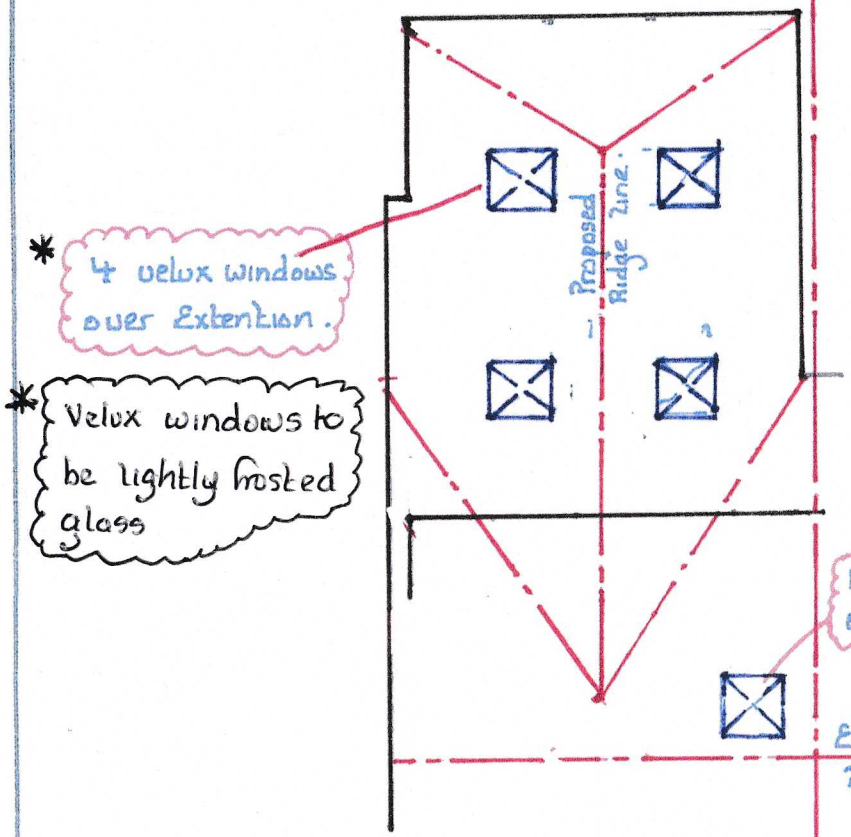

Proposed Roof Plan

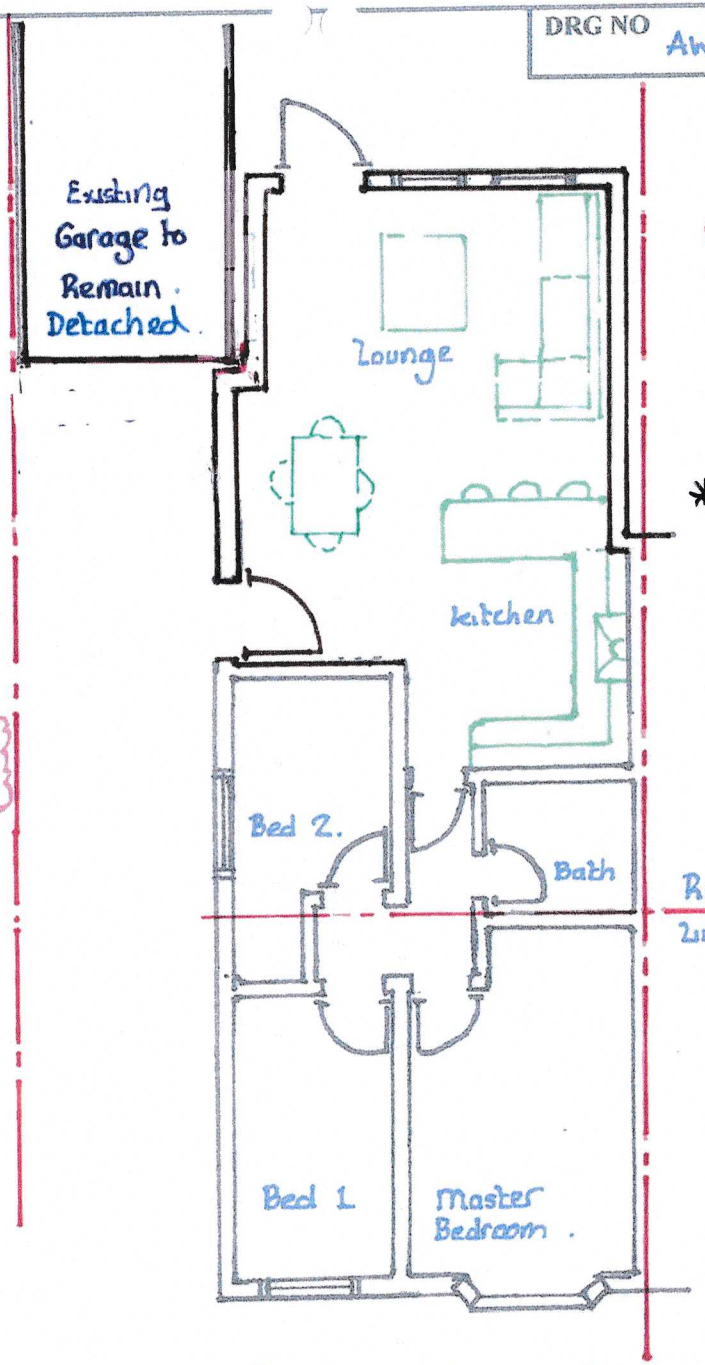

Proposed G.F. layout

Revision 'C'

20/3/18 = Garage Extension removed, house extension reduced in size. Garage detached from the proposed works.

* **Revision 'D'**

25/4/17 Velux windows to be lightly frosted

ANTHONY RAMSDEN 11 MONTAGU MEWS WETHERBY LS22 5PY TELPHONE :- 07817 944384	DRN Tony Ramsden	DRG NO AW/103 'D'
	DATE 30/1/18	TITLE Proposed floor layouts.
	SCALE 1:100	

DRG NO AW /104 'D'

Proposed Gable Elevation


Revision 'D' 25/4/18
Frosted Glass notes added. Also showing proposed fence height.

Ridge & roof tiles to match existing

* Velux windows added - frosted

Brickwork to match Existing


Rev 'C' - 20/3/18. Removed Garage extension, stepped proposed extension in, to keep garage detached

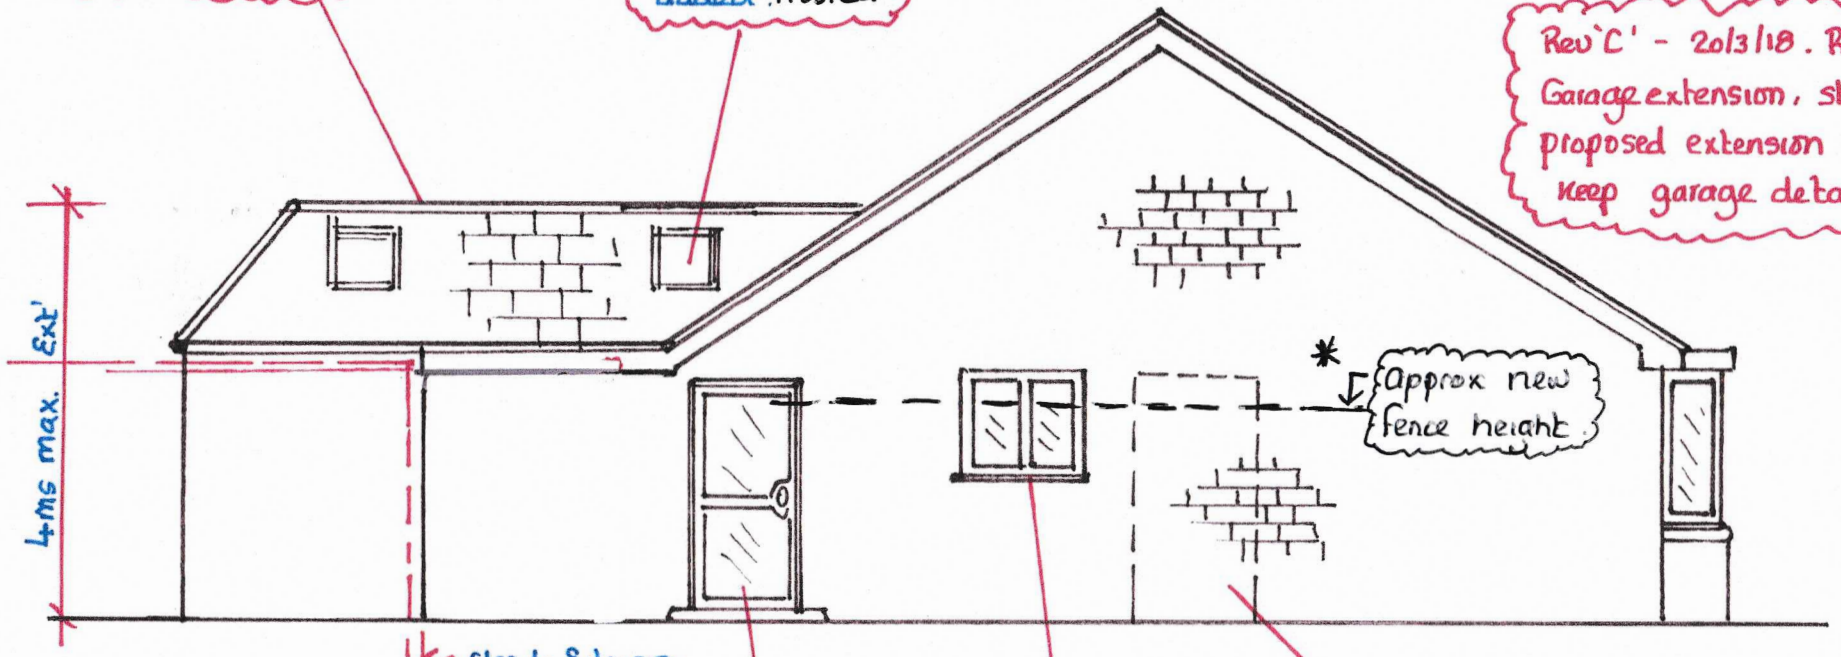


RAM FABRICATIONS LIMITED C/O FITTON & CO BURLEES HOUSE, HANGINGROYD LANE HEBDEN BRIDGE HX7 7DD TEL;- 01924 793550	DRN Tony Ramsden	DRG NO AW/104 'D'
	DATE 2/3/18.	TITLE Proposed Gable Elevation.
	SCALE 1:75.	

DRG NO AW/105B.

Proposed Rear Elevation

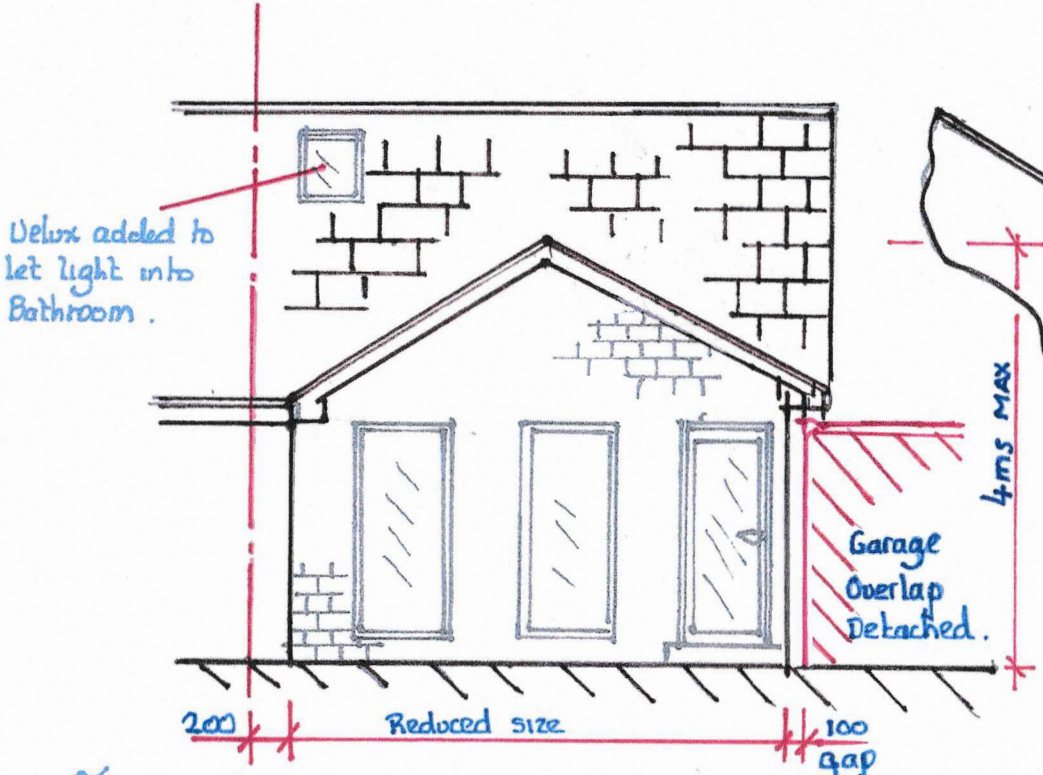

View from n° 17.

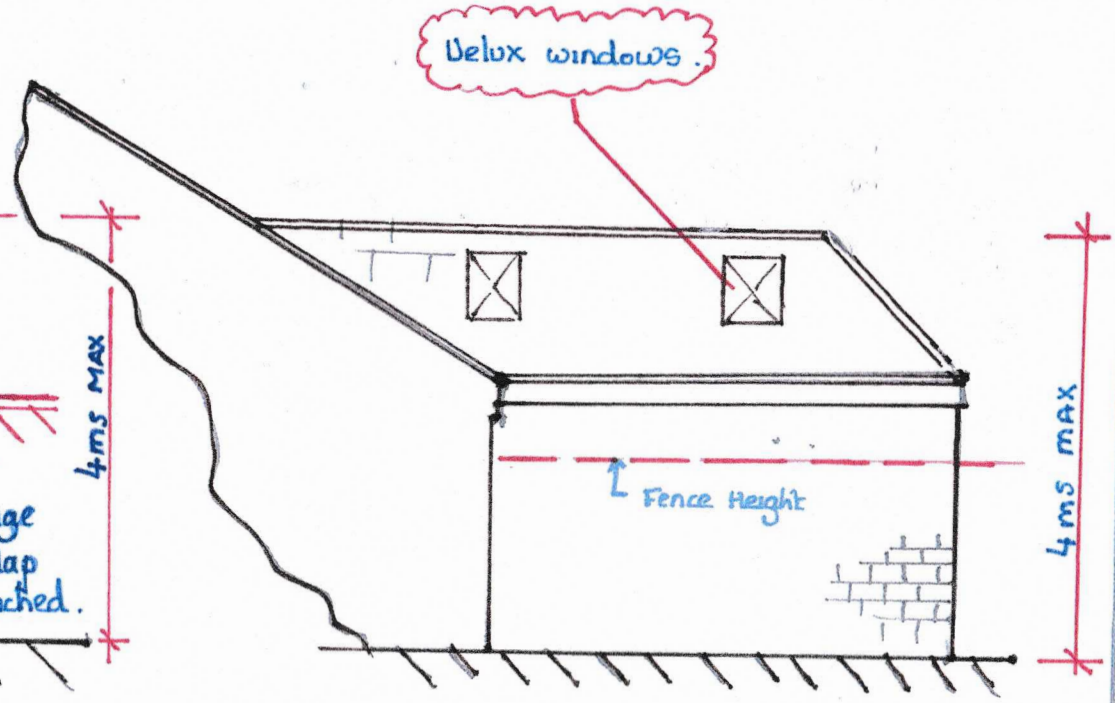

This elevation to be Constructed from Brickwork to match existing

All new windows and doors to be upvc double Glazed units to match existing

This elevation to be in Brickwork.

Ridge and roof tiles to match existing Building

ANTHONY RAMSDEN 11 MONTAGU MEWS WETHERBY LS22 5PY TELPHONE :- 07817 944384	DRN Tony Ramsden	DRG NO AW/105B.
	DATE 31/1/18	TITLE Proposed Elevations
	SCALE 1:75	

Rev'B' 20/3/18. Extension width reduced to keep garage detached.