WESTGATE

ST MARY'S PLACE

LANCASTER GATE

CHURCH STREET

SHAMBLES STREET

46 to 56

PROPOSED LOCATION
OF STEEL CONTROL
KIOSK (2.2m WIDE, 0.5m
DEEP, 1.35m TALL)

PEEL PARADE

PEEL STREET

WELLINGTON STREET

NOTES:

1. DIMENSIONS OF THE KIOSK ARE:
   LENGTH = 2.2m
   DEPTH = 0.5m
   HEIGHT = 1.35m
2. KIOSK TO BE SEATED ON A 2.4mx0.7mx0.1m HIGH CONCRETE BASE.
3. THE KIOSK SHALL BE MANUFACTURED FROM GRP. THE COLOR SHALL BE AGREED PRIOR TO WORK STARTING.

LEGEND:

PROPOSED KIOSK LOCATION

REFERENCES:

YD1102/PA/002 – KIOSK PLAN AND ELEVATION

REV	DATE	BY	COMMENTS	CHK'D	APP'D
A	21/01/11	MP	INITIAL ISSUE	DZ	BN

COPYRIGHT STATEMENTS:
Reproduced by permission of Ordnance Survey on behalf of HMSO, Crown copyright and database 2004. All rights reserved Ordnance Survey Licence number 100019559

CLIENT

YorkshireWater

PROJECT TITLE

SHAMBLES STREET, BARNSLEY

TITLE


KIOSK LOCATION PLAN

BarhaleWSP
LIVINGSTONE HOUSE
CHADWICK STREET
LEEDS, LS10 1LJ

SCALE	ISSUED FOR	DRAWN BY		CHECKED BY		APPROVED BY	
		INITIALS	DATE	INITIALS	DATE	INITIALS	DATE
1:1000	PLANNING	MP	20/01/11	DZ	20/01/11	BN	21/01/11


DRAWING NUMBER
YD1102 / PA / 001

ORIGINAL SHEET SIZE	A3	YW PROJECT NUMBER	D0329048

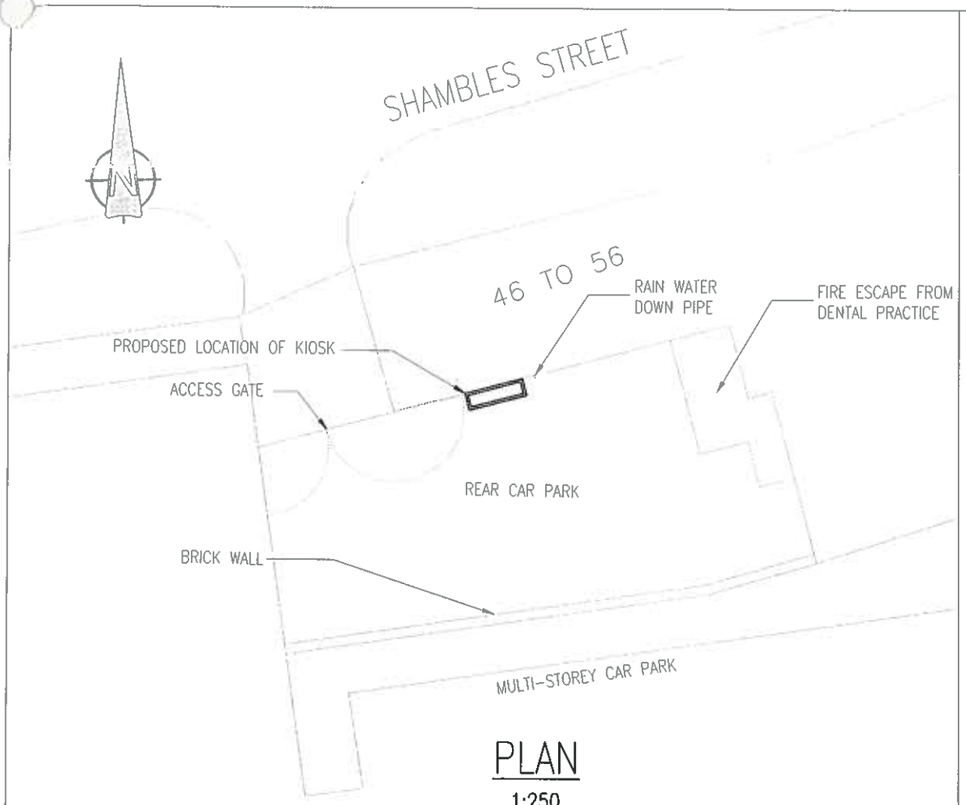


PLAN

1:250

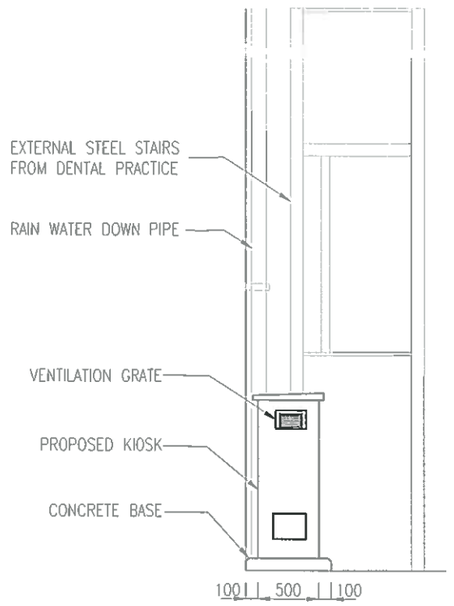

WEST ELEVATION

1:50

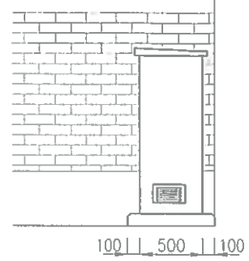

EAST ELEVATION


1:50

NOTES:

1. DIMENSIONS OF THE KIOSK ARE:
   LENGTH = 2.2m
   DEPTH = 0.5m
   HEIGHT = 1.35m
2. KIOSK TO BE SEATED ON A 2.4mx0.7mx0.1m HIGH CONCRETE BASE.
3. THE KIOSK SHALL BE MANUFACTURED FROM GRP. THE COLOR SHALL BE BS-4800 [illegible]

REFERENCES:

YD1102/PA/001 – KIOSK LOCATION PLAN

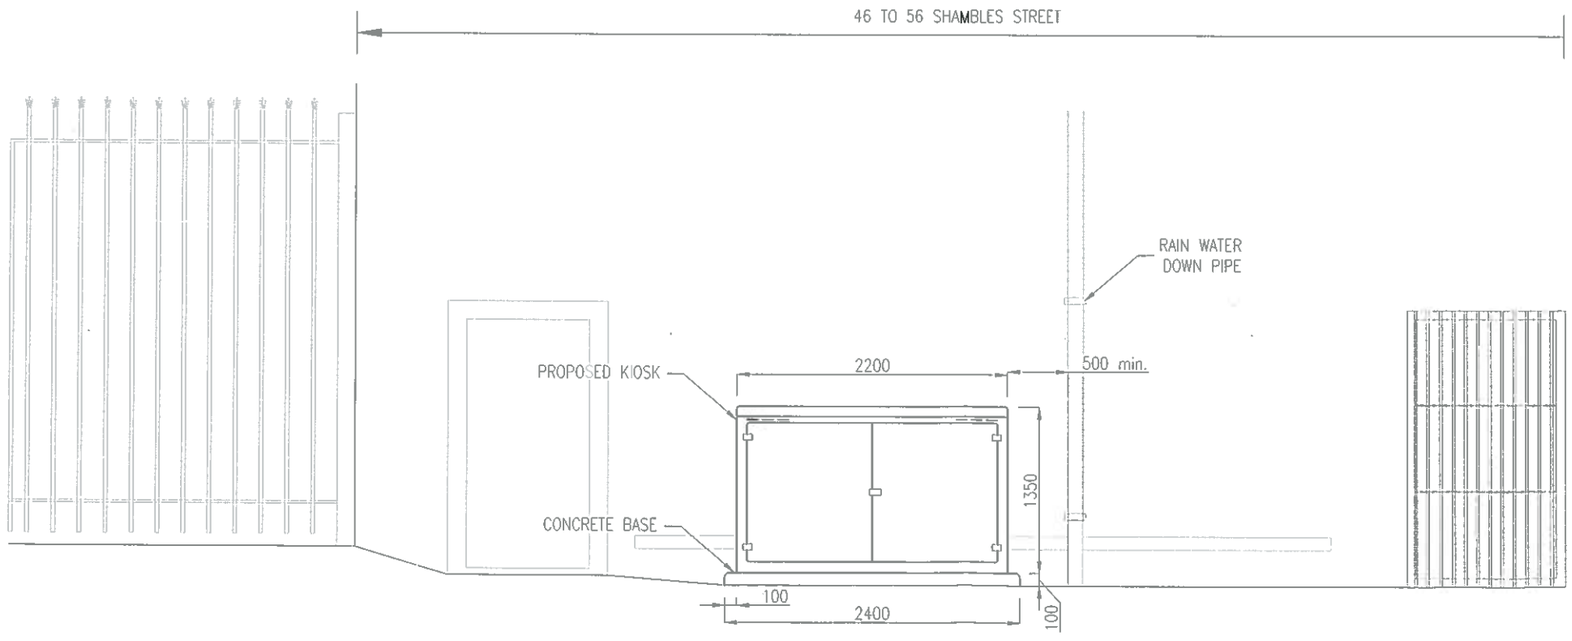

SOUTH ELEVATION

1:50

REV	DATE	BY	COMMENTS	CHK'D	APP'D
A	21/01/11	MP	INITIAL ISSUE	DZ	BH

COPYRIGHT STATEMENTS:
Reproduced by permission of Ordnance Survey on behalf of HMSO, Crown copyright and database 2004. All rights reserved Ordnance Survey Licence number 100019559

CLIENT

Yorkshire Water

PROJECT TITLE

SHAMBLES STREET, BARNSLEY

TITLE

KIOSK PLAN AND ELEVATION

BarhaleWSP
LIVINGSTONE HOUSE
CHADWICK STREET
LEEDS, LS10 1LJ

SCALE	ISSUED FOR	DRAWN BY		CHECKED BY		APPROVED BY	
		INITIALS	DATE	INITIALS	DATE	INITIALS	DATE
AS SHOWN	PLANNING	MP	20/01/11	DZ	21/01/11	BH	

DRAWING NUMBER: YD1102 / PA / 002

ORIGINAL SHEET SIZE	A3	YW PROJECT NUMBER	D0329048