

EXISTING FRONT ELEVATION
SCALE 1:100




PROPOSED FRONT ELEVATION SHOWING FRONT BOUNDARY WALL
SCALE 1:100



PROPOSED FRONT ELEVATION
SCALE 1:100




PROPOSED SIDE ELEVATION
SCALE 1:100

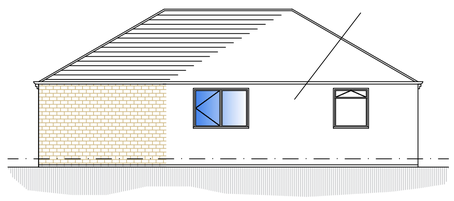


PROPOSED SIDE ELEVATION
SCALE 1:100



GARDEN STORE PROPOSED SIDE ELEVATION
SCALE 1:100

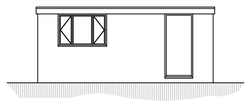


GARDEN STORE PROPOSED FRONT ELEVATION
SCALE 1:100

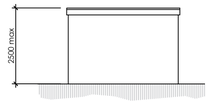


GARDEN STORE PROPOSED SIDE ELEVATION
SCALE 1:100



GARDEN STORE PROPOSED REAR ELEVATION
SCALE 1:100

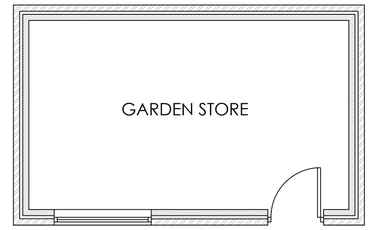

GARDEN STORE PROPOSED FLOOR PLAN
SCALE 1:50

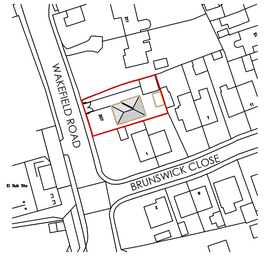


LOCATION PLAN
SCALE 1:1250

EXISTING GROUND FLOOR PLAN
SCALE 1:50

PROPOSED GROUND FLOOR PLAN
SCALE 1:50

THE EXISTING EXTERNAL SKIN OF FACING BRICK ETC IS TO BE REMOVED TO BELOW GROUND LEVEL. NEW EXTERNAL OUTER LEAF TO BE CONSTRCTED IN STONE. NEW STONE TO BE EQUAL TO THICKNESS OF EXISTING OUTER LEAF AND TO BE TIED TO EXISITNG WITH WALL TIES AT 450MMC/C VERT AND 900MM HORIZ. DPC TO BE BUILT IN AND LAPPED WITH EXISITNG TO B.C.O. APPROVAL

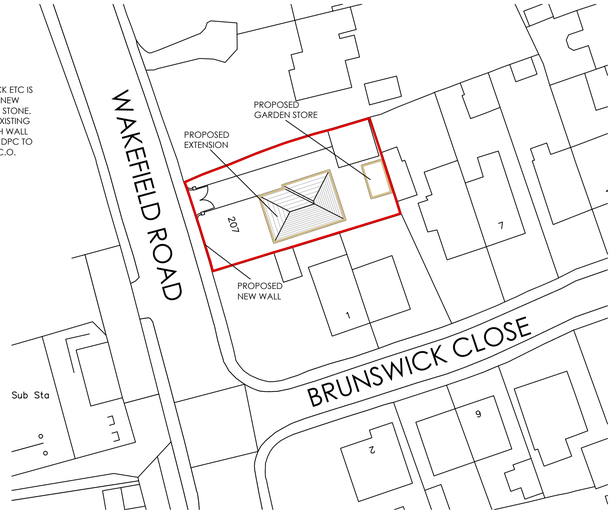

BLOCK PLAN
SCALE 1:500

White Agus PARTNERSHIP
8 MORSTON BUSINESS PARK, WHALEY ROAD, BARUGH GREEN, BARNSLEY, S75 1HQ
Phone: 01226 208482
Fax: 01226 283030
Email: info@whiteaguspartnership.co.uk
Web: www.whiteaguspartnership.co.uk
ARCHITECTURAL SERVICES AND SURVEYORS

Project. PROPOSED EXTENSION AT 207 WAKEFIELD ROAD, BARNSLEY, S71 1NT	Client. MR AHMED
Drawing Title. PLANS & ELEVATIONS	Date. JUNE 2017 / Scale. 1:50 @ A1
	Ref. 17-047 / Dwg. No. 01 / Rev. D

Date	Suffix	Description
31-07-17	A	FRONT BOUNDARY WALL ADDED
18-07-17	B	EXTERNAL STORE REVISED
01-09-17	C	FRONT WALL & GATES REVISED
07-12-17	D	RE-SKINNING OF EXISTING BUNGALOW ADDED