

© 2006. Copyright of this drawing is held with Freeman Associates. This drawing is not to be scaled from and is to be read in conjunction with all Architects' and Engineers' drawings. Site dimensions are to be taken before work commences. Discrepancies are to be reported to Freeman Associates.

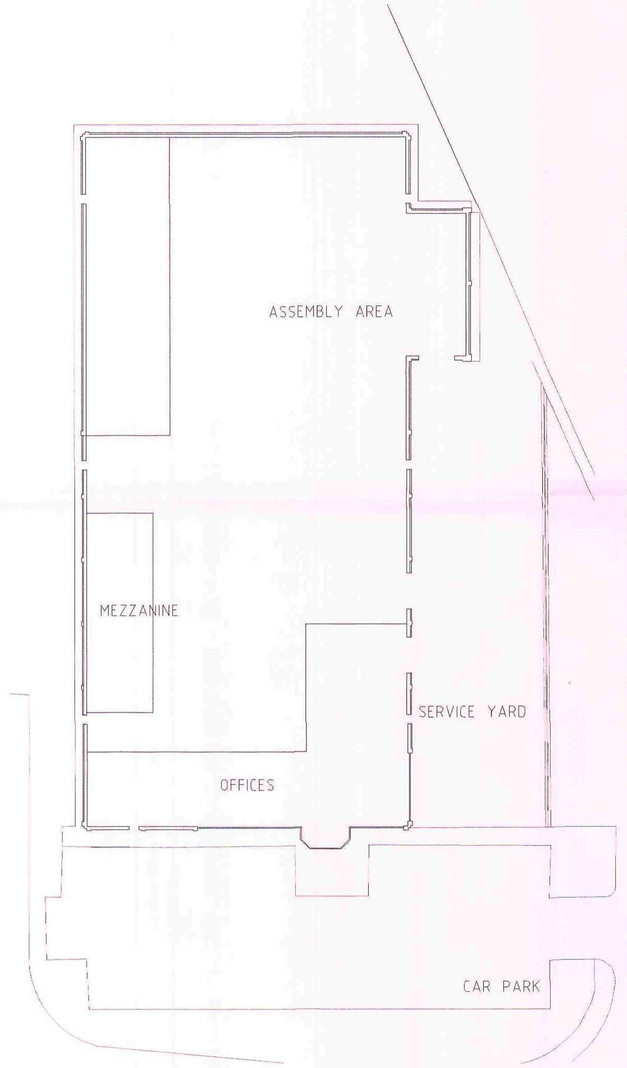


EXISTING

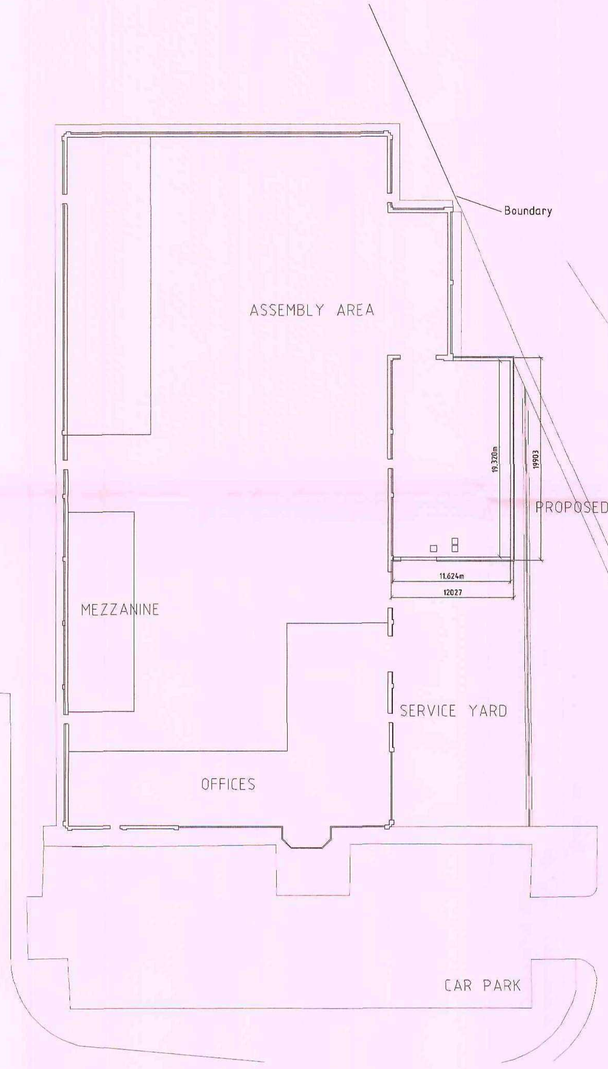


PROPOSED

FLOOR LAYOUTS 1:300

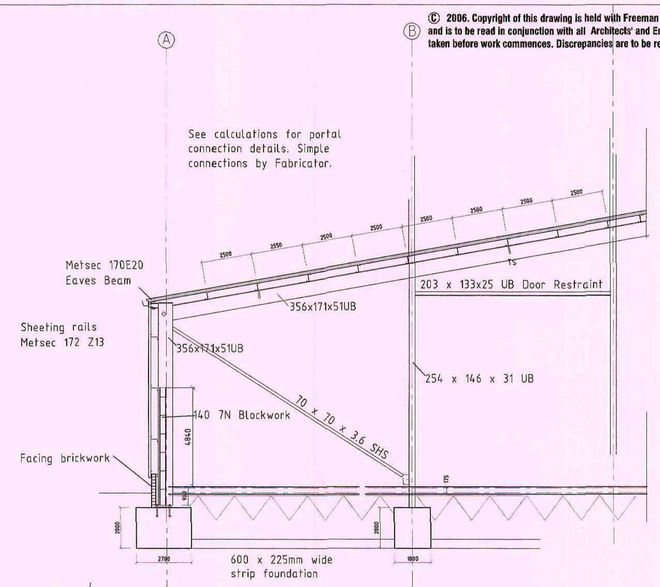

TYPICAL SECTION

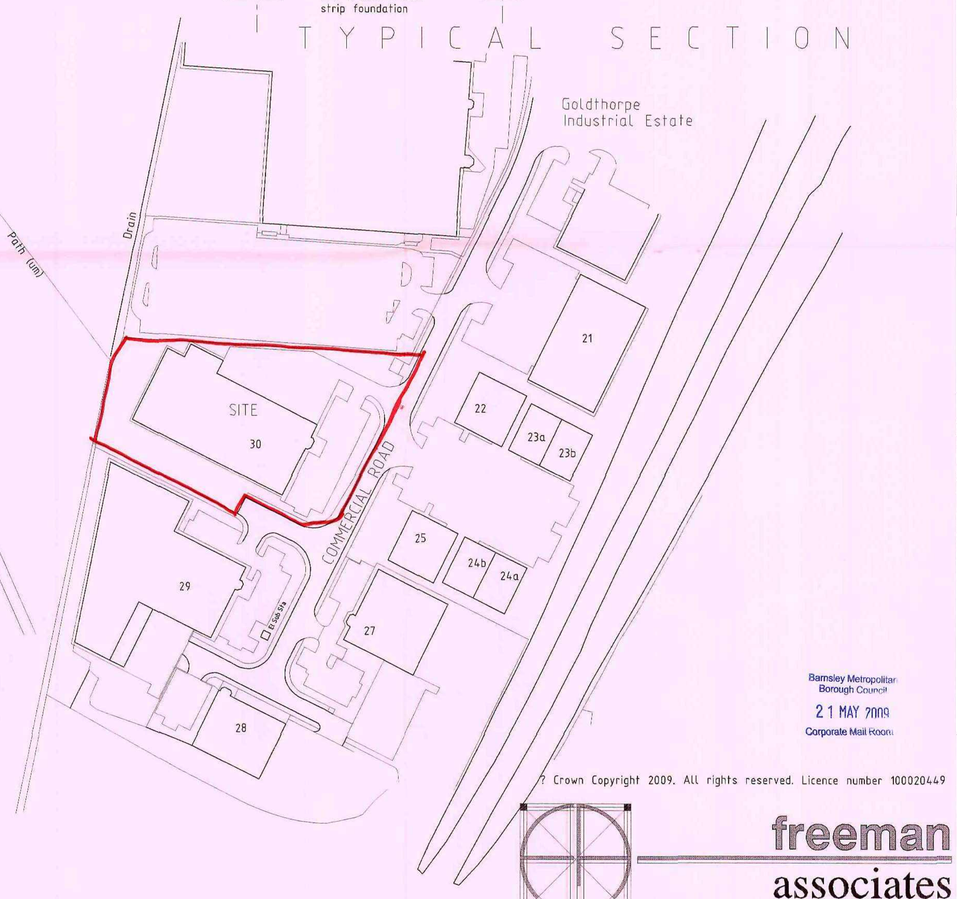

SITE PLAN 1:1250


Barnsley Metropolitan Borough Council
21 MAY 2009
Corporate Mail Room

© Crown Copyright 2009. All rights reserved. Licence number 100020449


freeman associates
CONSULTING ENGINEERS
BUILDING SURVEYORS
ARCHITECTURAL DESIGNERS
Rockingham House, 92 Church Street, Swinton, Rotherham, S. Yorks S64 8DQ
TEL: 01709 578078 FAX: 01709 578153
Website: www.FreemanAssociates.co.uk

Job	Scale	Date	Drawn/Checked
Proposed Extension to Workshop RS Motorhomes, Goldthorpe	Varies	Jan 09	RF
Drawing: Provisional Planning Details Existing and Proposed Plans	Plot Scale		A1
Client: RS Motorhomes Ltd	Job No: FR.3685	Dwg No: 02	Rev


© 2006. Copyright of this drawing is held with Freeman Associates. This drawing is not to be scaled from and is to be read in conjunction with all Architects' and Engineers' drawings. Site dimensions are to be taken before work commences. Discrepancies are to be reported to Freeman Associates.

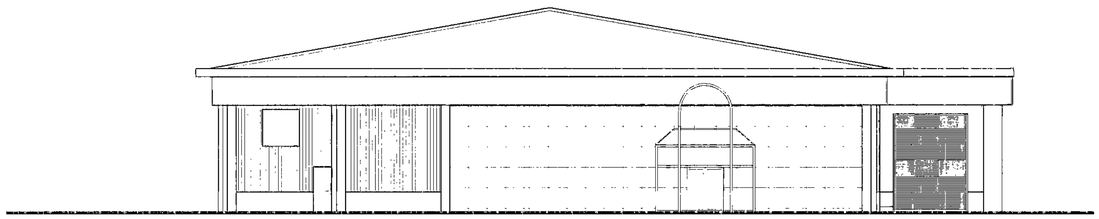


EXISTING FRONT ELEVATION

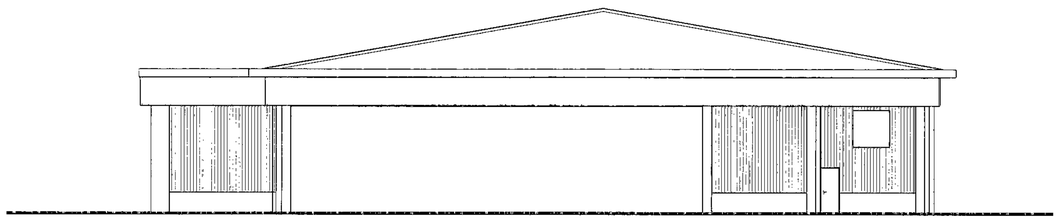


EXISTING REAR ELEVATION

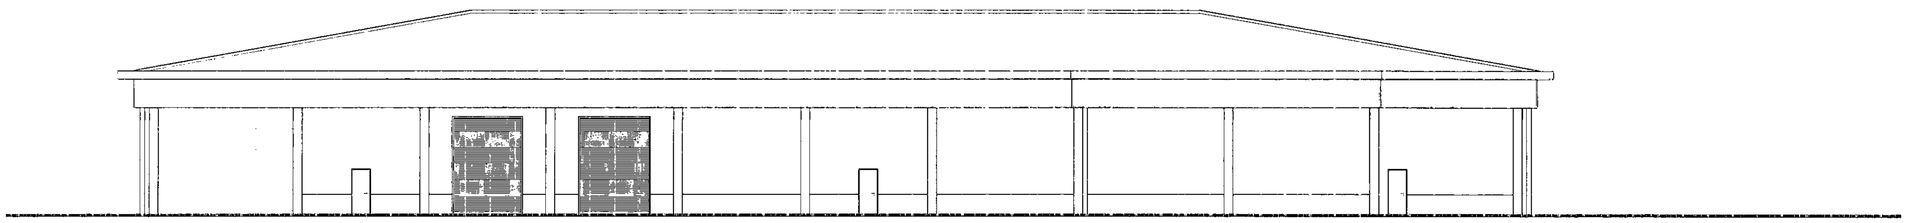


EXISTING SIDE ELEVATION

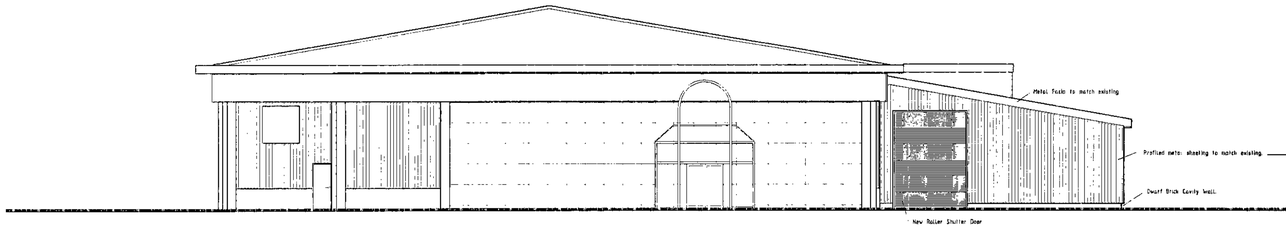

PROPOSED FRONT ELEVATION

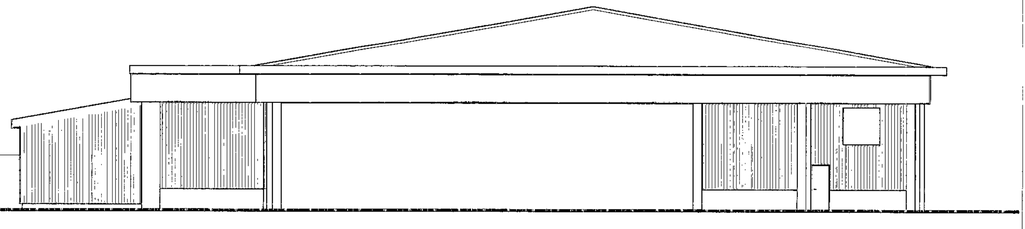

PROPOSED REAR ELEVATION

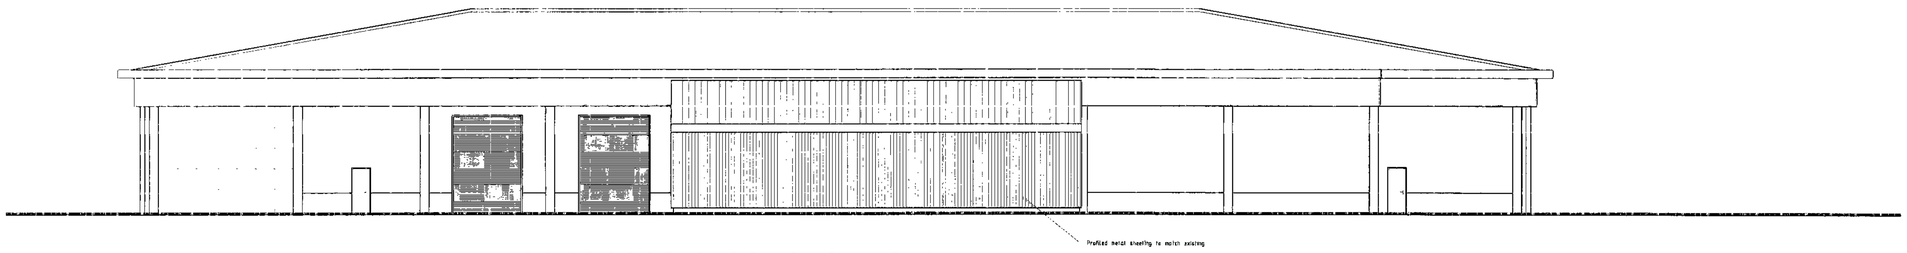

PROPOSED SIDE ELEVATION

Barnsley Metropolitan Borough Council
21 MAY 2009
Corporate Mail Room

A Rear Elevation Added. Apr 09 RF

freeman associates
CONSULTING ENGINEERS
BUILDING SURVEYORS
ARCHITECTURAL DESIGNERS
Rockingham House, 92 Church Street, Swinton, Rotherham, S. Yorks S64 8DQ
TEL: 01709 578078 FAX: 01709 578153
Website: www.FreemanAssociates.co.uk

Job: Proposed Extension to Workshop RS Motorhomes, Goldthorpe	Scale: 1:150	Date: Jan 09	Drawn/Checked: RF
Drawing: Planning Details Existing and Proposed Elevations	Plot Scale: A1		
Client: RS Motorhomes Ltd	Job No: FR3685	Dwg. No: 01	Rev: A