
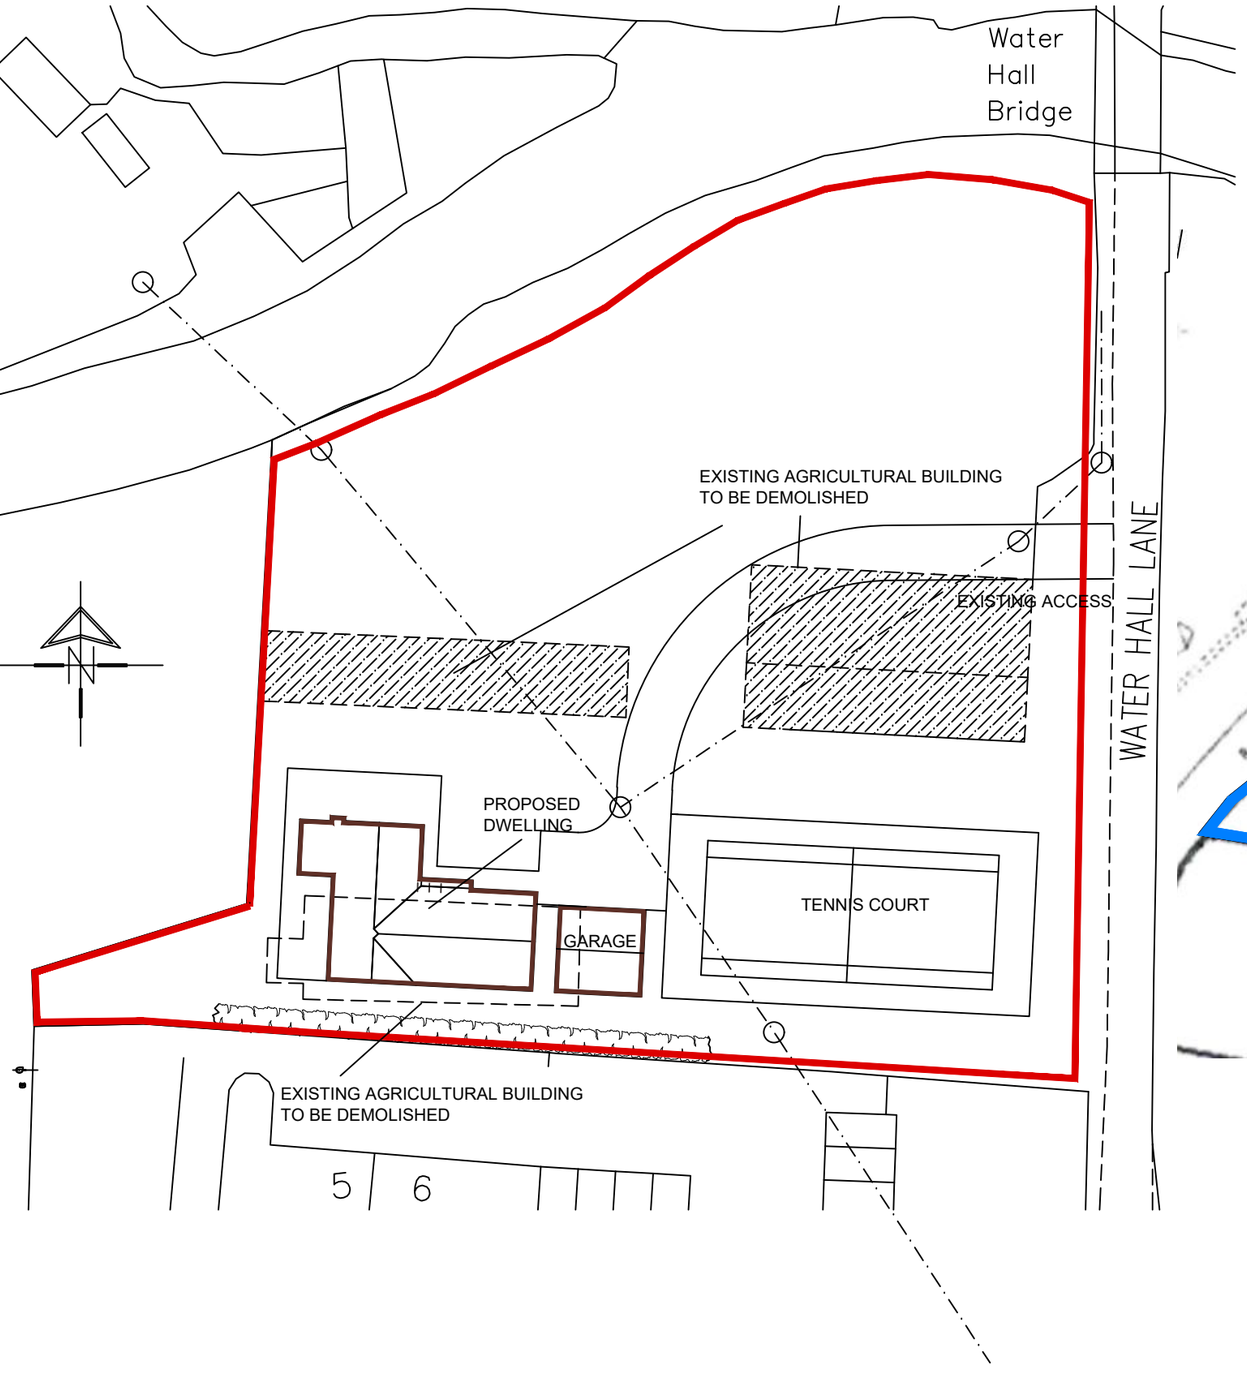


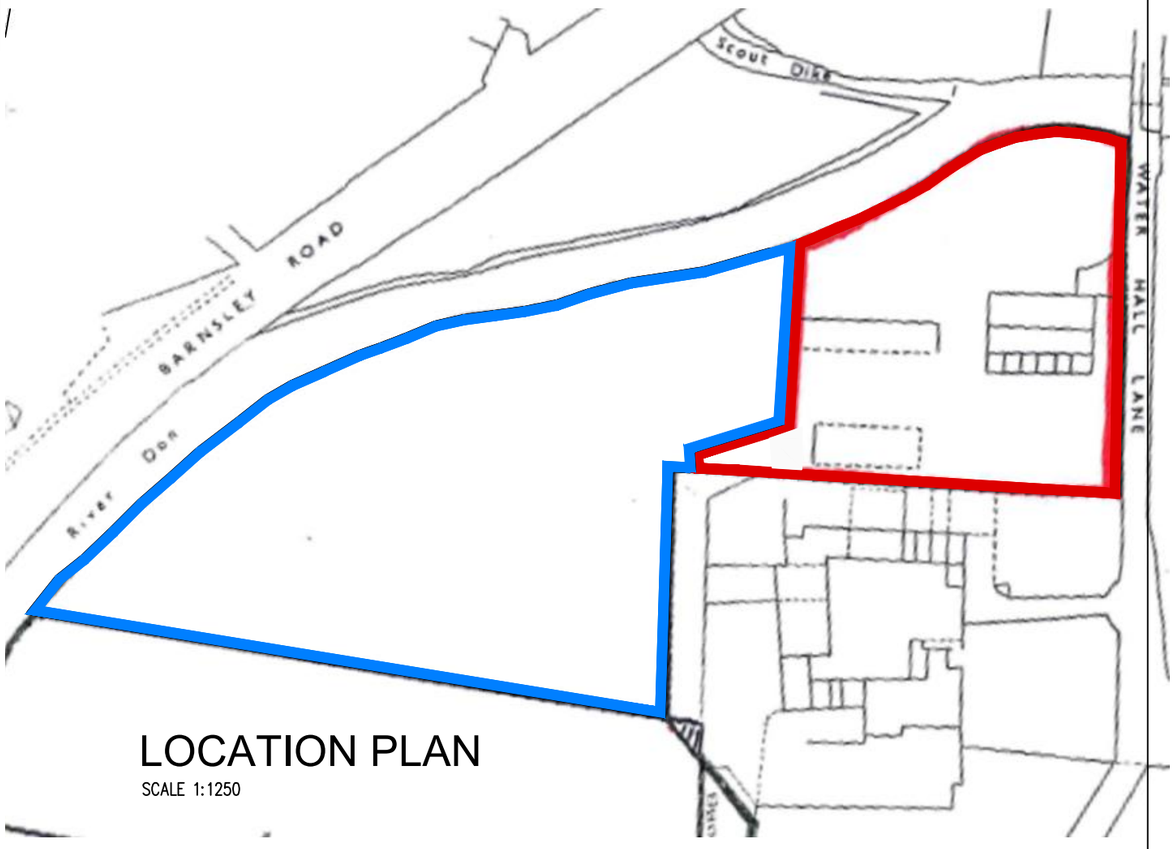

LOCATION PLAN

SCALE 1:1250

White Agus PARTNERSHIP
OFFICE ONE,
34 VICTORIA ROAD,
BARNSLEY.
S70 2BU
Phone: 01226 208482
Email: info@whiteaguspartnership.co.uk
Web: www.whiteaguspartnership.co.uk
ARCHITECTURAL SERVICES

Project.	Client.
PROPOSED DWELLING WATER HALL LANE PENISTONE	MR ED NORRIS
Drawing Title. SITE PLAN	Date. MAY 2018 / Scale. 1:500 @ A3
	Ref. 16–193 / Dwg. No. 01 / Rev. C

Date	Suffix	Description	Date	Suffix	Description
14-06-18	A	UPDATED			
23-08-18	B	LAYOUT REVISED			
28-11-18	C	LAYOUT REVISED			