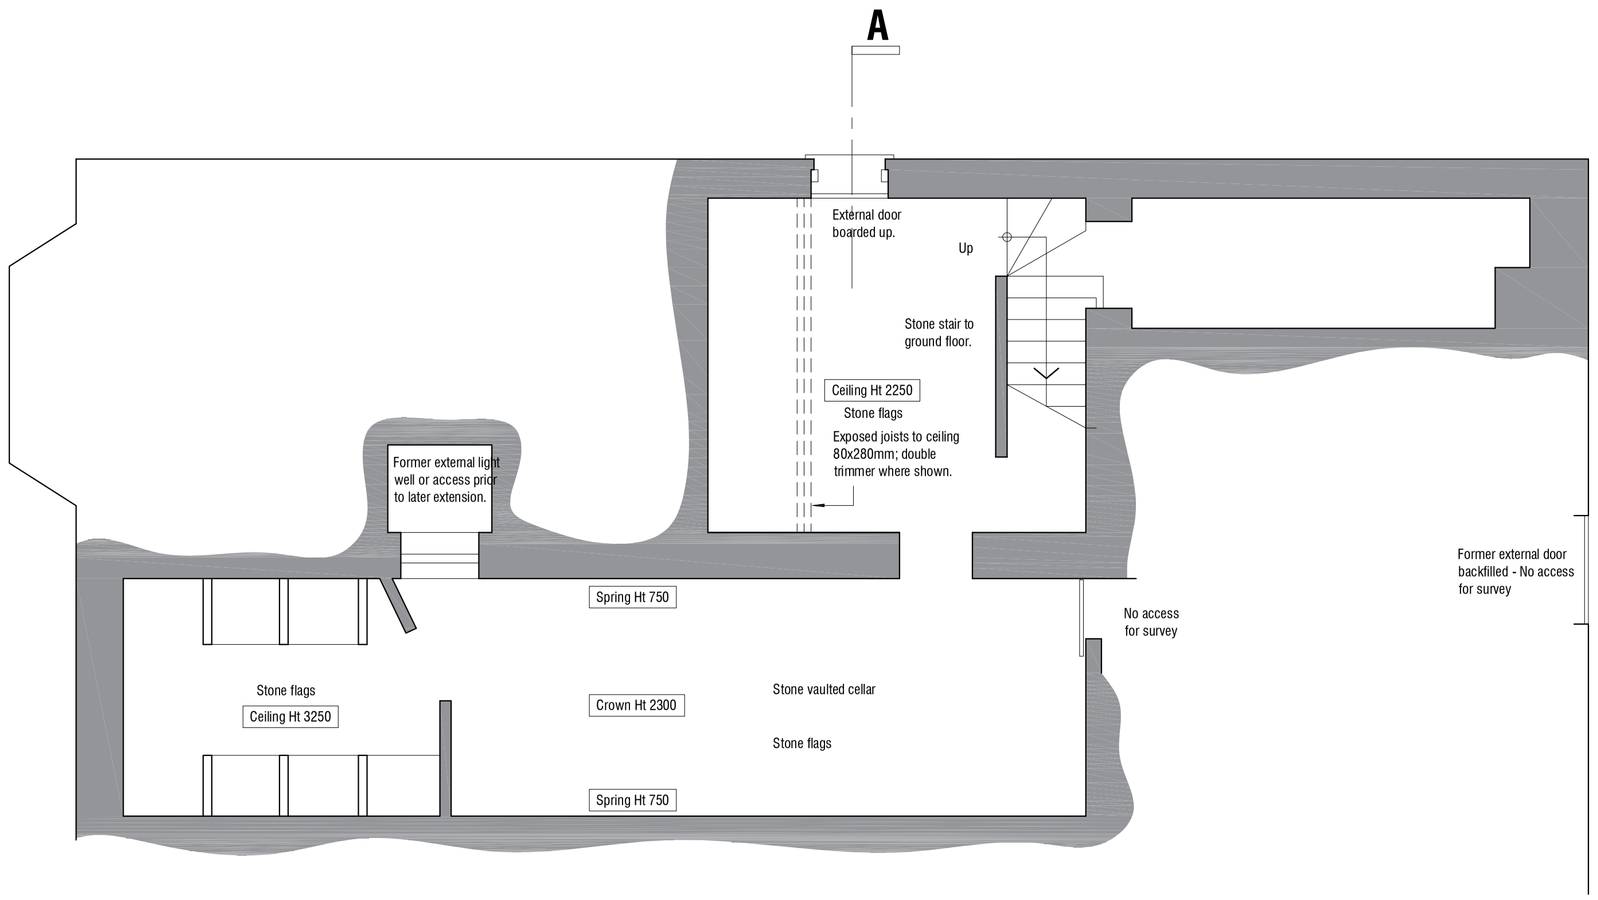

BASEMENT PLAN 1:50

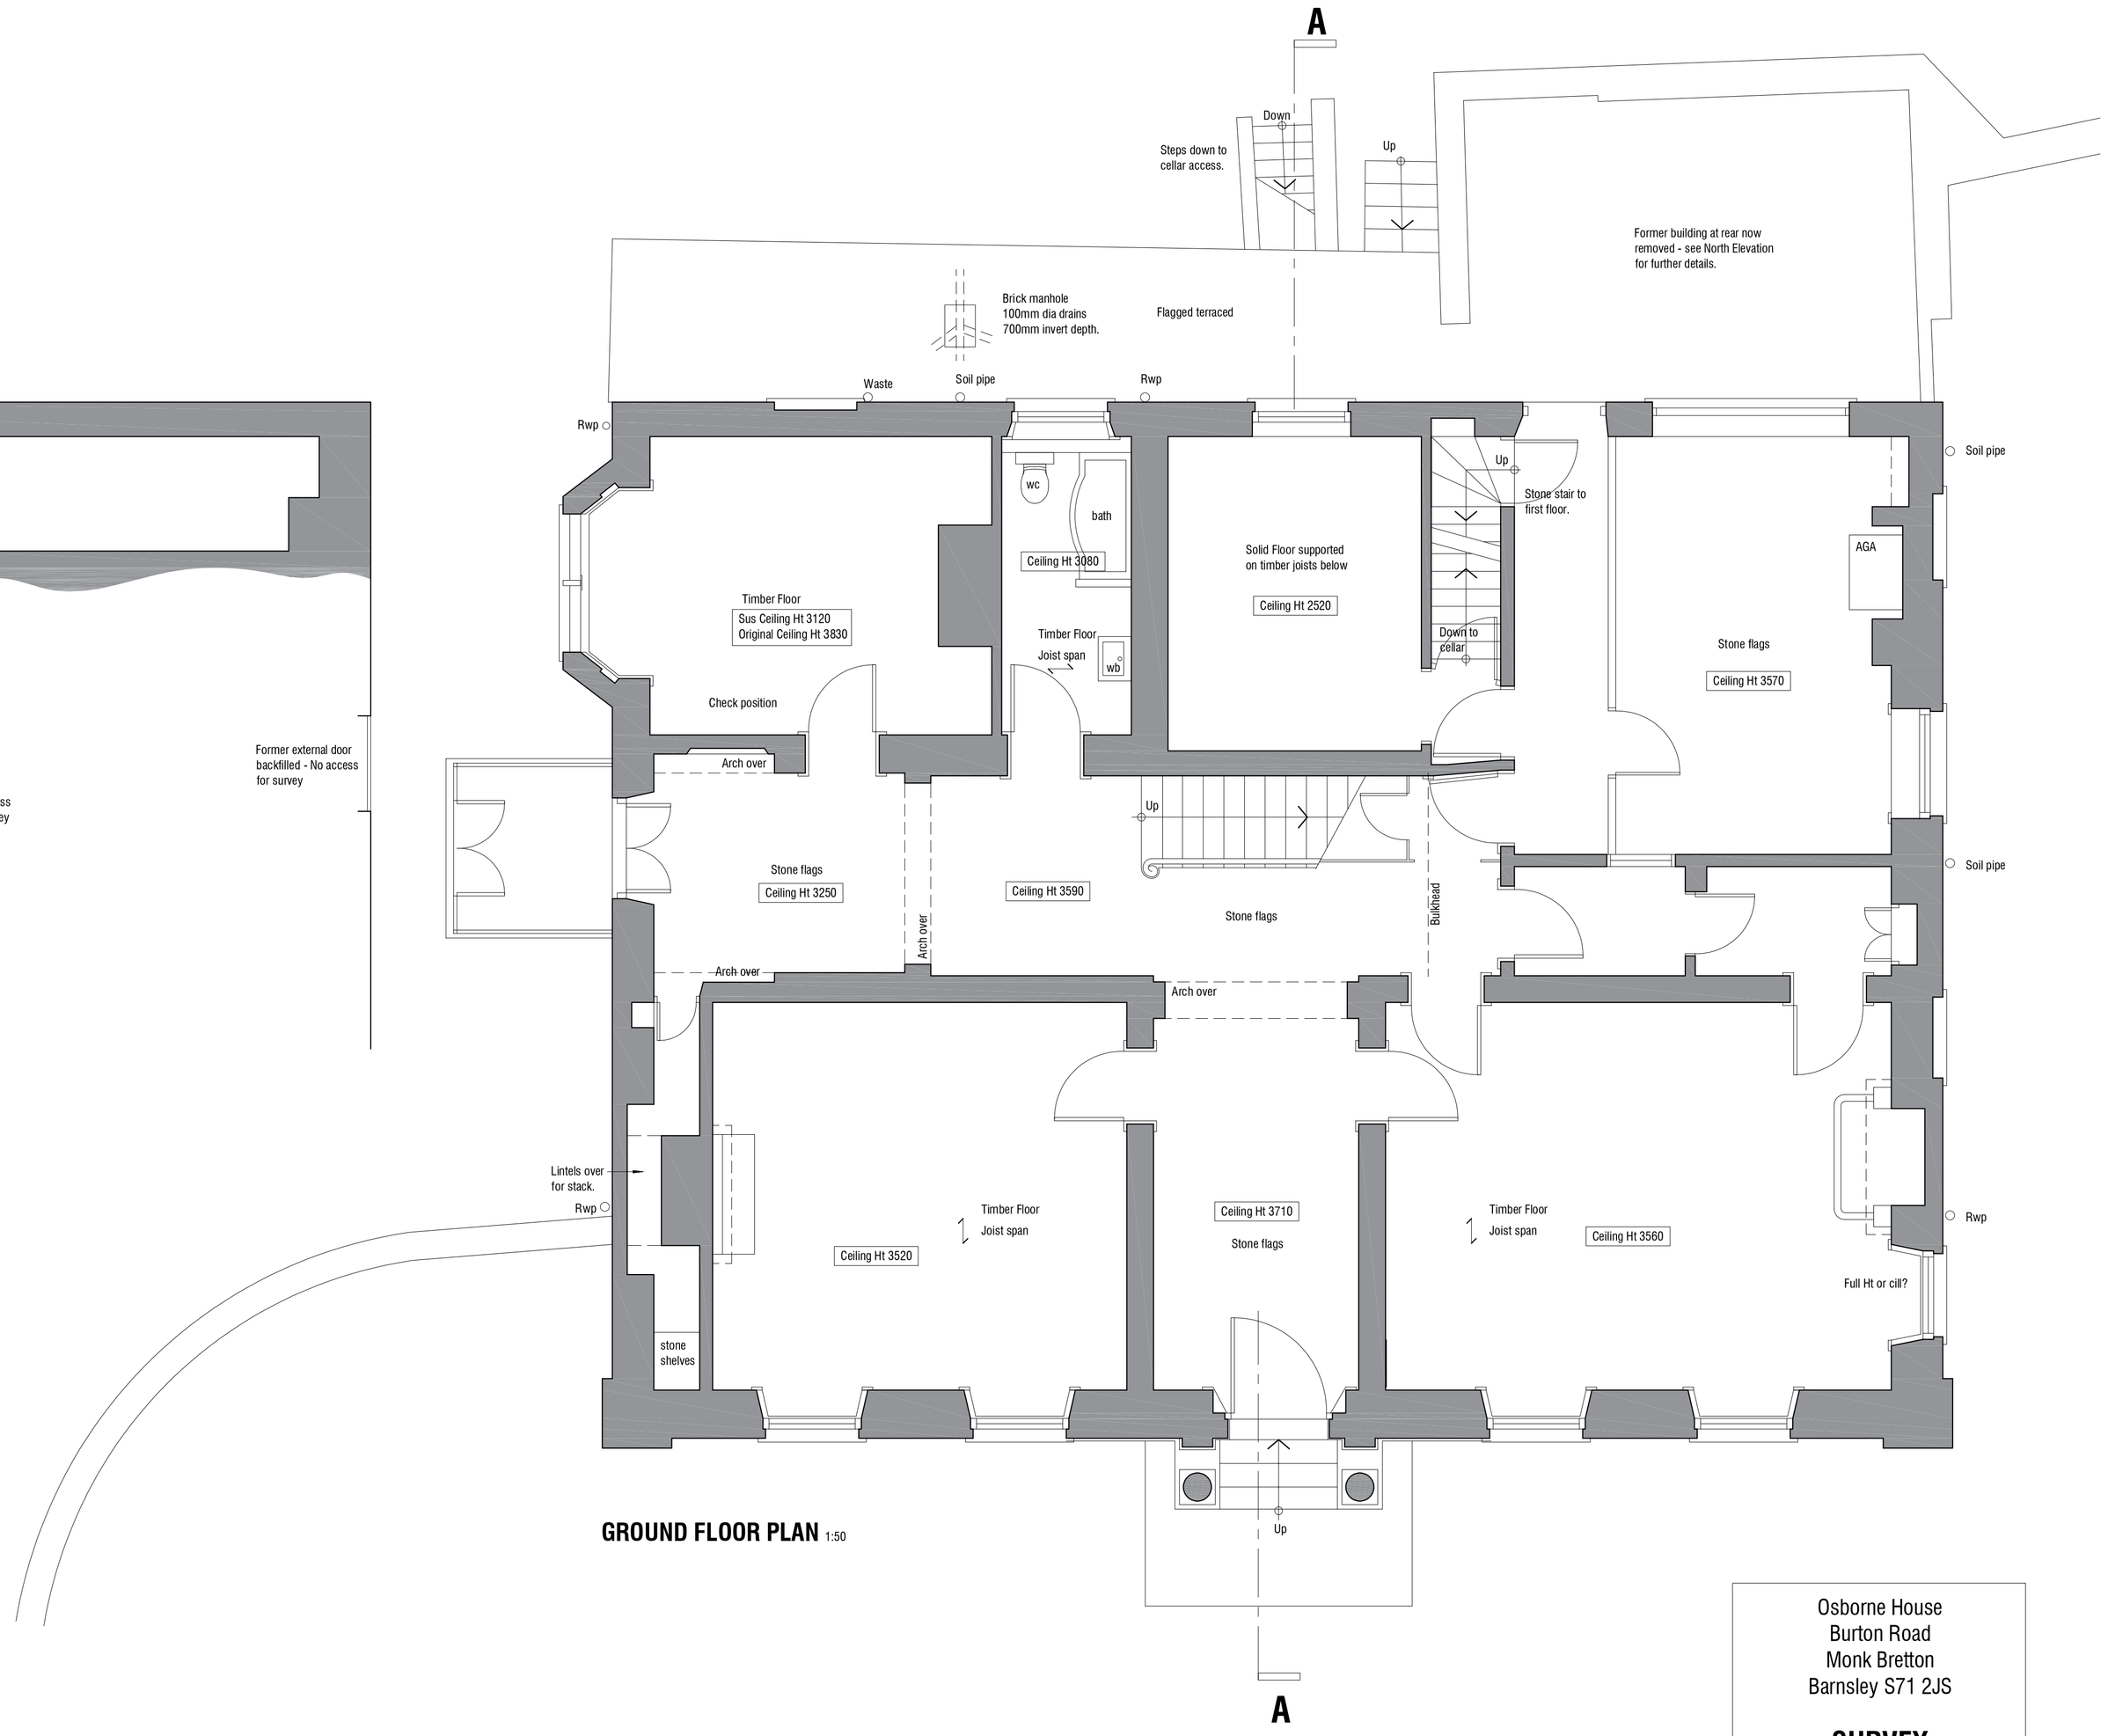

GROUND FLOOR PLAN 1:50

Osborne House
Burton Road
Monk Bretton
Barnsley S71 2JS

SURVEY

CELLAR & GROUND FLOOR PLAN

mboothdesign
architectural design and building consultants
Fairfield House
Berneslai Close Barnsley
S70 2FL
T: 01226 286256
M: 07881898300
E: mark@mboothdesign.co.uk

Scale	AS SHOWN @ A1	Drawn	MJB
Date	NOV 2019	Ref.	19.39
Dwg No.	**S1**	Rev.	-

0cm | 2cm | 4cm | 6cm

Copyright mboothdesign. All dimensions in millimeters unless otherwise stated. Dimensions for setting out in existing buildings are to be checked and verified on site.