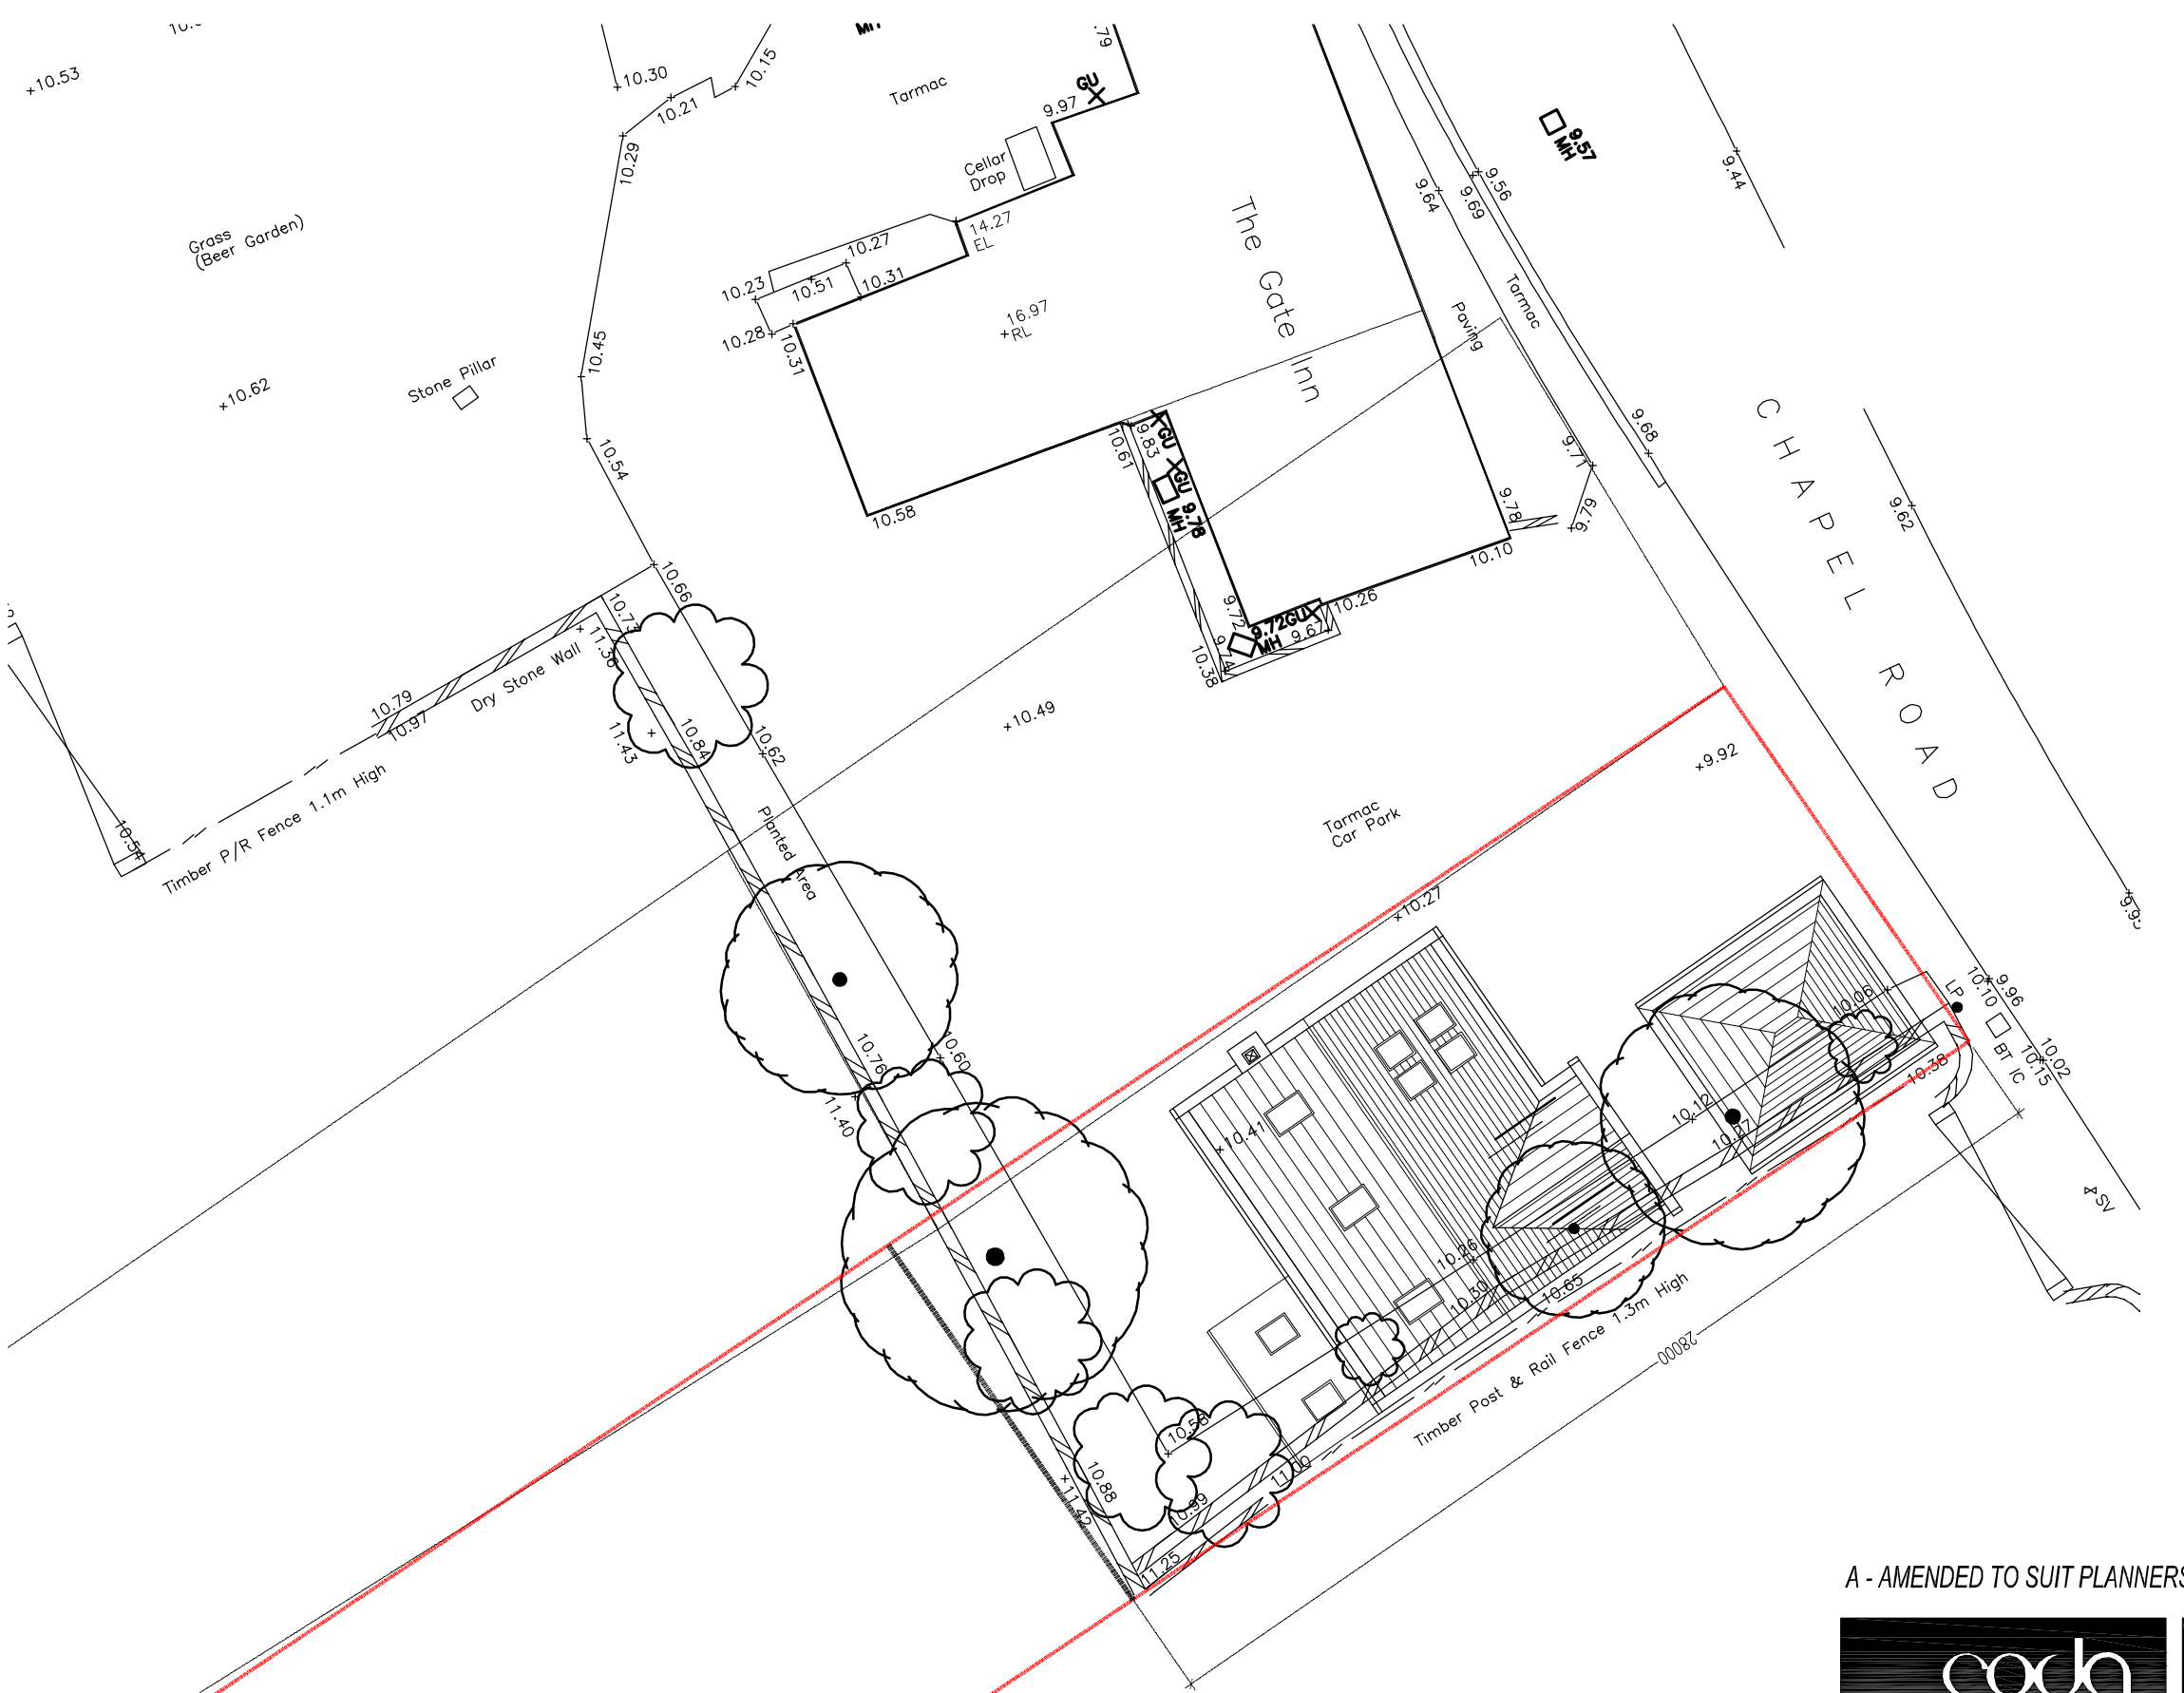


A - AMENDED TO SUIT PLANNERS RECOMMENDATIONS

Coda Studios Ltd
Hope Works, 25 Mowbray St, Sheffield, S3 8EL
t:0114 279 6003 f: 0114 279 6004
e:information@codastudios.co.uk

DRAWN	CHECKED	DATE	SCALE	REVISION
JH	-	11/11	1:200	A

Client	S PEDLER
Job	PILLEY
Title	SITE PLAN AND LOCATION
Dwg. No.	1917-001

© COPYRIGHT EXISTS ON THE DESIGNS AND INFORMATION SHOWN ON THIS DRAWING
The Contractor must verify all dimensions on site before making shop drawings or commencing work of any kind. No dimensions to be scaled from this drawing. Architect to be notified of any discrepancies in dimensions immediately.

☑LIFE
1 - Car pa
2 - Distan
3 - Level
4 - All ent
5 - Comm
6 - Doors
7 - Turnin
8 - Living
9 - Space
10-Entran
11-Wall r
12-Stair li
13-Reasc
14-Bathro
15-Living
16-Switch

☑BUIL
ENVIRONME
1 - Does
2 - Does
3 - Does
4 - Does
5 - Does
CHARACTER
6 - Is the
7 - Does
8 - Does
9 - Do the
10 - Are s
STREETS, P
11 - Does
12 - Is the
13 - Are t
14 - Does
15 - Are p
DESIGN AND
16 - Is pu
17 - Do th
18 - Do ir
19 - Has
20 - Do b

☑COD
EASY
1.2
1.2 / 2.
1.5
1.2
0.5
0.5
0.5 / 1.
<4
4.0
0.9

☑SEC
PLEASE REA
Referenc
Referenc
CONTACT TH
Dave.Ailwort
kevin.burto
andy.robins
chris.squir