



Perspective View from Access Road

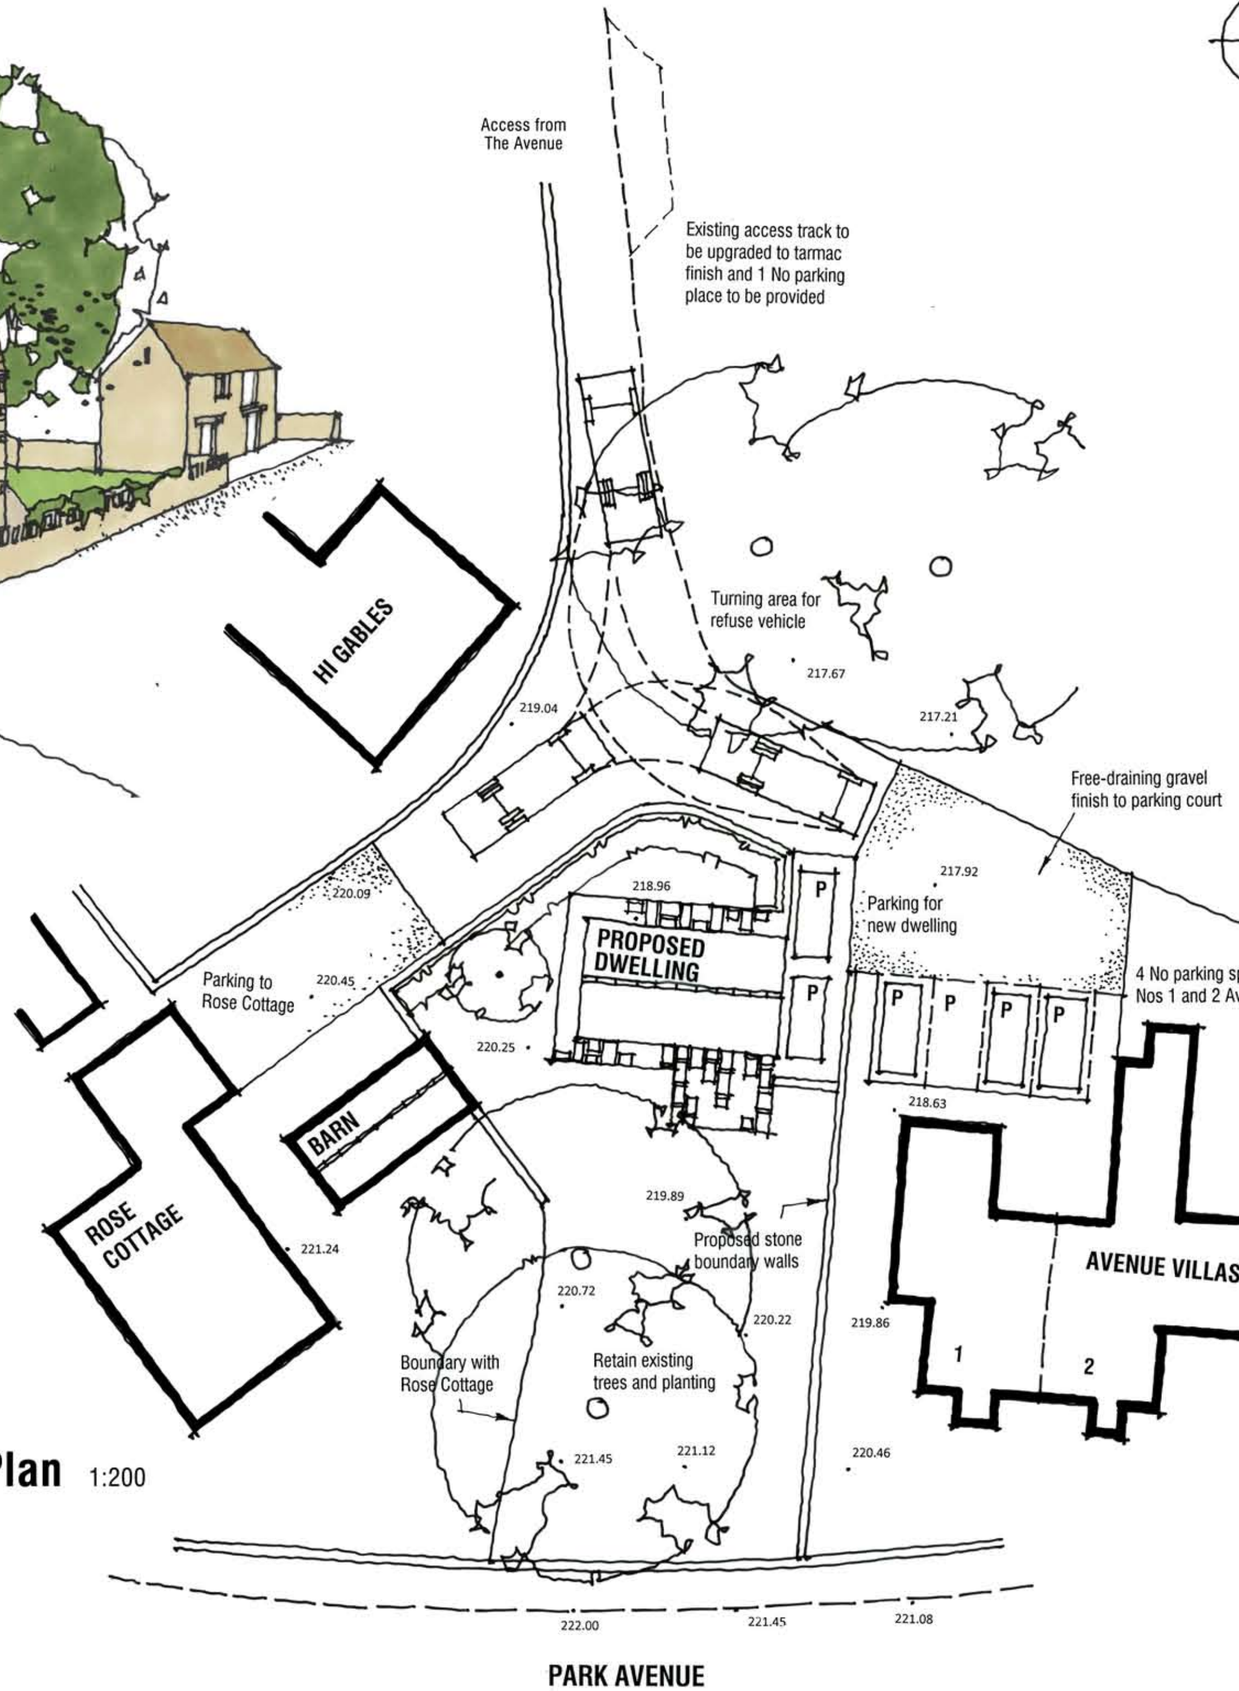

Site Plan 1:200

North

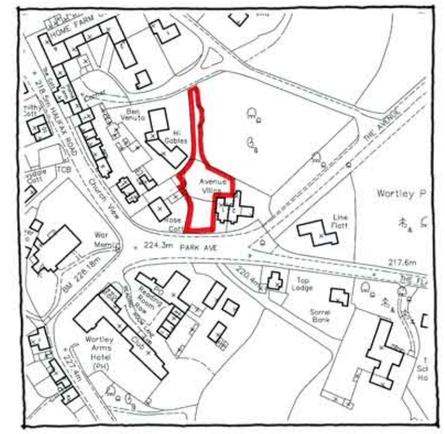

SITE LOCATION PLAN 1:2500



A 14.04.2011 Redesign to show detached dwelling excluding existing barn which is to be retained with Rose Cottage.

THE WHARNCLIFFE ESTATE

WORTLEY VILLAGE
DEVELOPMENT PROPOSALS

SITE 4 – PROPOSED DWELLING, THE AVENUE

Chris Carr Associates
ARCHITECTS

6A Eastgate, Barnsley, S70 2EP
Tel:(01226) 286256 Fax:(01226) 207304
Email: mail@cca-arch.co.uk

Scale. **1:200 1:2500 @ A2** Drawn.

Date. **APRIL 2011** Ref. No. **21.70**

DWG. No. **P4** Rev. **A**

0 cm | 2 cm | 4 cm | 6 cm

This drawing and the copyright is the Architects property and maybe used or reproduced only by agreement. All Dimensions in Millimetres unless specified otherwise and subject to verification on site.