

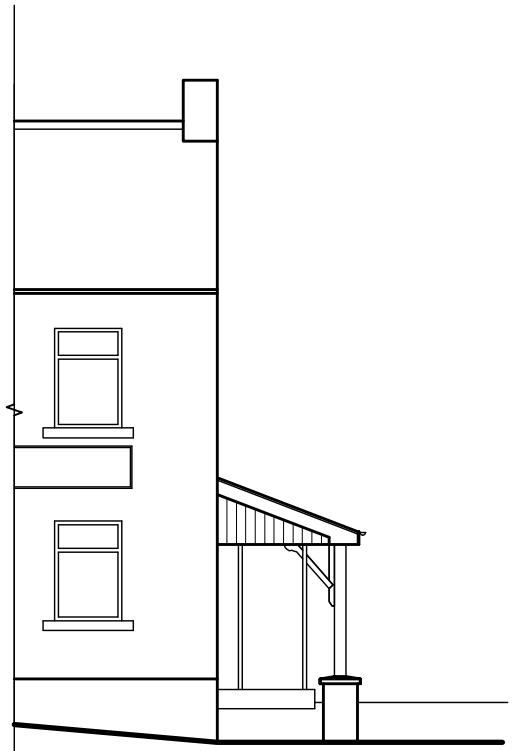


FRONT ELEVATION

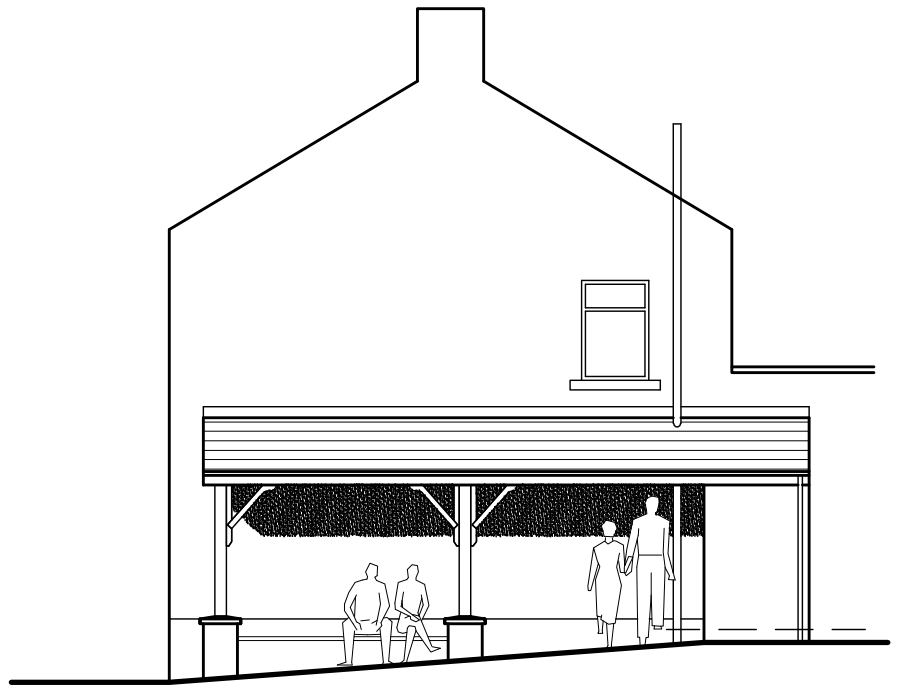

SIDE ELEVATION

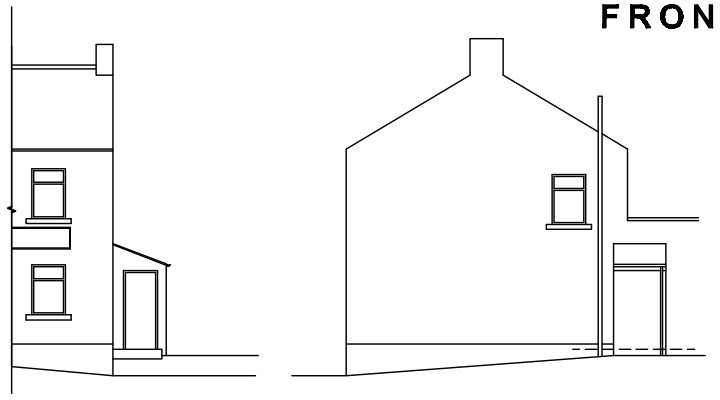

FRONT ELEVATION

SIDE ELEVATION

EXISTING ELEVATIONS

SCALE 1:200



LOCATION PLAN

SCALE 1:1250

White Agus Partnership

128B, NEW ROAD,
STAINCROSS,
BARNSLEY.
S75 6PP

PHONE/FAX. 01226 208482
e mail info@whiteaguspartnership.co.uk
www.whiteaguspartnership.co.uk

SURVEYORS AND BUILDING DESIGN CONSULTANTS

Project.	Client.		
ENTRANCE CANOPY/SMOKING SHELTER COACH & HORSES, CHURCH STREET JUMP, BARNSLEY.	MR I. COLLINS		
Drawing Title.	Date.	Scale.	
PLANS AND ELEVATIONS	JAN 2010	1:100 @ A3	
	Ref. 09–086	Dwg. No. 04	Rev.