
NOTE:
ALL EXISTING INFILL PANELS TO BE REPLACED WITH NEW ANTHRACITE PANELS TO MATCH WINDOW

NOTE:
ALL EXISTING WINDOWS TO BE REMOVED WITH NEW ANTHRACITE UPVC WINDOWS TO BE INSTALLED

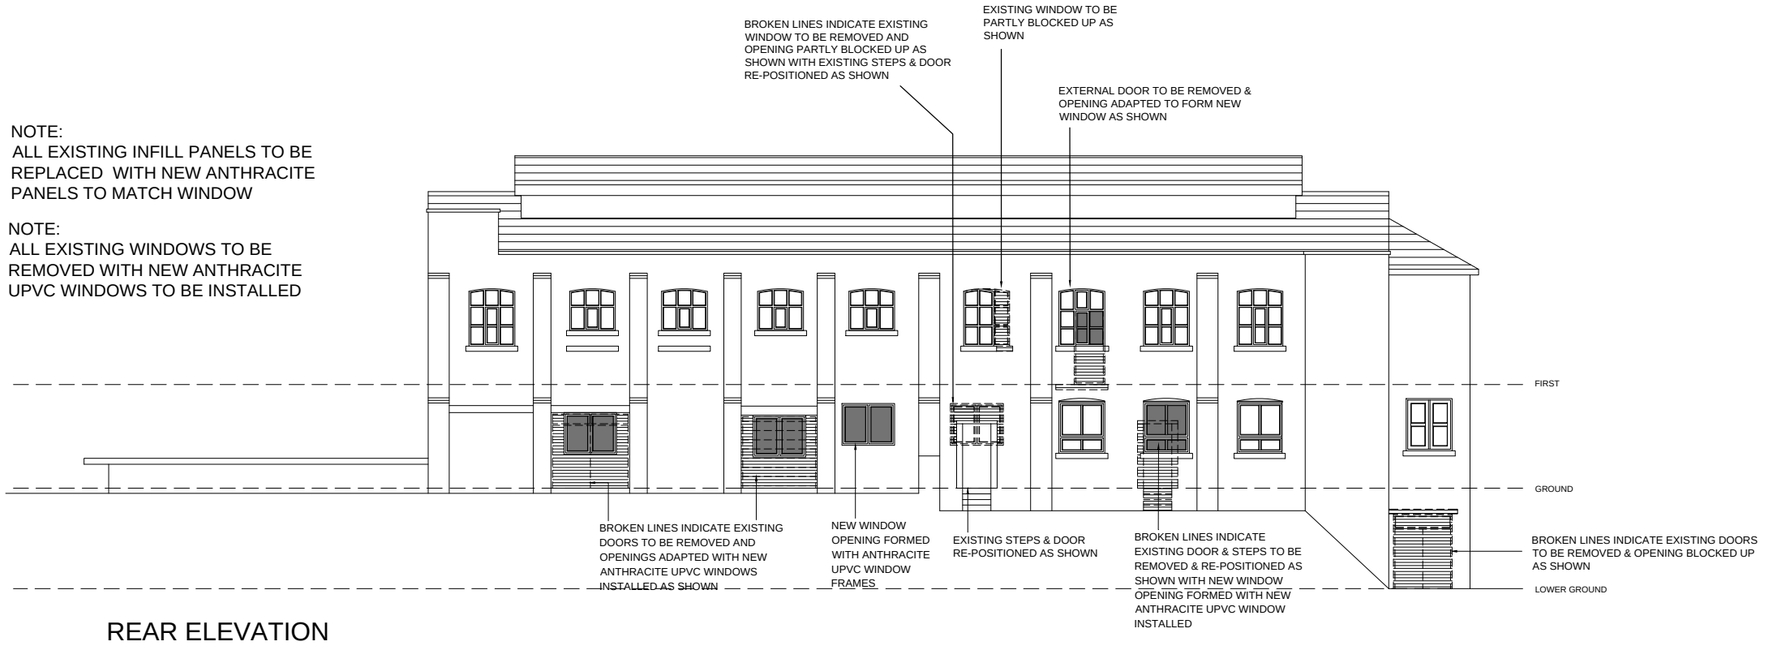

REAR ELEVATION



SIDE ELEVATION

REV	DESCRIPTION
A	GENERAL AMENDMENTS TO WINDOW & DOOR OPENINGS 03.04.18 R.S.P.

PROPOSED REAR AND SIDE ELEVATIONS

PROPOSED CONVERSION OF OFFICE BUILDING TO APARTMENTS, SPRINGFIELD HOUSE, BARNSLEY

CLIENT:	EMPIRE PROPERTY CONCEPTS
DWG NO:	K838/06
SCALE:	1/200 @ A3
DRAWN BY:	R.S.P.
DATE:	08/01/18
REV:	A

neil pike architects
MICHIGAN HOUSE,17-19 CHORLEY NEW ROAD, BOLTON, BL1 4QR
TEL: 01204 392233 FAX: 01204 528505
WWW.NEILPIKEARCHITECTURE.CO.UK EMAIL: INFO@NEILPIKEARCHITECTURE.CO.UK

COPYRIGHT OF THIS DRAWING REMAINS WITH THE ARCHITECT. DO NOT SCALE FROM THIS DRAWING. WORK TO FIGURED DIMENSIONS. CHECK ALL DIMENSIONS ON SITE. IN THE EVENT OF ANY DISCREPANCY REFER QUERY TO THE ARCHITECTS.