
NOTES
DO NOT SCALE FROM THIS DRAWING.
It is the Contractor's responsiblity to check all governing dimensions and verify all dimensions on site before commencing any work or making any shop drawings.
The Building Safety Act is Applicable to this project
Any changes to the design to be assessed by the principal designer and agreed with the principal contractor before being carried out.
Work and materials are to be in accordance with the Building Regulations and to comply with the relevant British Standards.
This drawing is copyright of Mark Brotherton Ltd and should not be reproduced in whole or part without their written permission.

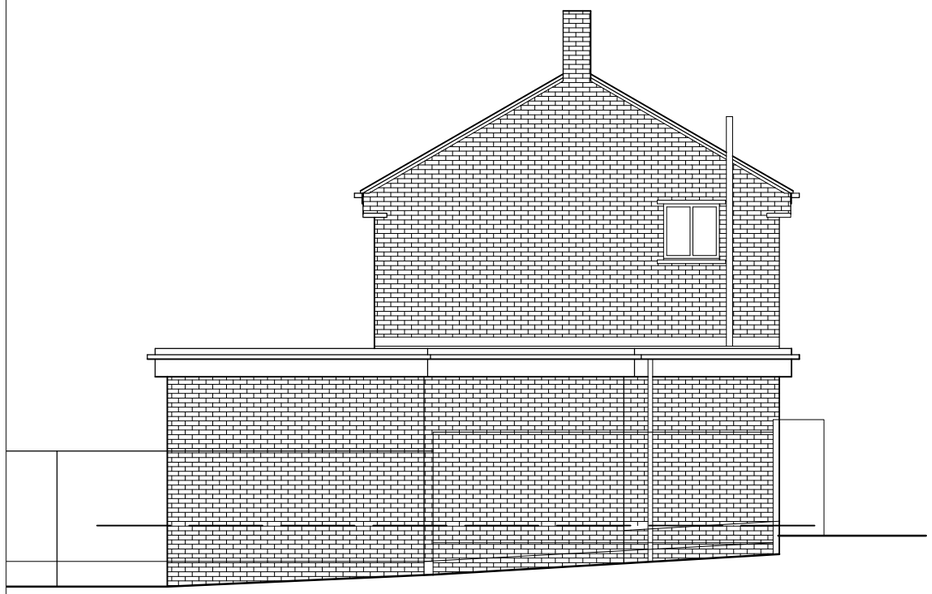

Proposed South East Elevation



Proposed Rear Elevation



Proposed North West Elevation



Proposed Sectional Elevation

Materials
Roof - Gray single ply membrane
Walls - Brickwork to match existing
Windows - White double glazed PVC-U
Drainage - Foul drainage to connect into the existing foul drainage system. Surface water to connect to a new soakaway min 5m away from the nearest building

Rev:	Date:	Notes:
B	21 10 26	Boundary fence note added
A	13 10 26	Description updated to proposed

FOX | ARCHITECTURE & DESIGN
Fox Cottage, Whitley Road, Whitley
West Yorkshire, WF12 0LU
T 01924 459231
E info@foxarchitecture.co.uk
www.foxarchitecture.co.uk

Client: Ms H Jenkinson

Project: House Extension
14 East View,
Cudworth, S72 8LR

Drawing: Proposed Elevations

Date: Sept 2026

Scale: 1:100 @ A3

Drawing No: 2620/111

Rev: B