
TOPOGRAPHICAL SURVEY IS ADVISED !!!

FORMER HOUSES
NOW DEMOLISHED



VIEW FROM EAST

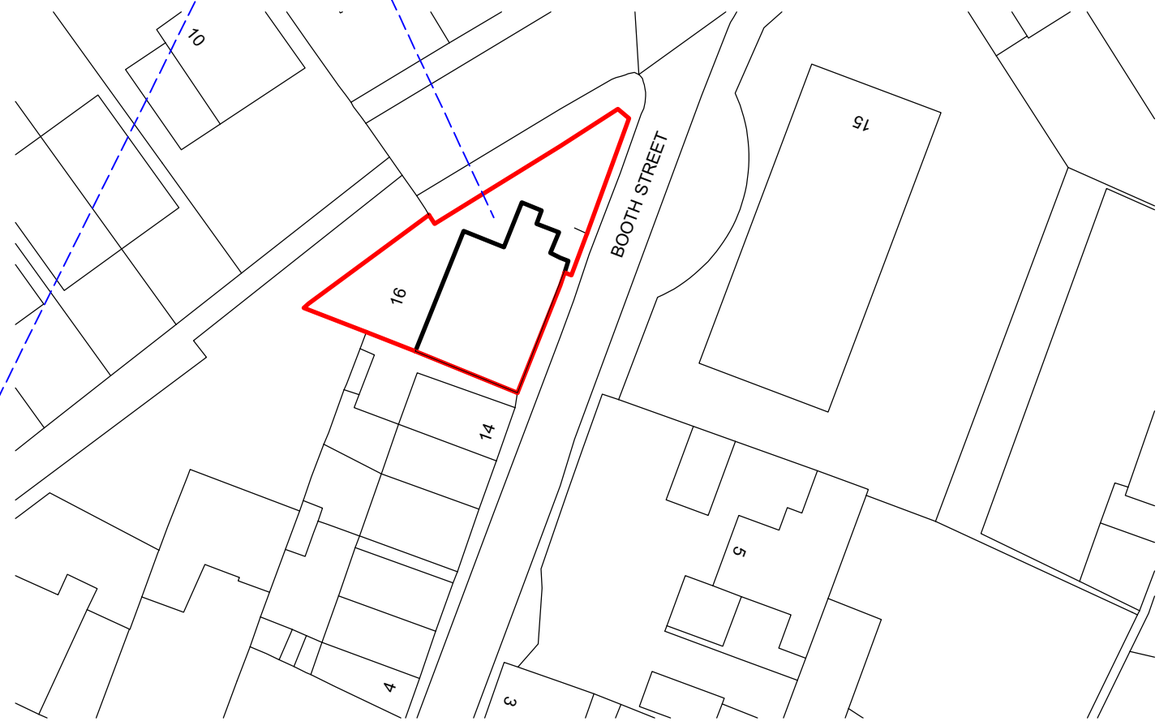

Ordnance Survey (c) Crown Copyright 2016. All rights reserved. Licence number 100022432



VIEW FROM NORTH

LOCATION PLAN

workstage : PRE PLANNING

title: LOCATION/SITE PLAN

project: *residential development*
16 booth street, hoyland

for d.laban

scale 1:500 at A3

drawing no *P01*

Andrew Bailey Architects Ltd
RIBA CONSERVATION REGISTER ARCHITECT
Glendower House
85 Lundhill Road
Wombwell
Barnsley, S73 0RL
T. 01226 752590
E. andrew.bailey@akbarchitects.com
W WWW.AKBARCHITECTS.COM