

320 Midland Road

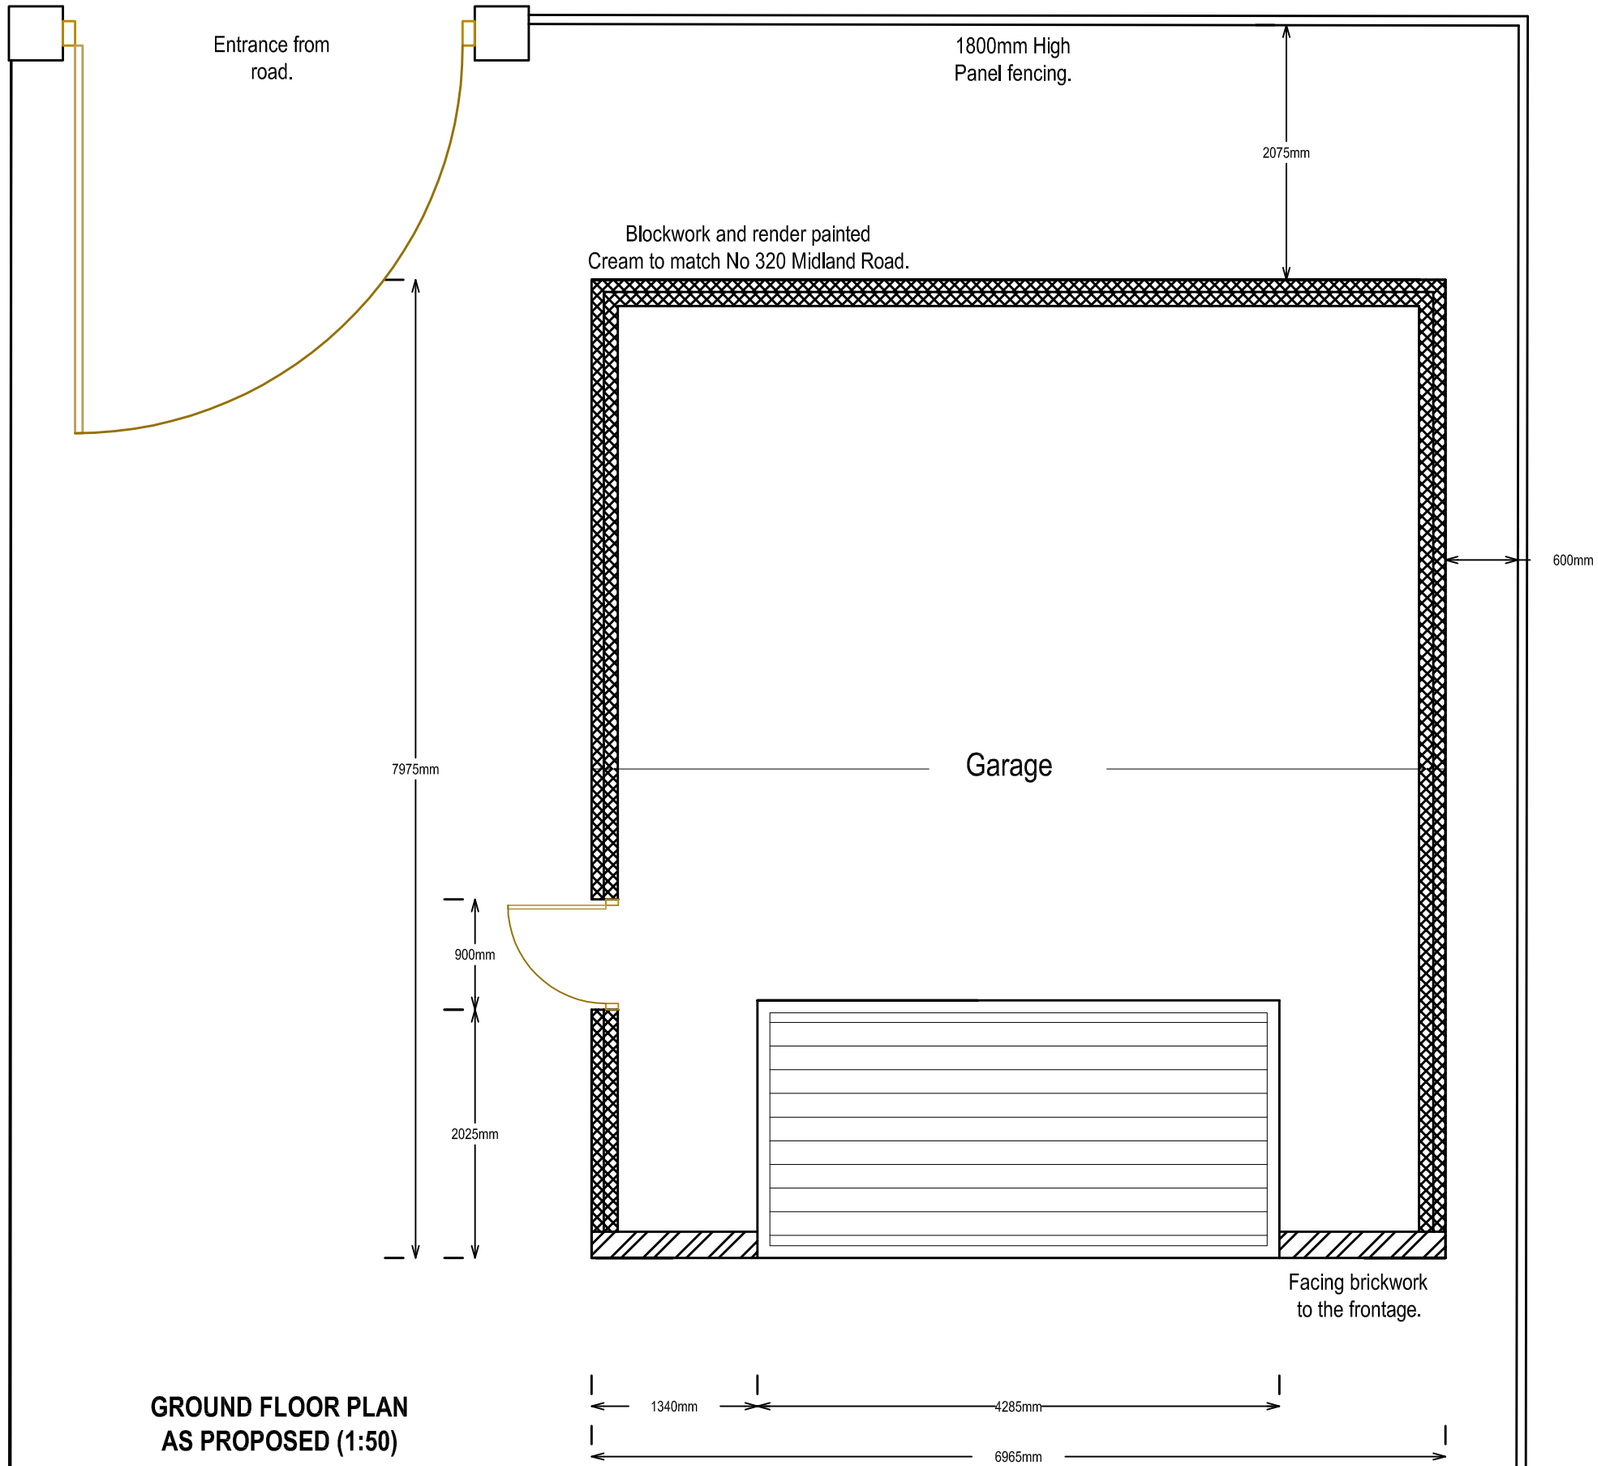

GROUND FLOOR PLAN AS PROPOSED (1:50)

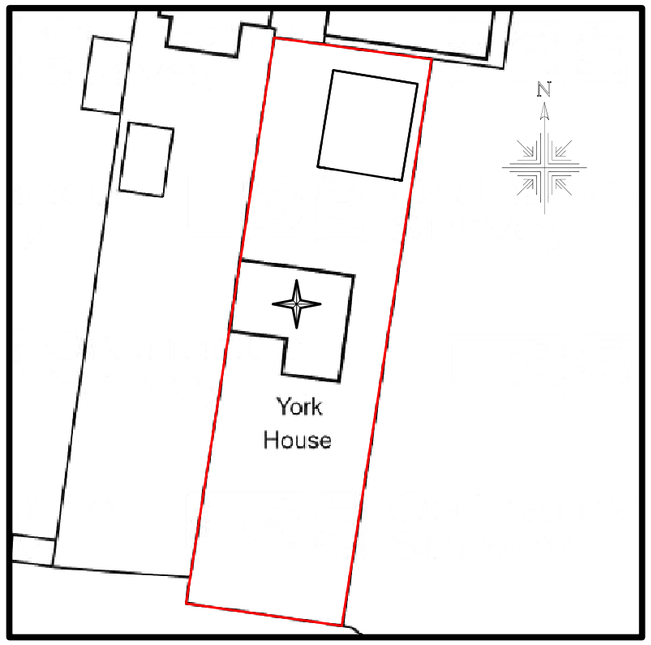

PLAN VIEW (1:500)

Build-Plan
Architectural Services
22 Riverside House
Stuart St
Derby
DE1 2EQ
T: 07547 498861
E: build-plan@hotmail.co.uk
www.garageconversionplans.co.uk

CLIENT.
Mr Sabin
York House
322 Midland Road
Royston
Barnsley
S71 4DR

PROJECT.
Proposed Garage

DWG NUMBER. 418 - 4

REVISION. A

PURPOSE.
Planning Permission

DATE. Nov 10

A3 Plot

1/100 Scale
0 1000mm