

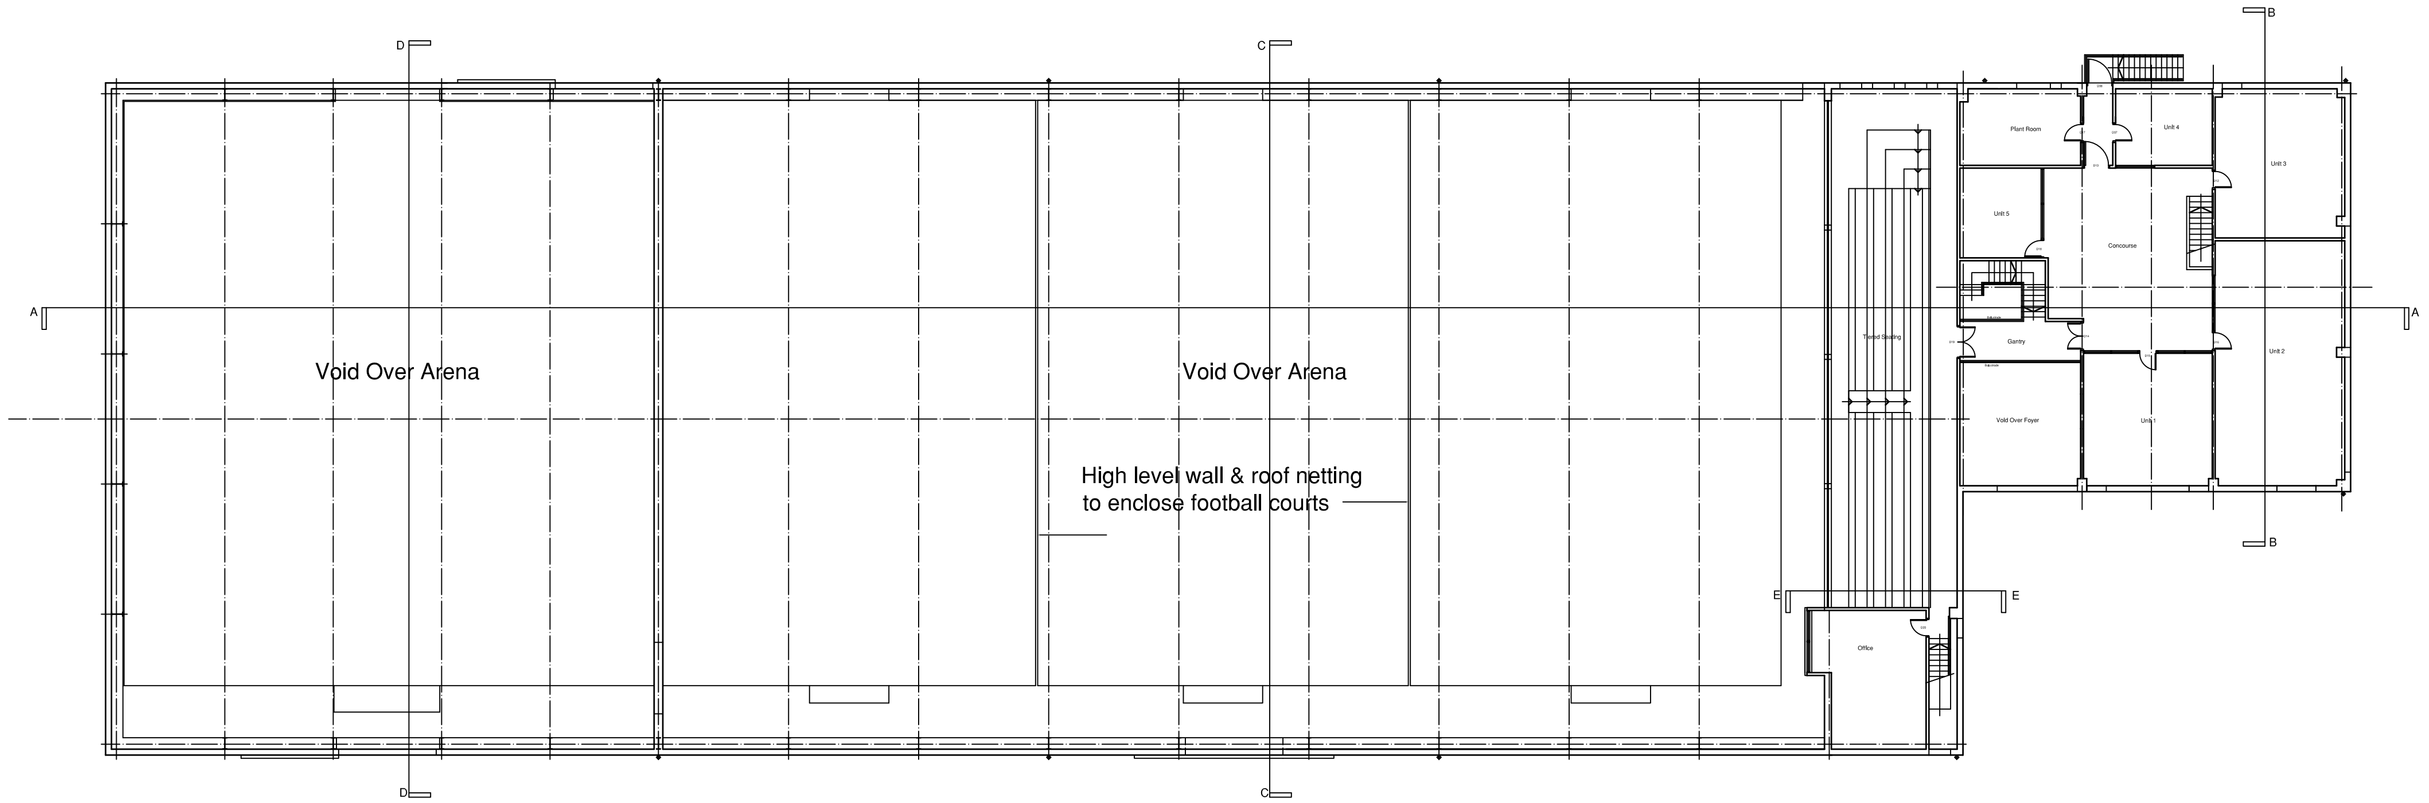



First Floor Plan

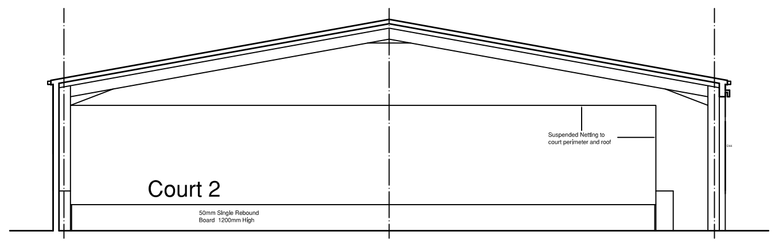

Section CC

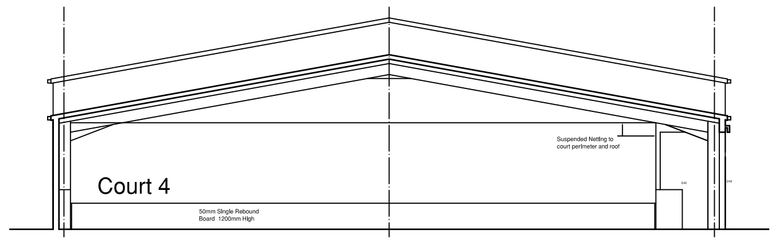

Section DD

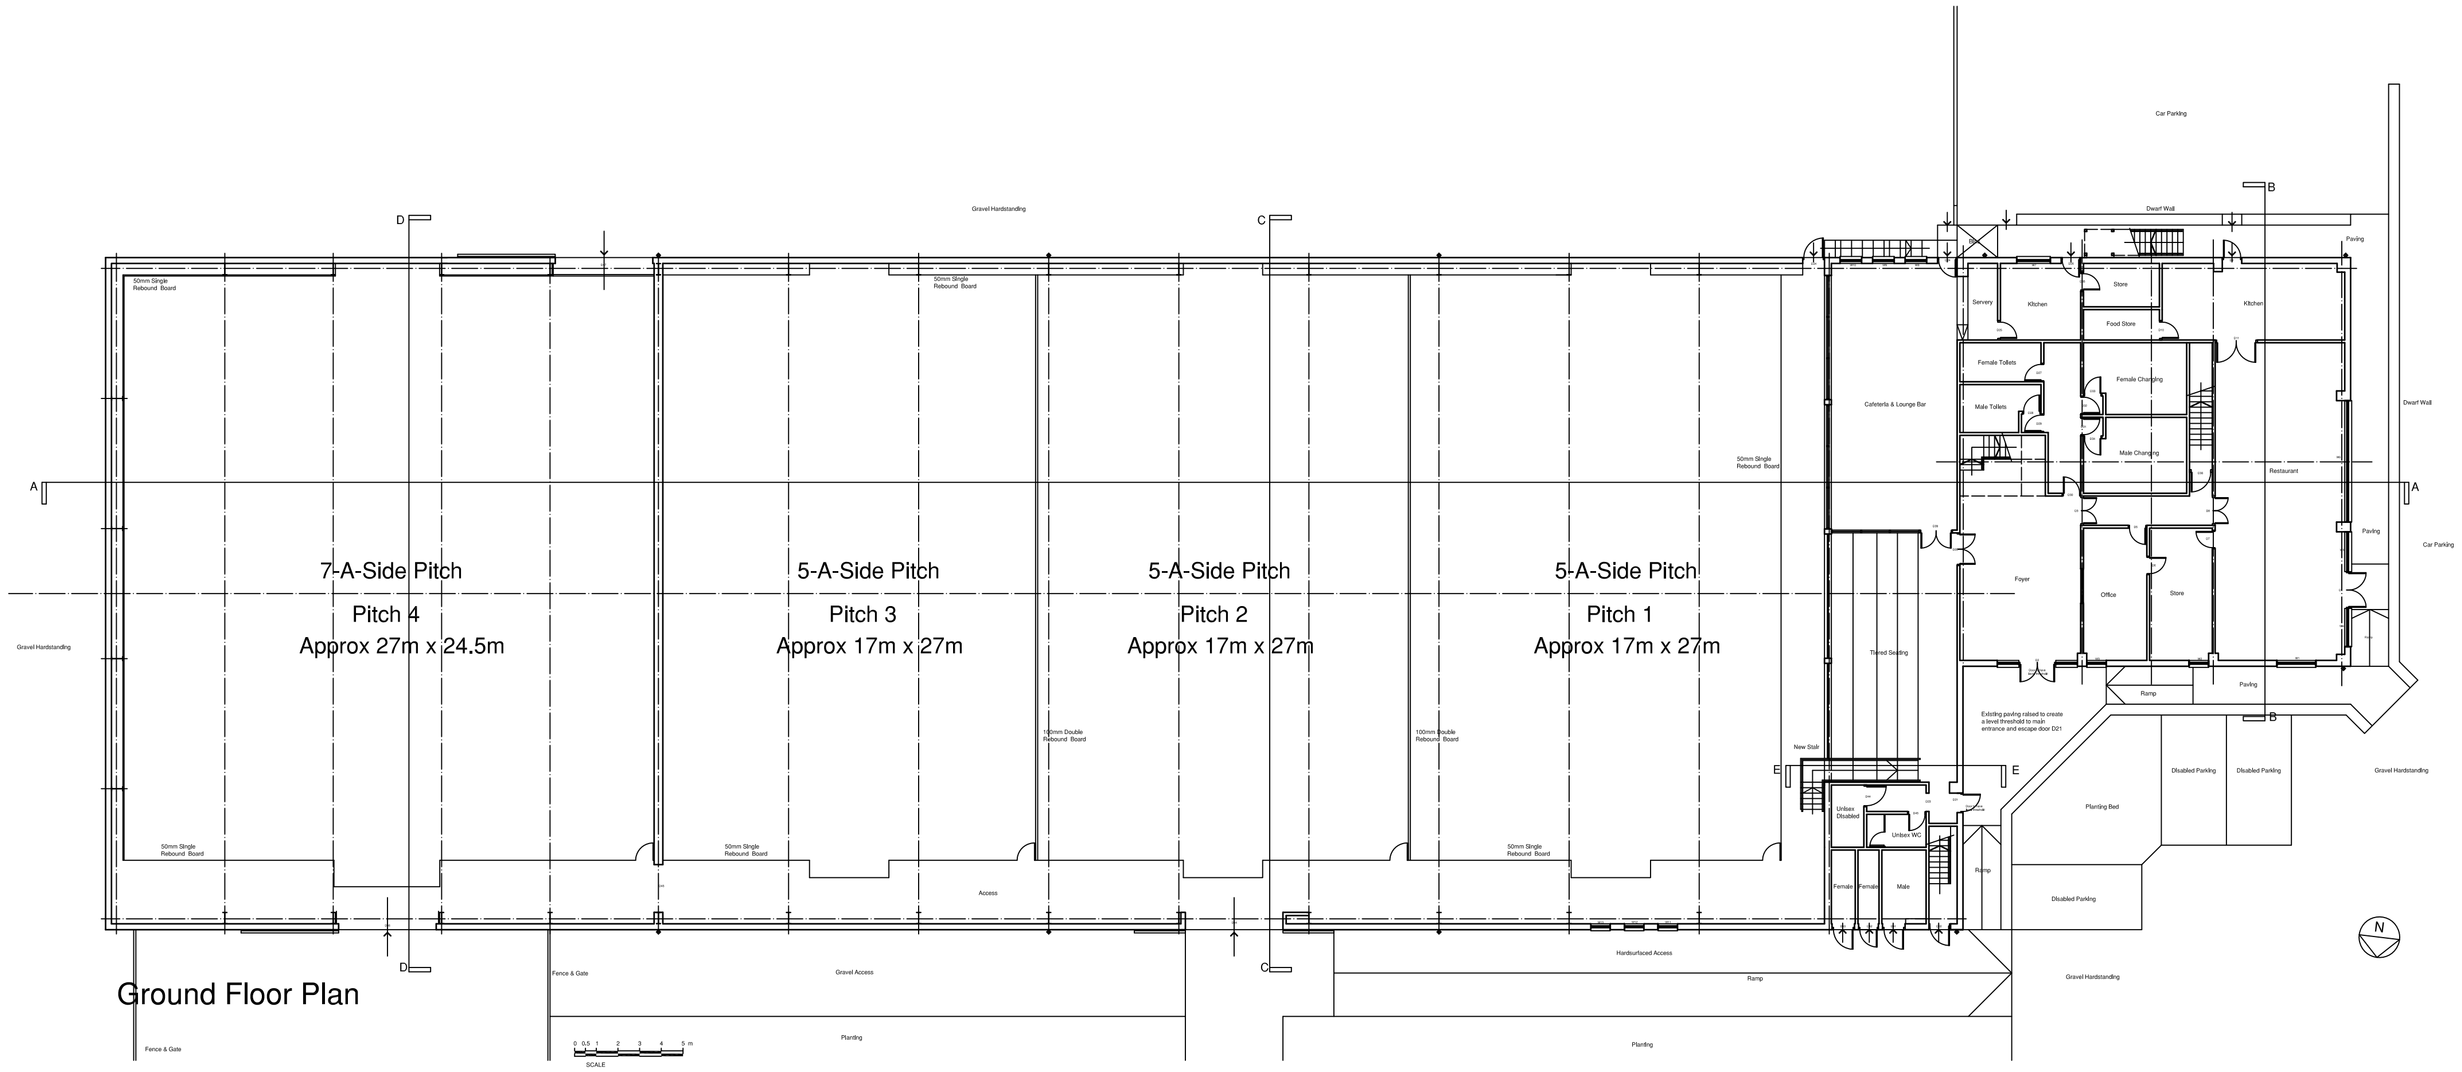

Ground Floor Plan

Rev	Date	Notes

GRAHAM WILLIS
Chartered Architect
33 The Green, Town Street, Gildersome, Leeds LS27 7AB
Telephone 0113-2520310 - Fax 0113-2535880
www.willis-architects.co.uk

CLIENT/PROJECT
Proposed Alterations & Change of Use of Indoor Equestrian Centre to Indoor 5-A-Side Football Activity Centre
At Westfield Park Equestrian Centre, Knabbs Lane, Silkstone Common, Barnsley, S75 4PT

CONTENT
Proposed Ground & First Floor Plans

DRAWN	GCW	SCALE	1:200
DATE	10-09-2010		
Original Drawing Size - A1			
JOB No	1037	DRAWING No	200
REVISION	-		