
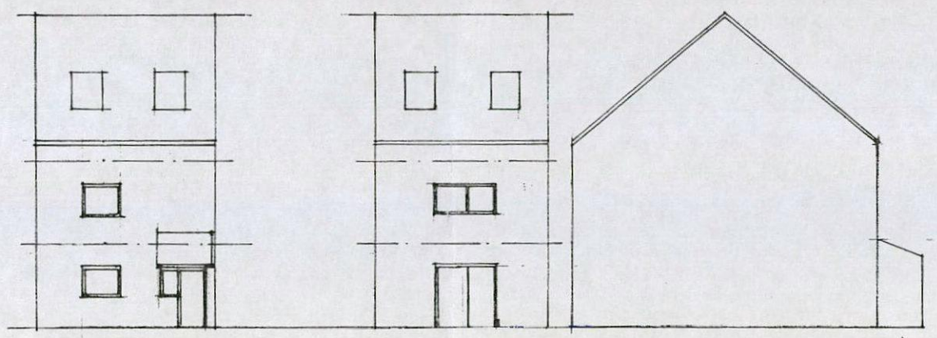



FRONT ELEVATION

REAR ELEVATION

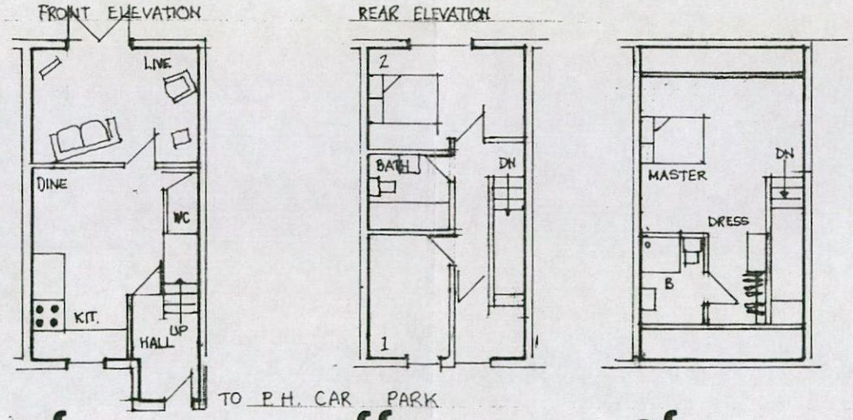

TO P.H. CAR PARK

gf **ff** **sf**

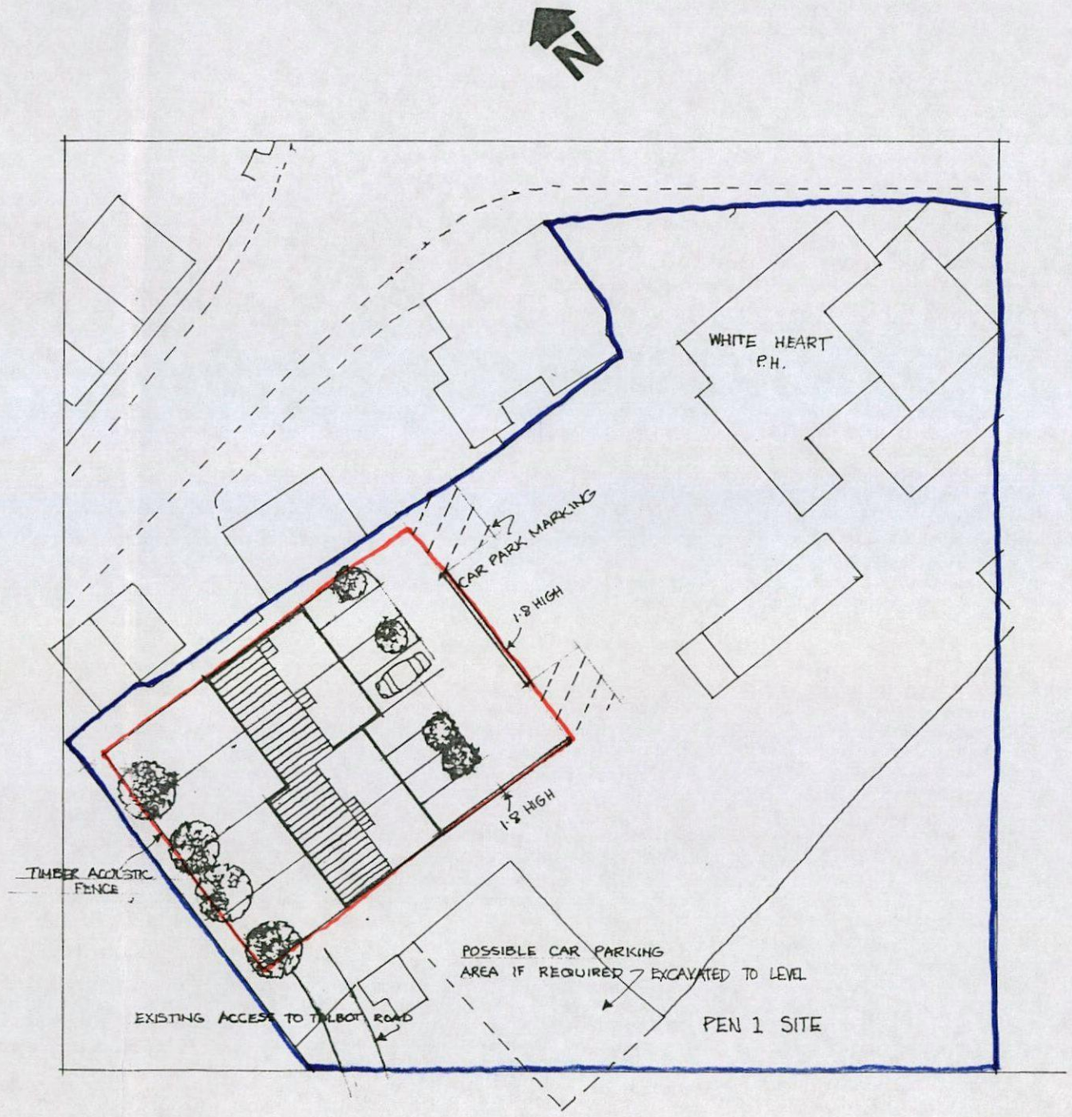

PROPOSED HOUSING REAR OF WHITE HART CAR PARK, LAYOUT, NOTIONAL HOUSE DESIGN 1:500, 1:200 1/2013 DRG A1.R REVISED 5/2014.

MICHAEL A CLYNCH
Dip. Arch. Dip. T. P. A.R.I.B.A.
Architect & Town Planner
14 Huddersfield Road, Ingbirchworth
Sheffield S36 7GF Tel: 01226 766308

TITLE NUMBER

SYK517956


SOUTH YORKSHIRE : BARNSLEY

N

ORDNANCE SURVEY MAP REFERENCE: SE2403NW

SCALE 1:1250

©CROWN COPYRIGHT. Produced by HMLR. Further reproduction in whole or in part is prohibited without the prior written permission of Ordnance Survey. Licence Number GD 272728.

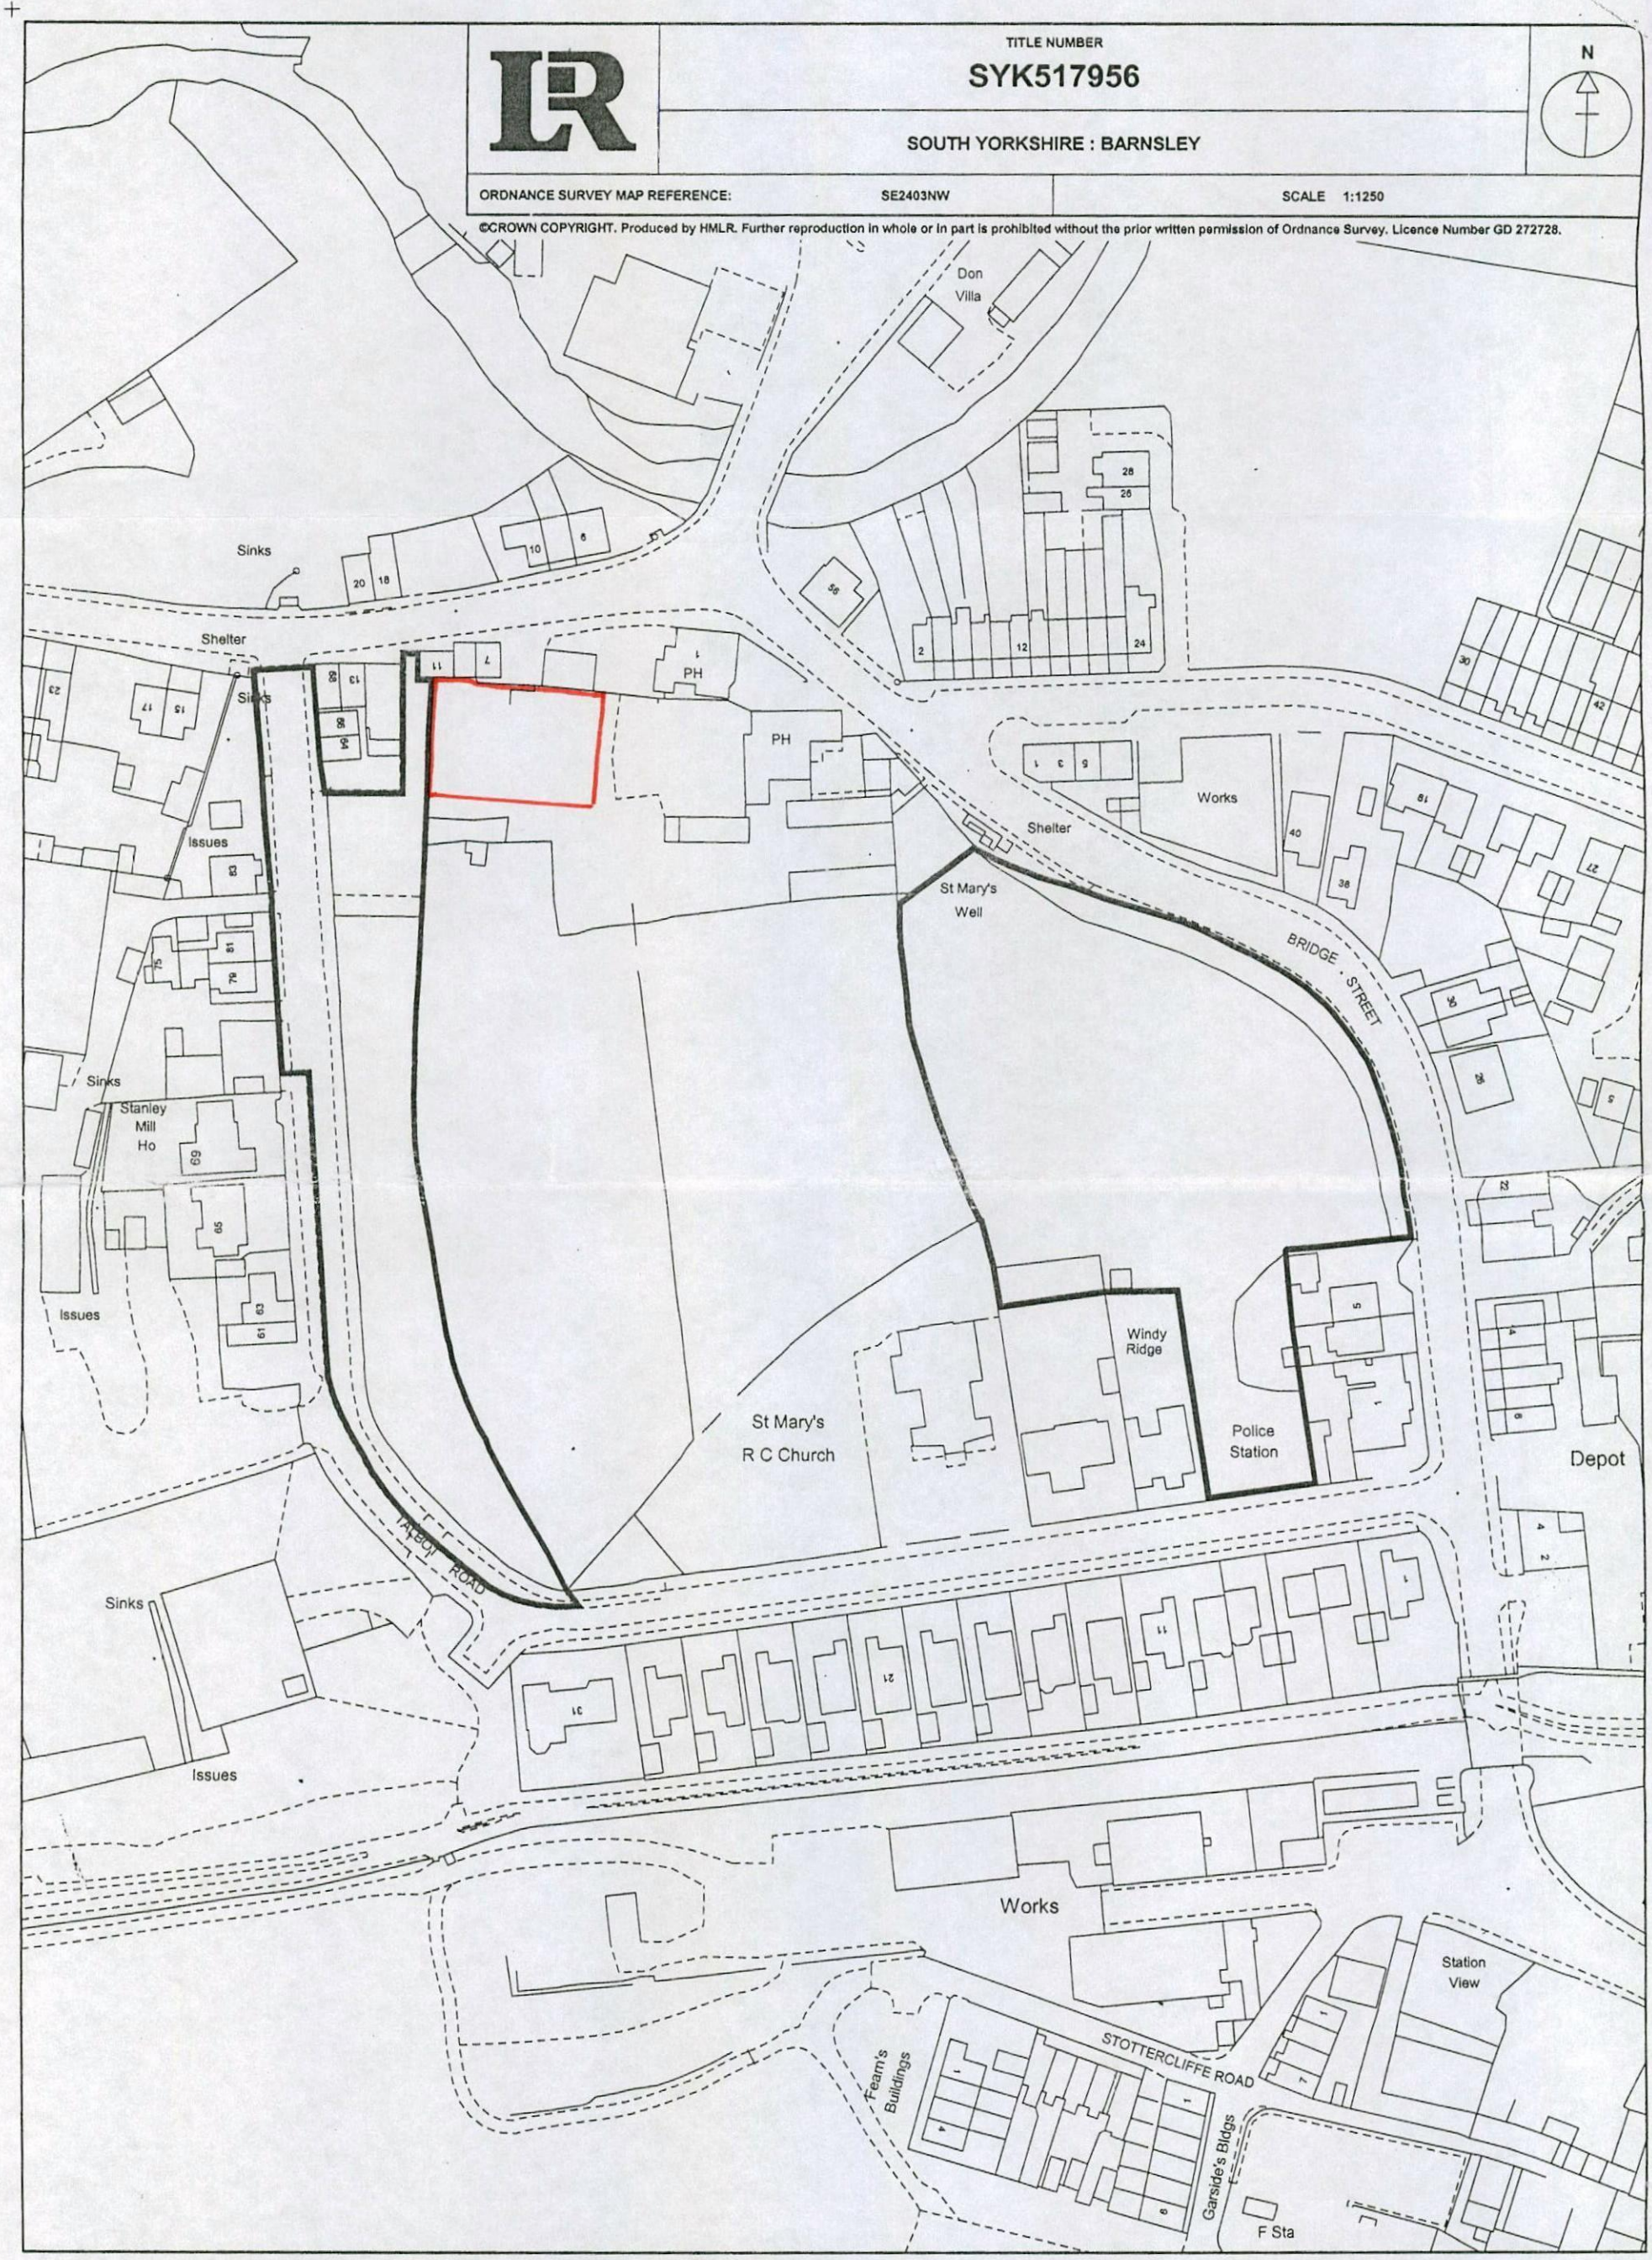

This title plan shows the general position of the boundaries: it does not show the exact line of the boundaries. Measurements scaled from this plan may not match measurements between the same points on the ground. For more information see Land Registry Public Guide 7 - *Title Plans*.

This official copy shows the state of the title plan on **5 June 2006** at **11:10:09**. It may be subject to distortions in scale.

Under s.67 of the Land Registration Act 2002, this copy is admissible in evidence to the same extent as the original.

Issued on 5 June 2006.

This title is dealt with by the **Nottingham (East) District Land Registry.**

H.M. LAND REGISTRY GH 04/2006