

Plans as proposed


Scale 1 to 100@A1

0 1 5 10

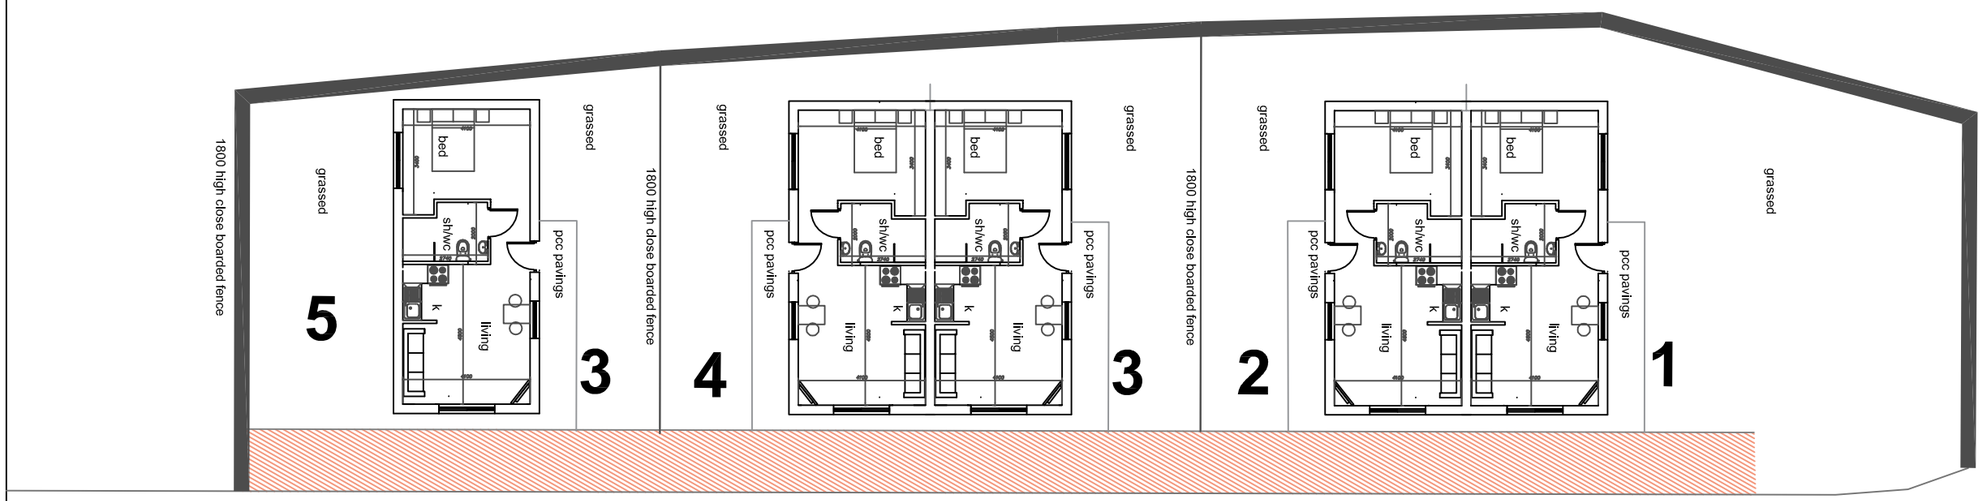


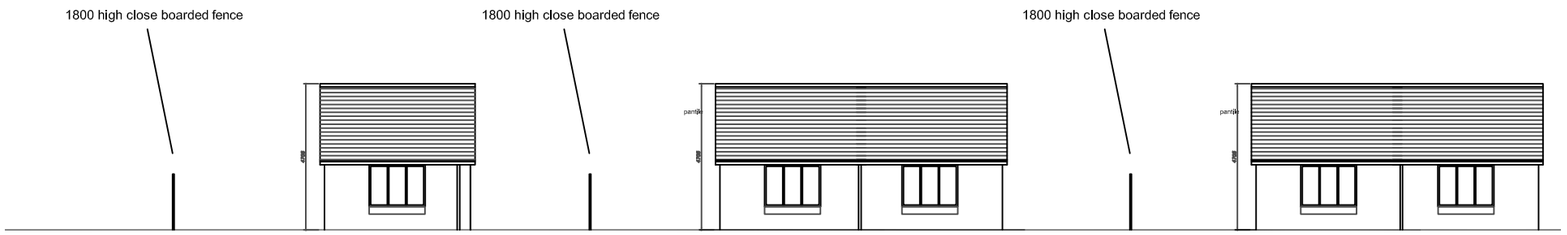


front elevation

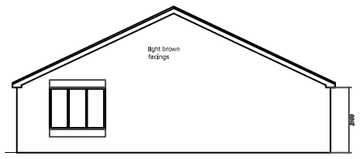

side elevation-unit 5

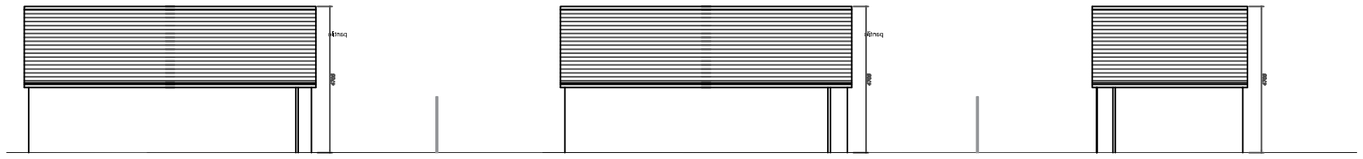

rear elevation

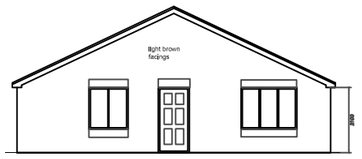

side elevation-unit 1

Materials

Walls	IBSTOCK Melton blend
Roof	Marley Modern Smooth Brown
Windows and doors	White upvc
Rainwater goods	Black plastics sq section with ogeed gutters

Do not scale, work only to figured dimensions. All work to be carried out in accordance with the Building Regulations and to the satisfaction of the District Building Surveyor. This drawing prepared for Local Authority Building/ Planning Approvals only. Contractor MUST cost fully from a full site survey.

J MURRAY
4 BROOKSIDE CLOSE, HACKENTHORPE
SHEFFIELD S12 4LE 0114 247 0602

TITLE
bungalows feasibility
Bolton Hall Care Home
S63 8DA

CLIENT KEYSTONE asset management ltd

plans as proposed

DATE 7/12/2014 SCALE 1:100

DRAWING No.
bhb/14/03

REVISION

BUNGALOWS GA PLANS