



FRONT ELEVATION



SIDE ELEVATION

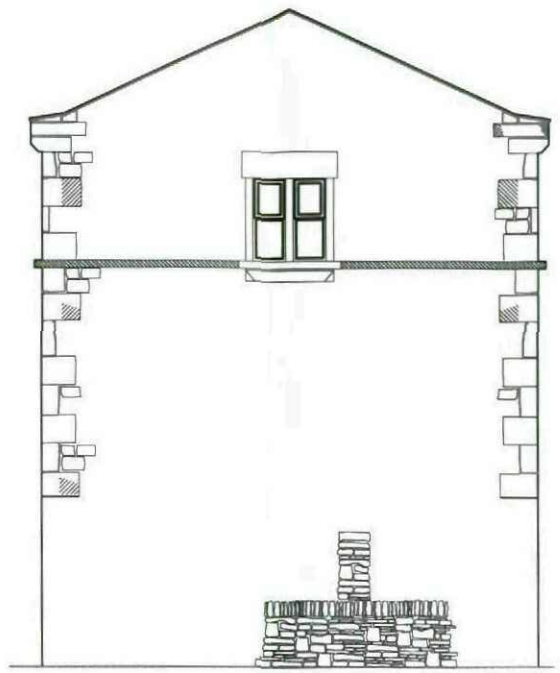

REAR ELEVATION

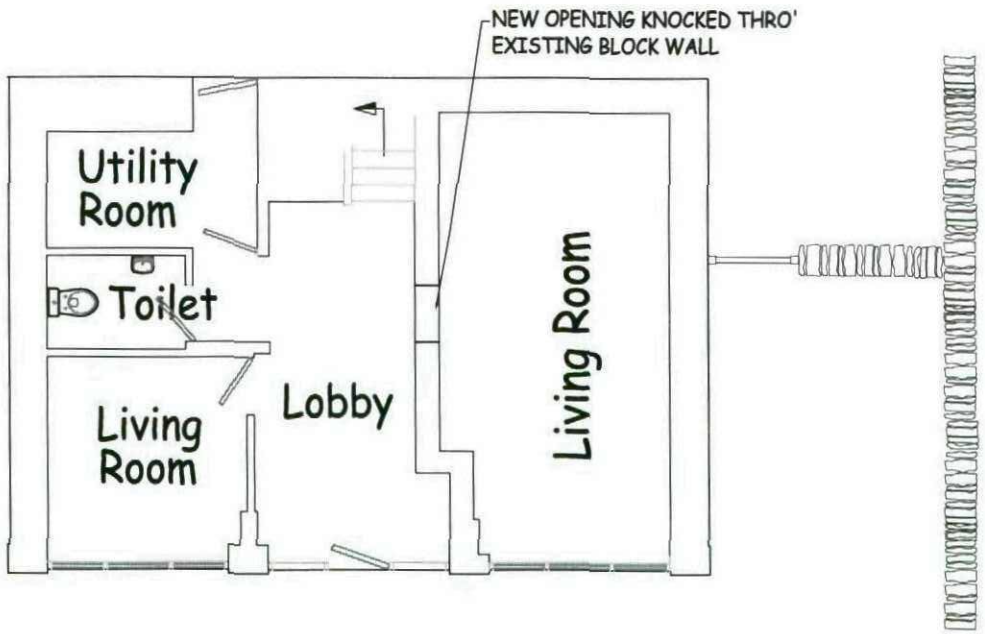


GROUND FLOOR PLAN

	DRAWN BY J.A	CHECKED
SITE 6 LUNDHILL FARM MEWS	SCALE 1:100 @ A3	DATE 02.01.2011
TITLE PROSPOSED CONVERSION	DRG NO GT2	




FRONT ELEVATION

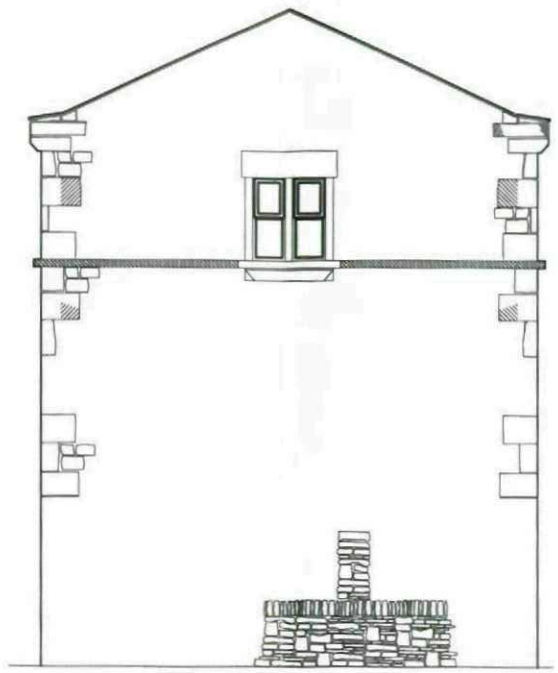

SIDE ELEVATION



REAR ELEVATION

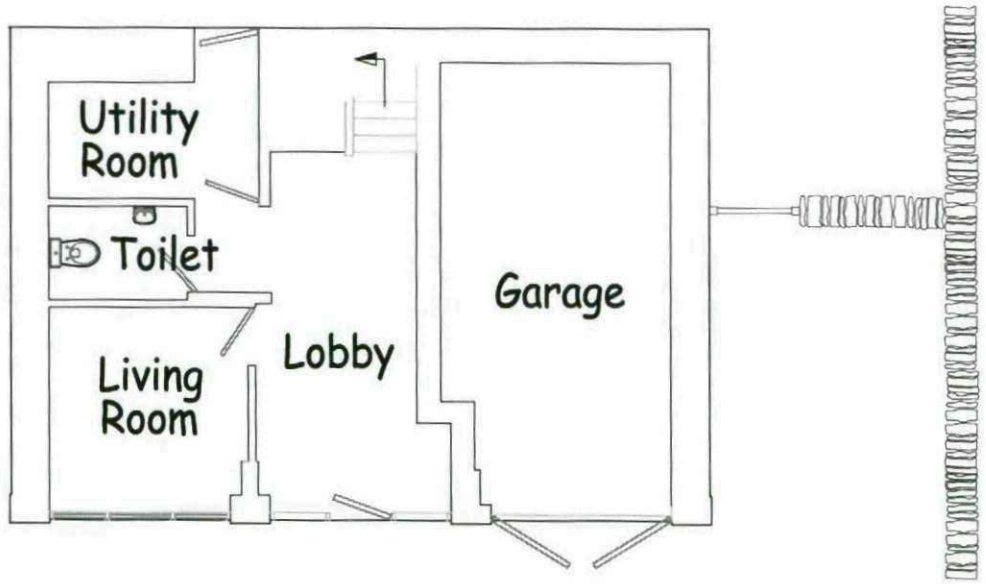

GROUND FLOOR PLAN

SITE 6 LUNDHILL FARM MEWS		DRAWN BY J.A	CHECKED
		SCALE 1:100 @ A3	DATE 02.01.2011
TITLE EXISTING		DRG NO GT1	