
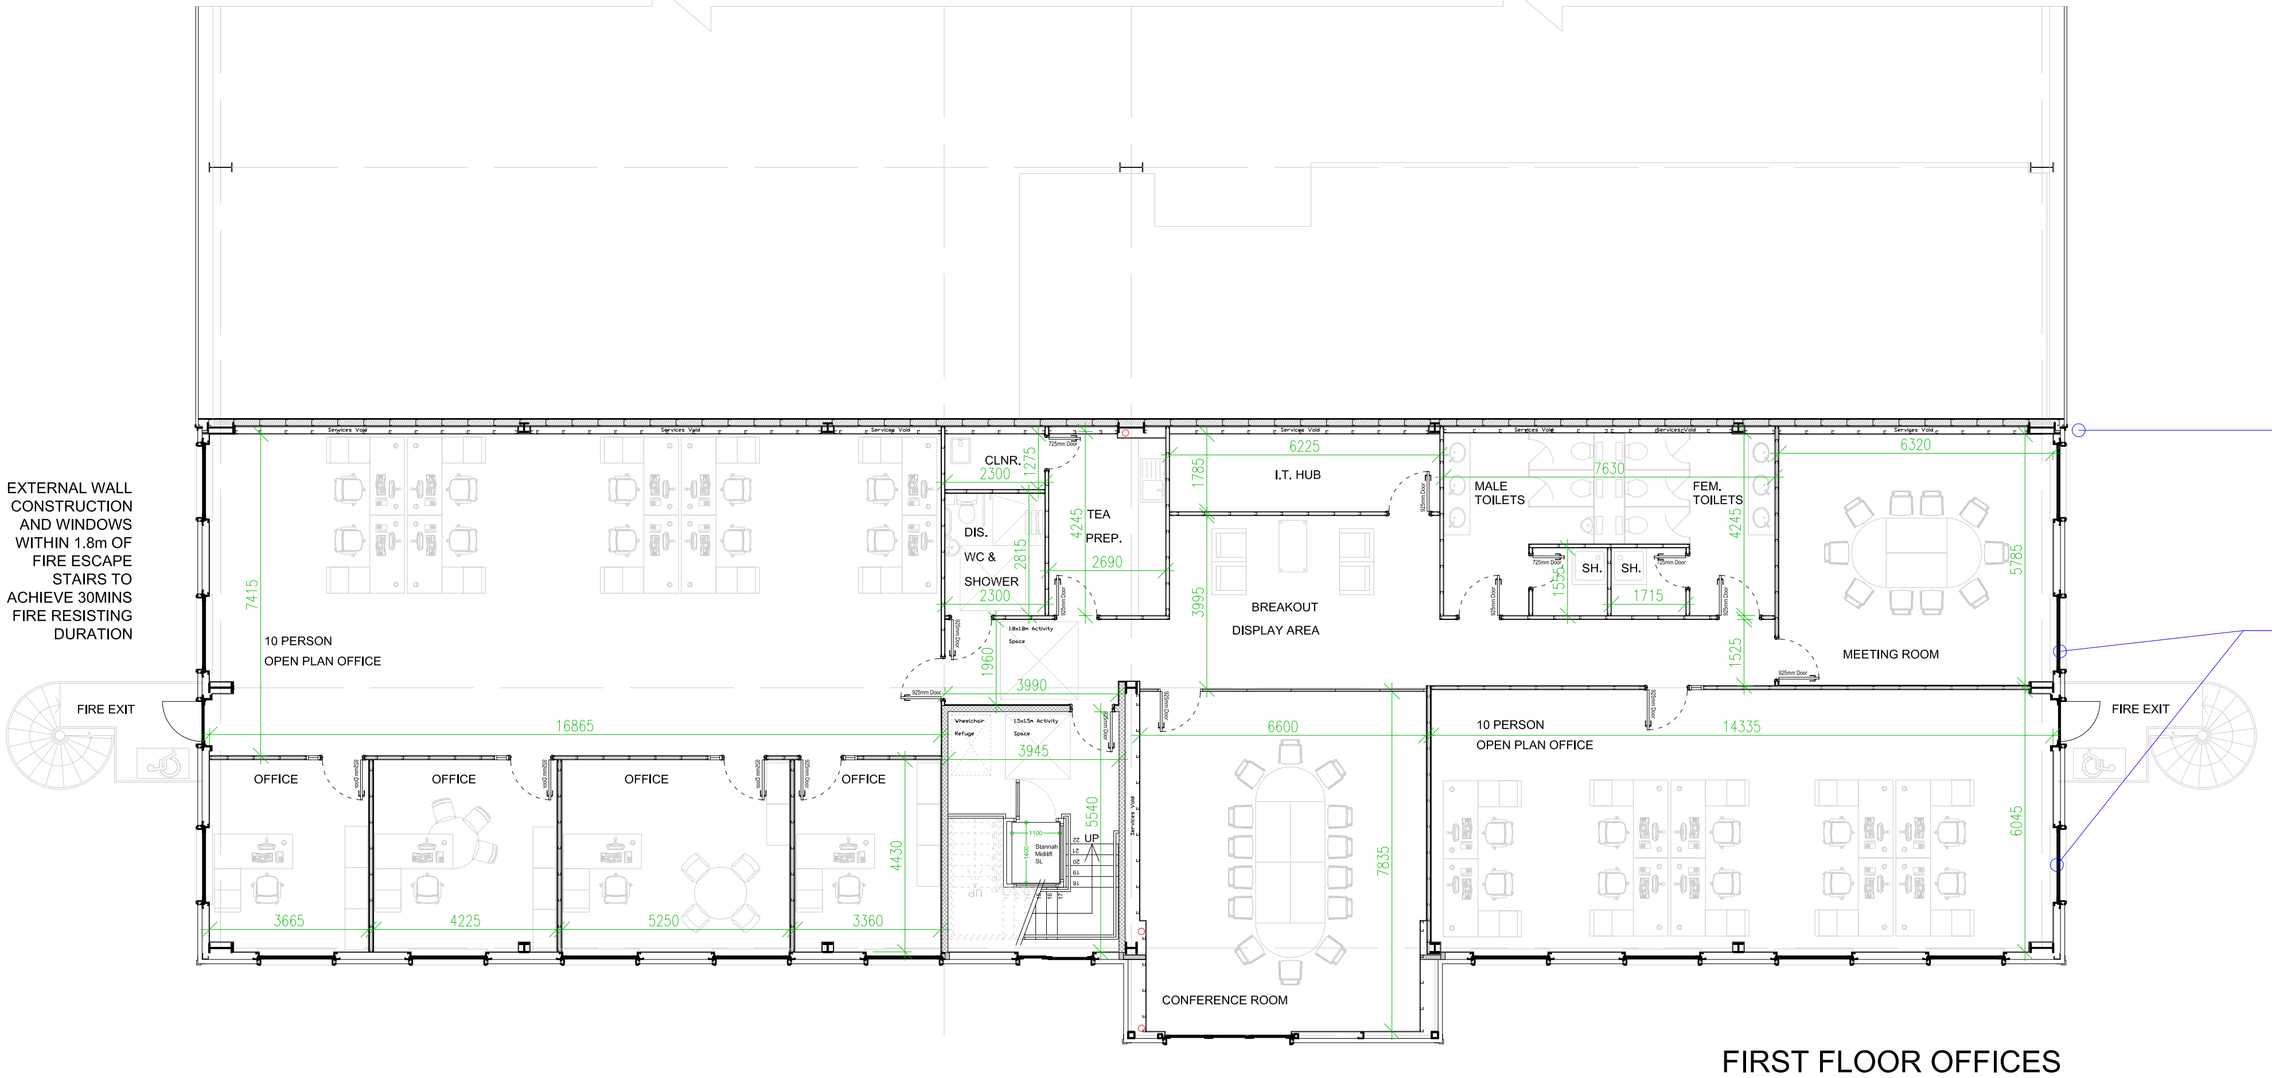


FIRST FLOOR OFFICES

SCALE 1 : 100

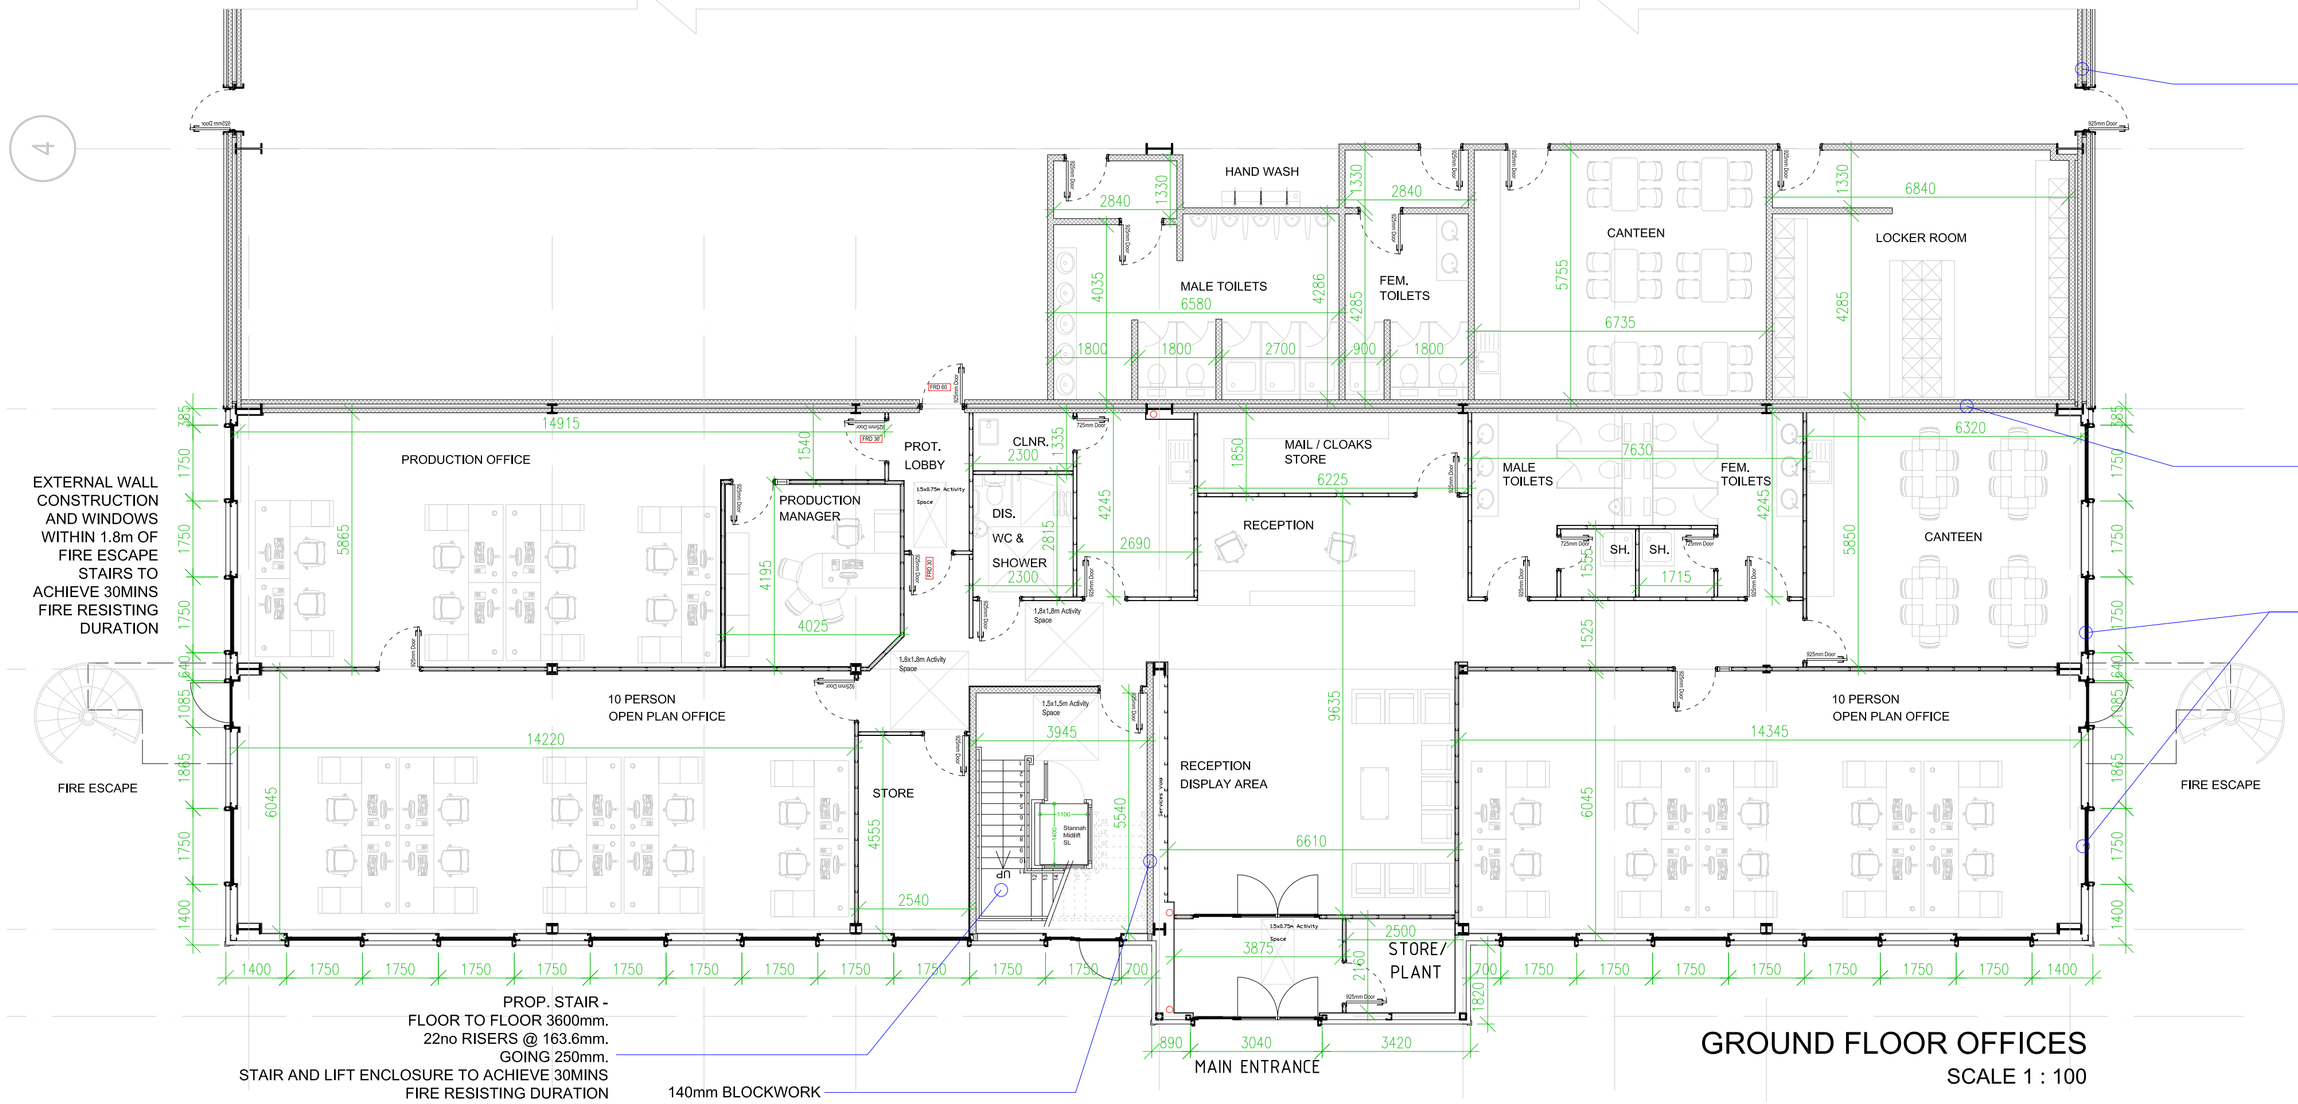

GROUND FLOOR OFFICES

SCALE 1 : 100

DO NOT SCALE FROM DRAWINGS. ALL DIMENSIONS TO BE VERIFIED ON SITE.

Ryden LLP is a limited liability partnership registered in Scotland. Registered Number S0300405

REVISIONS		DATE			
FEASIBILITY STUDY	FS ☐	TENDER ISSUE	TI ☐		
BUILDING WARRANT	BW ☐	CONSTRUCTION ISSUE	CON ☐		
PLANNING APPROVAL	PA ■	AS BUILT	AB ☐		

Building Consultancy
Building Surveying, Project Management, Architectural Services.
Ryden.co.uk
0131 225 6612

PROJECT
PROPOSED FACILITY, THURNSCOE, SOUTH YORKSHIRE

CLIENT
BALMORAL GROUP

DRWG. TITLE
PROPOSED FLOOR PLANS - OFFICE AREAS

DRAWN BY	CHECKED BY	DATE
MF	--	DECEMBER 2016

DRWG.NR.	SCALE AT A1
E2631-103	AS STATED