
Fascia Sign 1
Aluminium pan sign, 4824x1600x50mm powder coated satin black with digitally printed vinyl logo applied as shown. Externally illuminated via trough light decorated RAL9005 Black.

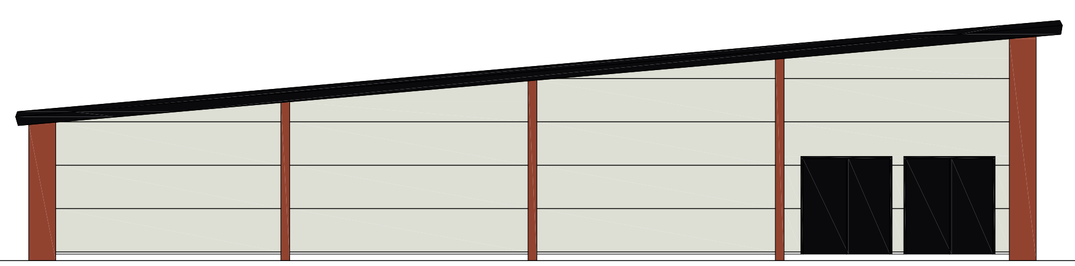


EAST ELEVATION




SOUTH ELEVATION

Fascia Sign 2
Aluminium pan sign, 4893x1600x50mm powder coated satin black with digitally printed vinyl logo applied as shown. Externally illuminated via trough light decorated RAL9005 Black.

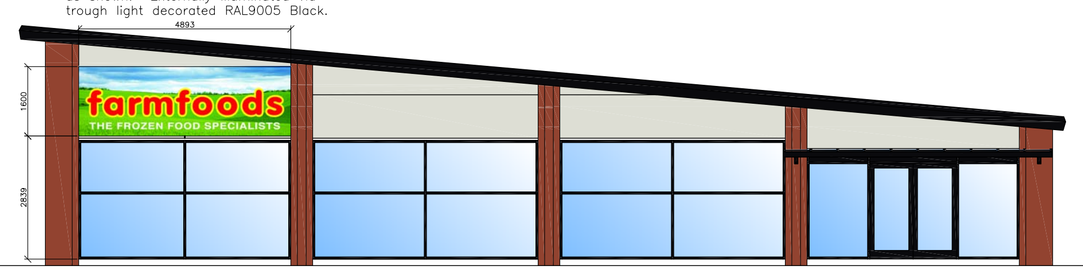

NORTH ELEVATION

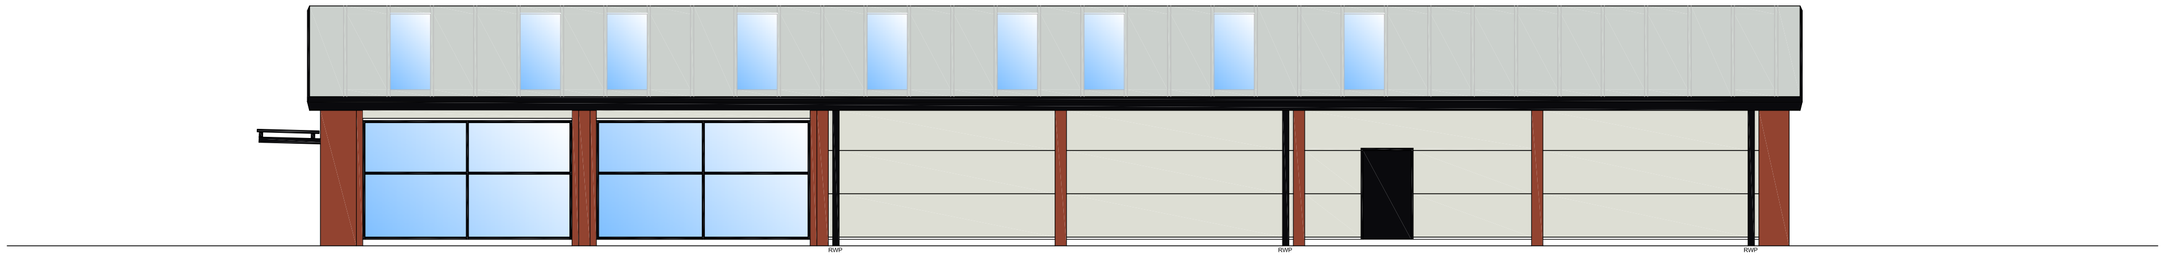

WEST ELEVATION

MATERIALS

WALL CLADDING – KS1000 MICRO-RIB COMPOSITE PANEL CLADDING COLOUR WHITE/GREY (RAL 9002)

COLUMN CASING – KINGSPAN FLAT COMPOSITE PANEL CLADDING COLOUR COPPER BEECH (RAL 040 40 40)

ROOF – KINGSPAN KS1000RW COMPOSITE PANEL COLOUR GOOSEWING GREY (BS 00 A 05)

ROOF LIGHTS – 20% KINGSPAN POLYCARB CLEAR ROOF LIGHTS

GUTTERS & DOWN PIPES – ALUMINIUM GUTTERS & DOWN PIPES COLOUR JET BLACK (RAL 9005)

FASCIAS & SOFFITS – PRESSED METAL COLOUR JET BLACK (RAL 9005)

DOOR FRAMES, DOORS AND WINDOW FRAMES – POWDER COATED JET BLACK (RAL 9005)

ROLLER SHUTTERS – POWDER COATED RAL 9005 (JET BLACK) SOLID LATHE UP TO 1m AFFL, PERFORATED LATH FROM 1m to 2m AFFL AND SOLID LATHE ABOVE.

SCALE BAR

0m 5m 10m

Rev:	Date:	Description:	Drawn:	Checked:
G	12.10.2015	Signage notes added.	DMW	
F	04.09.2015	Elevations amended to match revised floor plan.	DMW	
E	17.08.2015	Elevations amended to match steel drawings.	DMW	
D	12.08.2015	Elevations amended to match revised floor plan.	DMW	
C	13.02.2015	Elevations amended to match revised site plan.	DMW	
B	25.11.2014	Elevations amended to match revised site plan.	DMW	
A	03.10.2014	Elevations amended to match site levels and section added.	DMW	

CPLC ASSOCIATES
Tel:01242 672333 Fax:01242 672555
Email: cplc@cplc-associates.com
The Bungalow, 87a Station Road
Bishops Cleeve, Cheltenham, GL52 8HJ.

Project/Client:	Drawn By:	Date:	Checked By:
Farmfoods Limited – The Athersley Arms, Rotherham Road, Barnsley, S71 1UT.	DMW	25.09.2014	
Drawing: Proposed Elevations	Scale: 1:100@A1	Drawing No: EL 400	Revision: G
	Project No: 1736		

©CPLC Associates Ltd. Contractors must work to figured dimensions which are to be checked on site. Any discrepancies must be reported immediately.