

STEPHEN A. WELCER. m.c.i.a.t.
Architectural Tecnician and Surveyor .
217, Wakefield Road.
Normanton.
Wakefield.
WF6 1BP.
West Yorkshire.


Tel. 01924 890012.
Mob. 07989 964611.
e-mail. stevewelcer@btinternet.com.

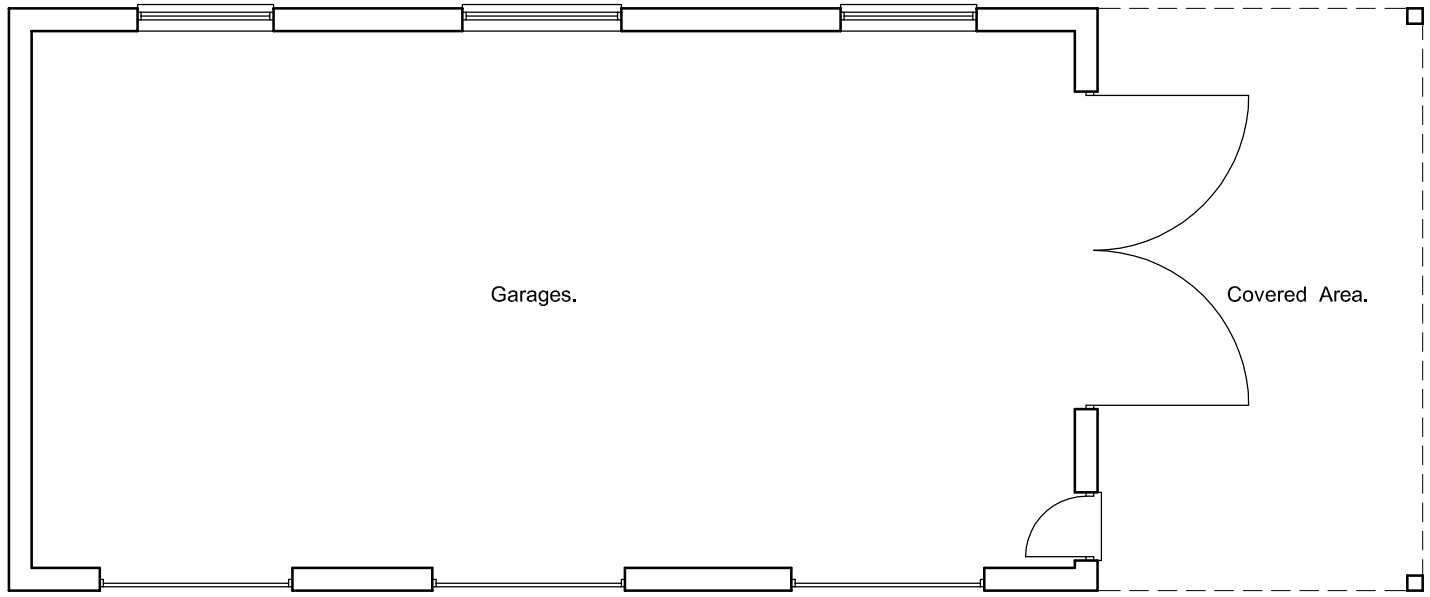

Ground Floor Plan.
as Existing.

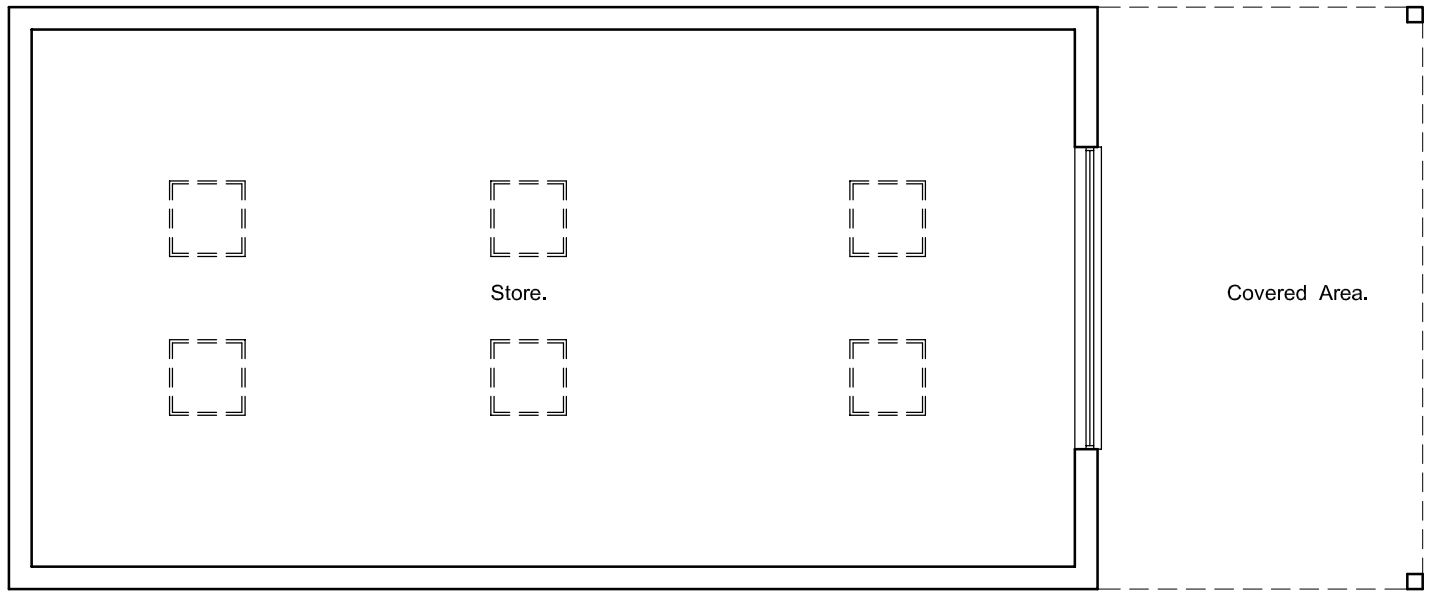

First Floor Plan.
as Approved.

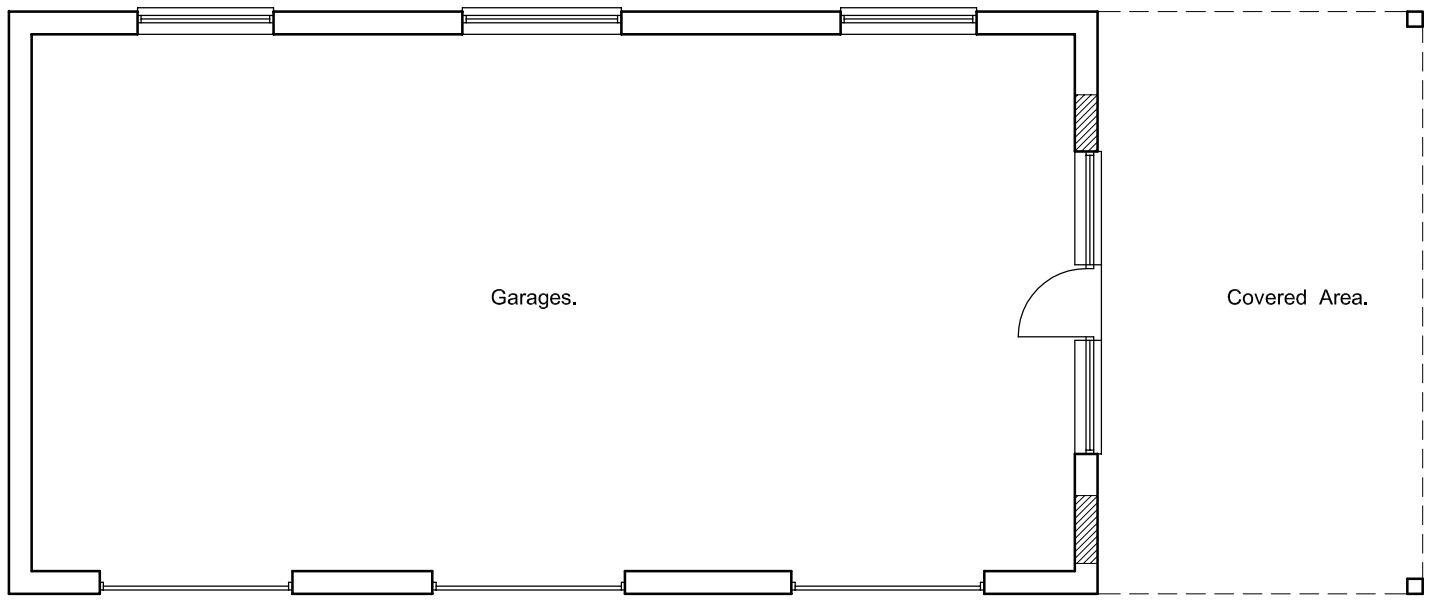

Ground Floor Plan.
as Approved.

Scale 1:100 @ A3.
Date AUG. 2017
Drawn by SW
Checked by -
Drawing no. 2017-26-12
Revision -

Drawing Title
PLANS AS EXISTING AND APPROVED.

Project Title
GARAGE BUILDING EXTENSION.
THE GRANNARY. LOW FARM.
CEMETERY ROAD. HEMMINGFIELD.
FOR MR. K. HERBERT.

Property Address
THE GRANNARY. LOW FARM.
CEMETERY ROAD.
HEMMINGFIELD.
S73 0QJ.