
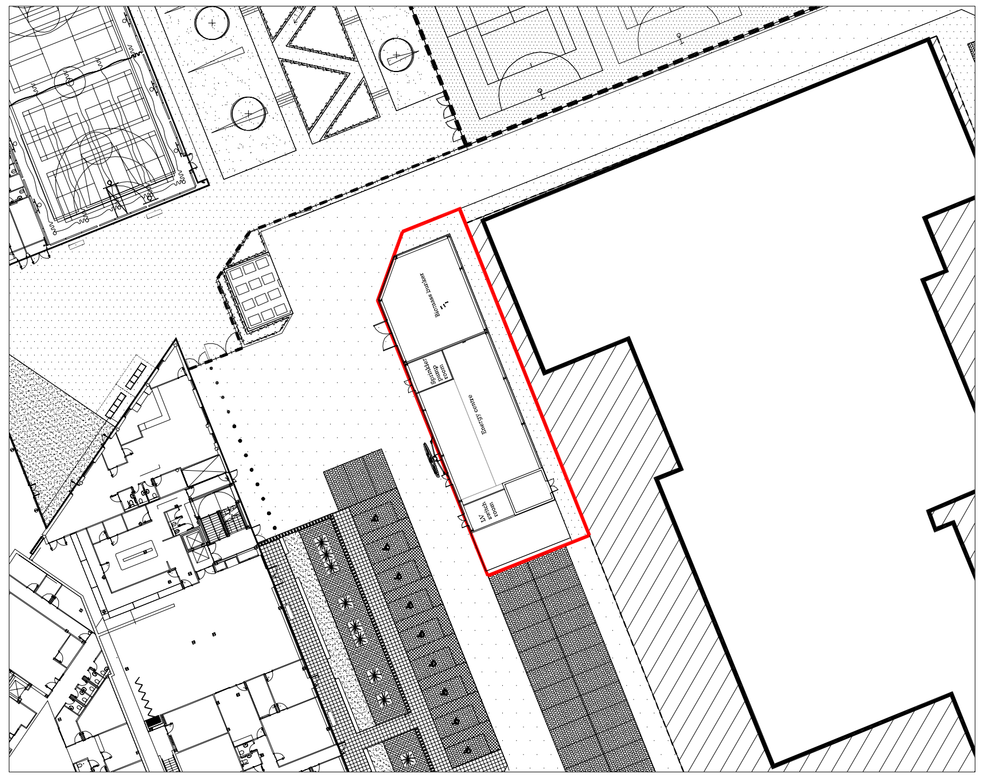


Floor plan of Energy Centre with Wind Turbine - 1:500

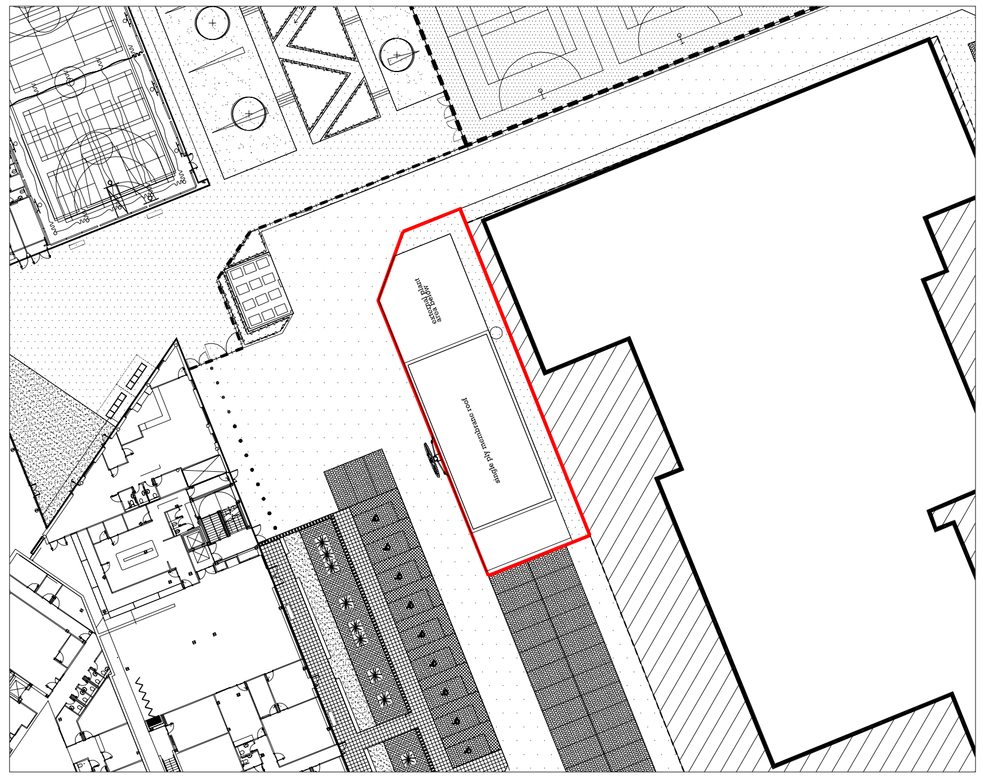


Roof plan of Energy Centre with Wind Turbine - 1:500


Planning Application Boundary

Other land in Applicants Ownership


Indicative wind turbine location
1 no. 1.5kw, building mounted Swift turbine

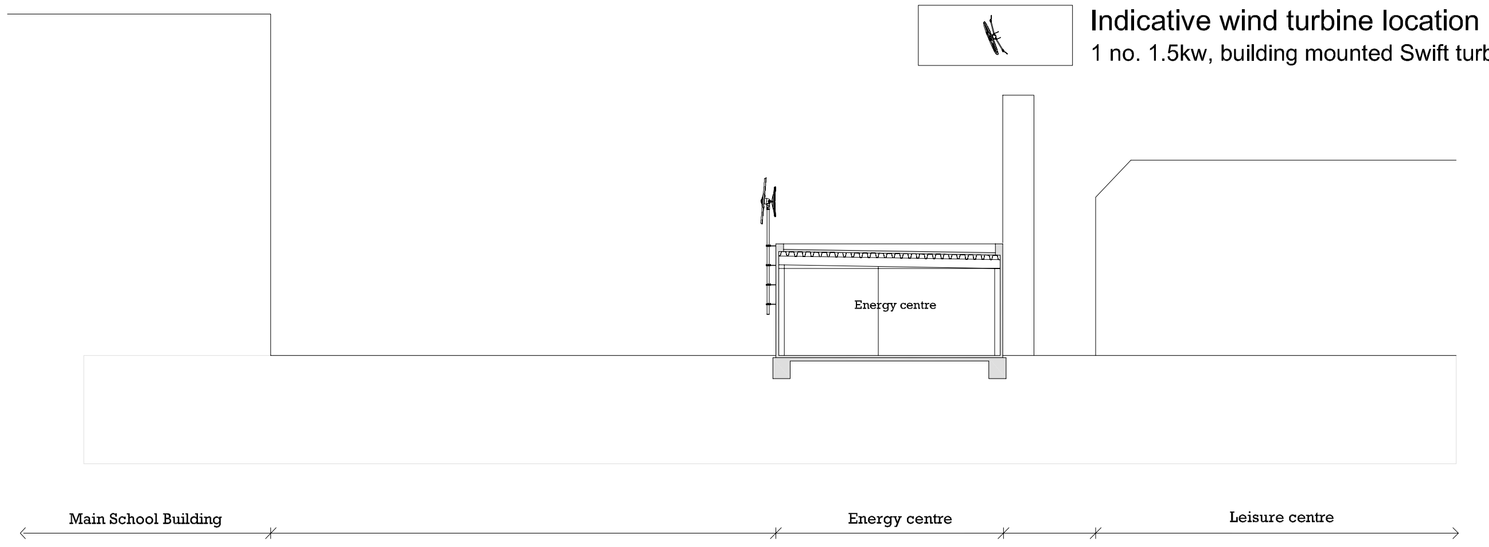


Typical section through Energy Centre with Wind Turbine - 1:200

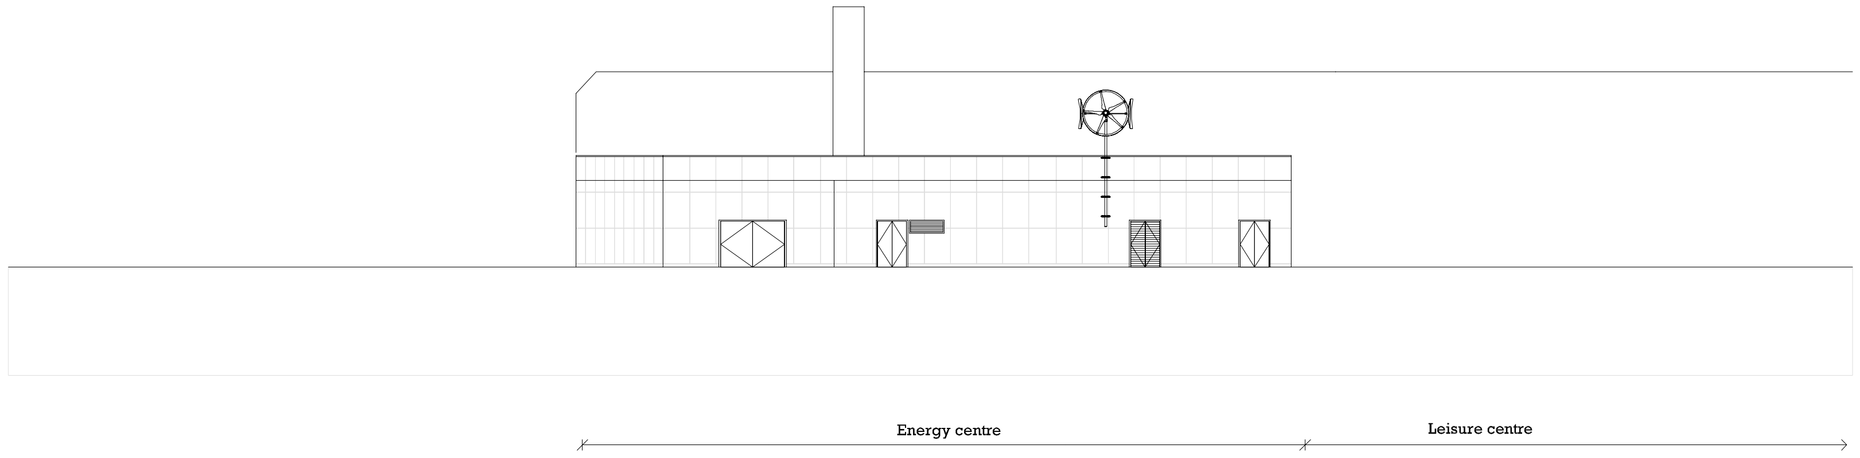


West elevation of Energy Centre with Swift 1.5kw turbine on Energy Centre - 1:200

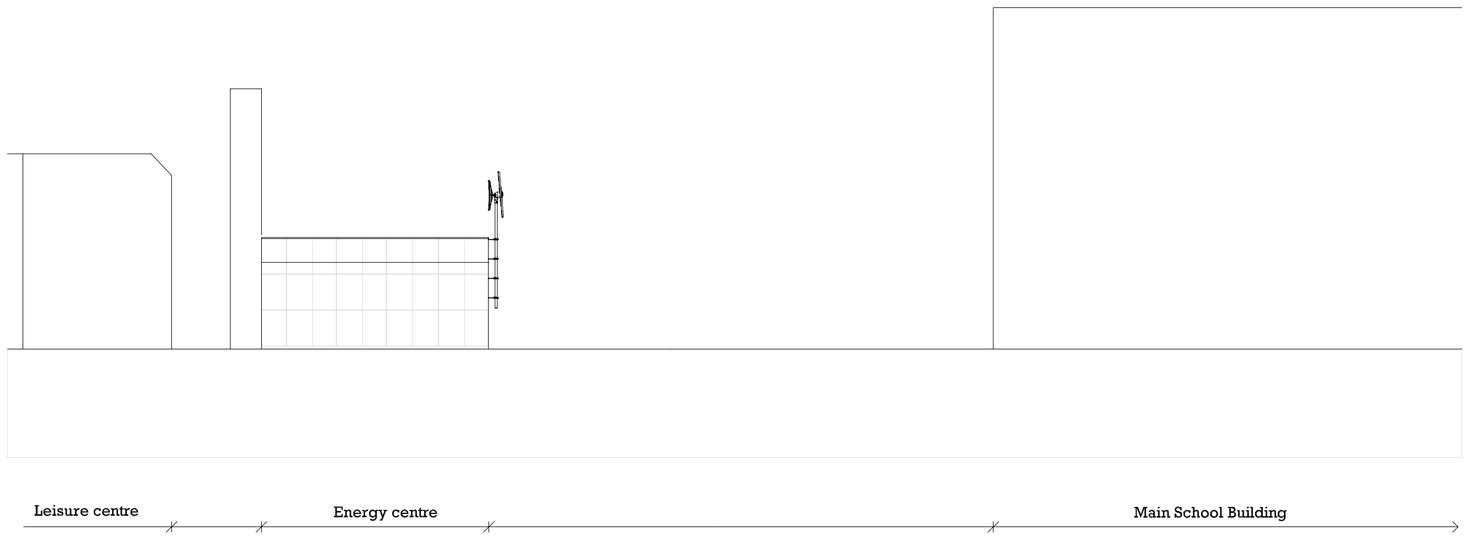

North elevation of Energy Centre with Swift 1.5kw turbine on Energy Centre - 1:200

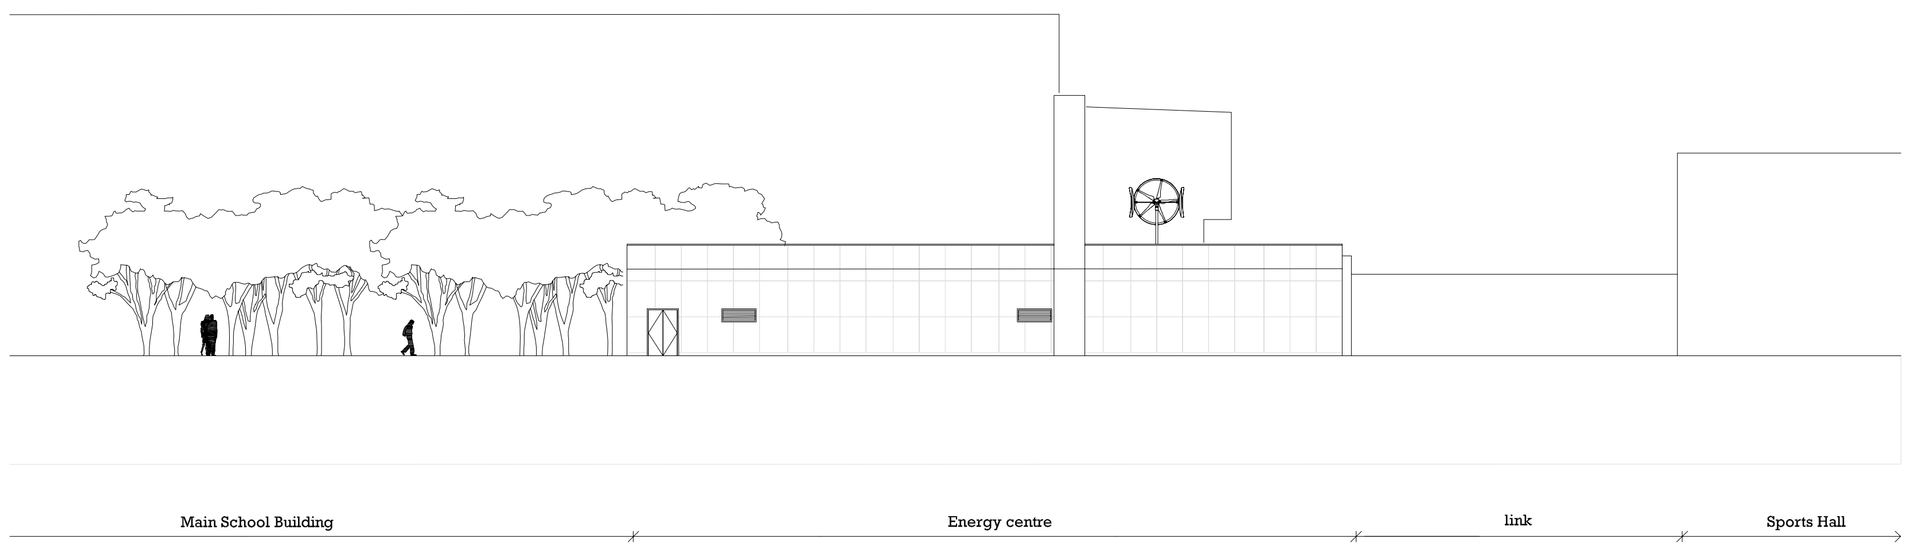

East elevation of Energy Centre with Swift 1.5kw turbine on Energy Centre - 1:200

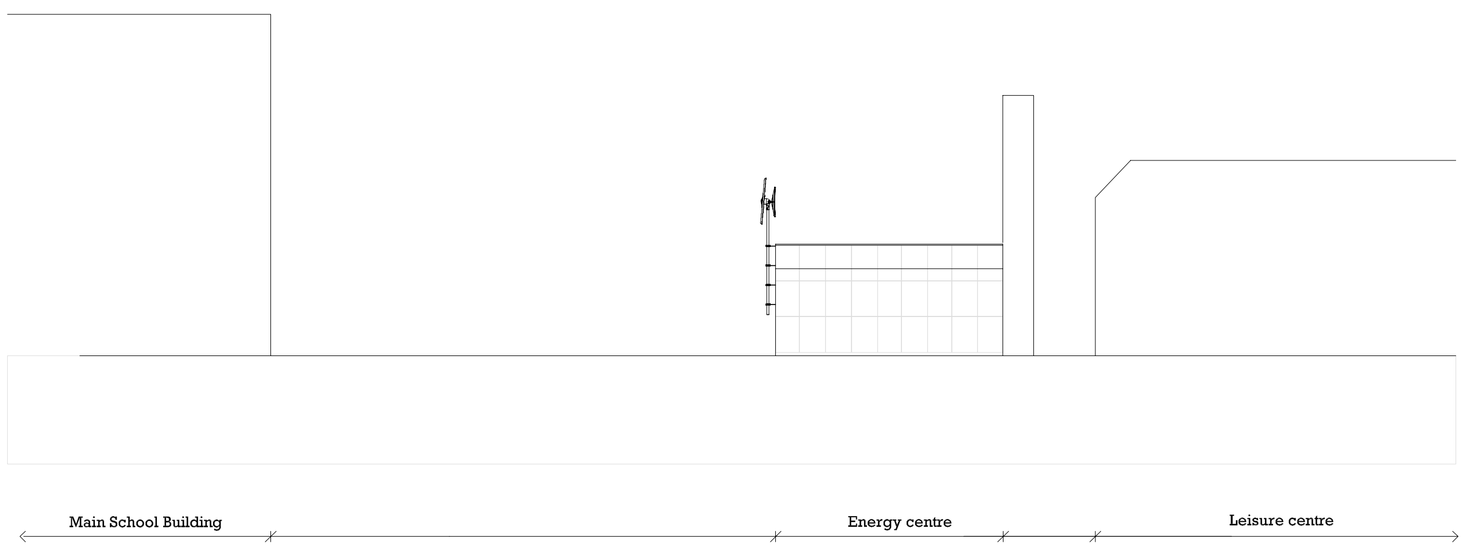

South elevation of Energy Centre with Swift 1.5kw turbine on Energy Centre - 1:200

REV.	DESCRIPTION.	DATE.	REV.	DESCRIPTION.	DATE.
P01	Preliminary Issue	15.01.10			

Barnsley Partnership For Learning

Design Risk Management Reference: CDM/

PROJECT
Barnsley BSF - Kirk Balk

DRAWING TITLE
Energy Centre and Wind Turbine Elevations

DRAWING No.	SCALE (A1)	DATE	DRAWN	CHKD
BP4L_DEA_AWP_DR_94_BW_LL_13 P01	As shown	14.09.09	DH	SLL

Anthony Walker and Partners Limited 10 Summerhill Terrace Newcastle upon Tyne NE4 6EB
Tel: 0191 233 0188 Fax: 0191 261 1527 Email: info@awpenvironment.co.uk www.awpenvironment.co.uk

This document is copyright and must not be used, amended or reproduced in any form without written consent from Anthony Walker & Partners