



FRONT ELEVATION


SIDE ELEVATION R

REAR ELEVATION


SIDE ELEVATION L

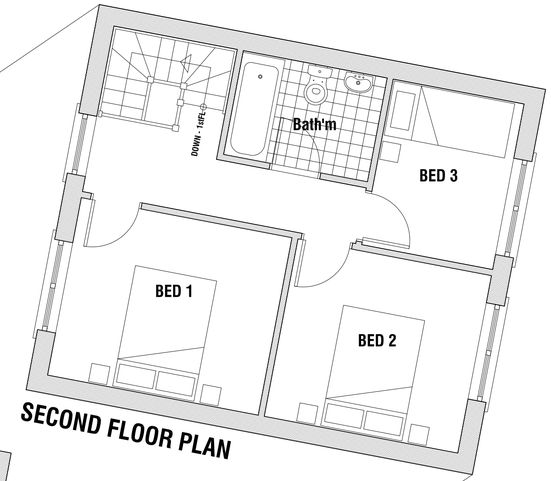


SECOND FLOOR PLAN

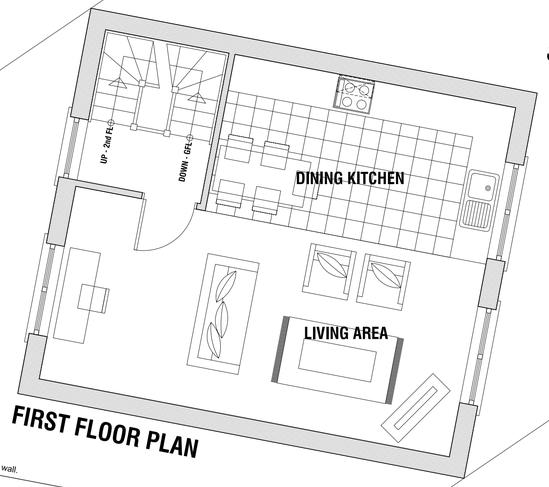


FIRST FLOOR PLAN

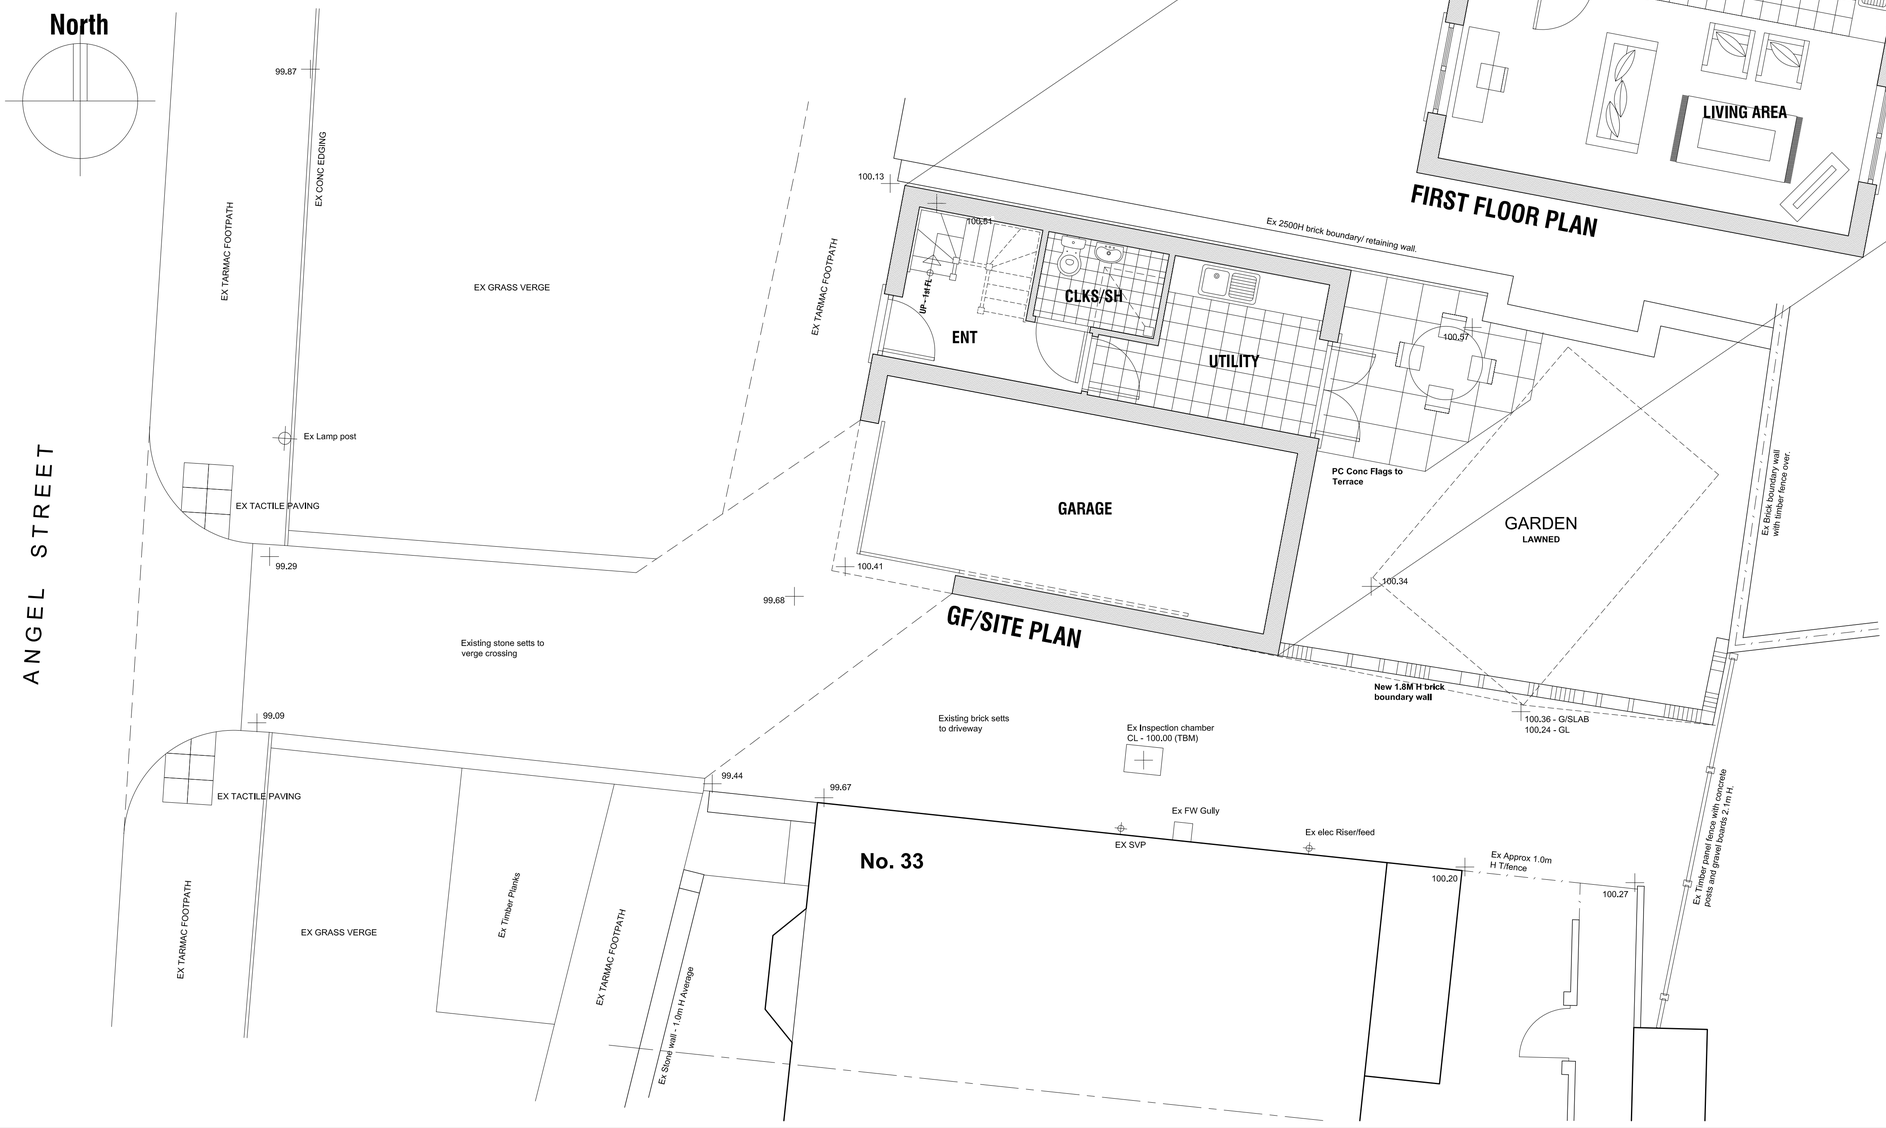


**PROPOSED RE-DEVELOPMENT OF, LAND ADJACENT 33 ANGEL STREET, BOLTON UPON DEARNE.**

# DESIGN PROPOSALS

PLANS AND ELEVATIONS

CLIENT??

| Revision | Date. | Description. |
|---|---|---|
| - | --/--/--- | - |


Building Design Services

**JE Architectural Ltd**
23 Windmill Road, Wombwell,
Barnsley, S73 8PW.
Tel: 01226 754507
Email: jealtd@btconnect.com



This drawing and the copyright is the Architectural Company's property and maybe used or reproduced only by agreement. All Dimensions in Millimetres Unless specified otherwise and subject to verification on site.


| | |
|---|---|
| Scale: 1:50 @ A1 | Date: MAY 2015 |
| Ref: 201432 | Drwg No: 02 |

0 cm | 2 cm | 4 cm | 6 cm