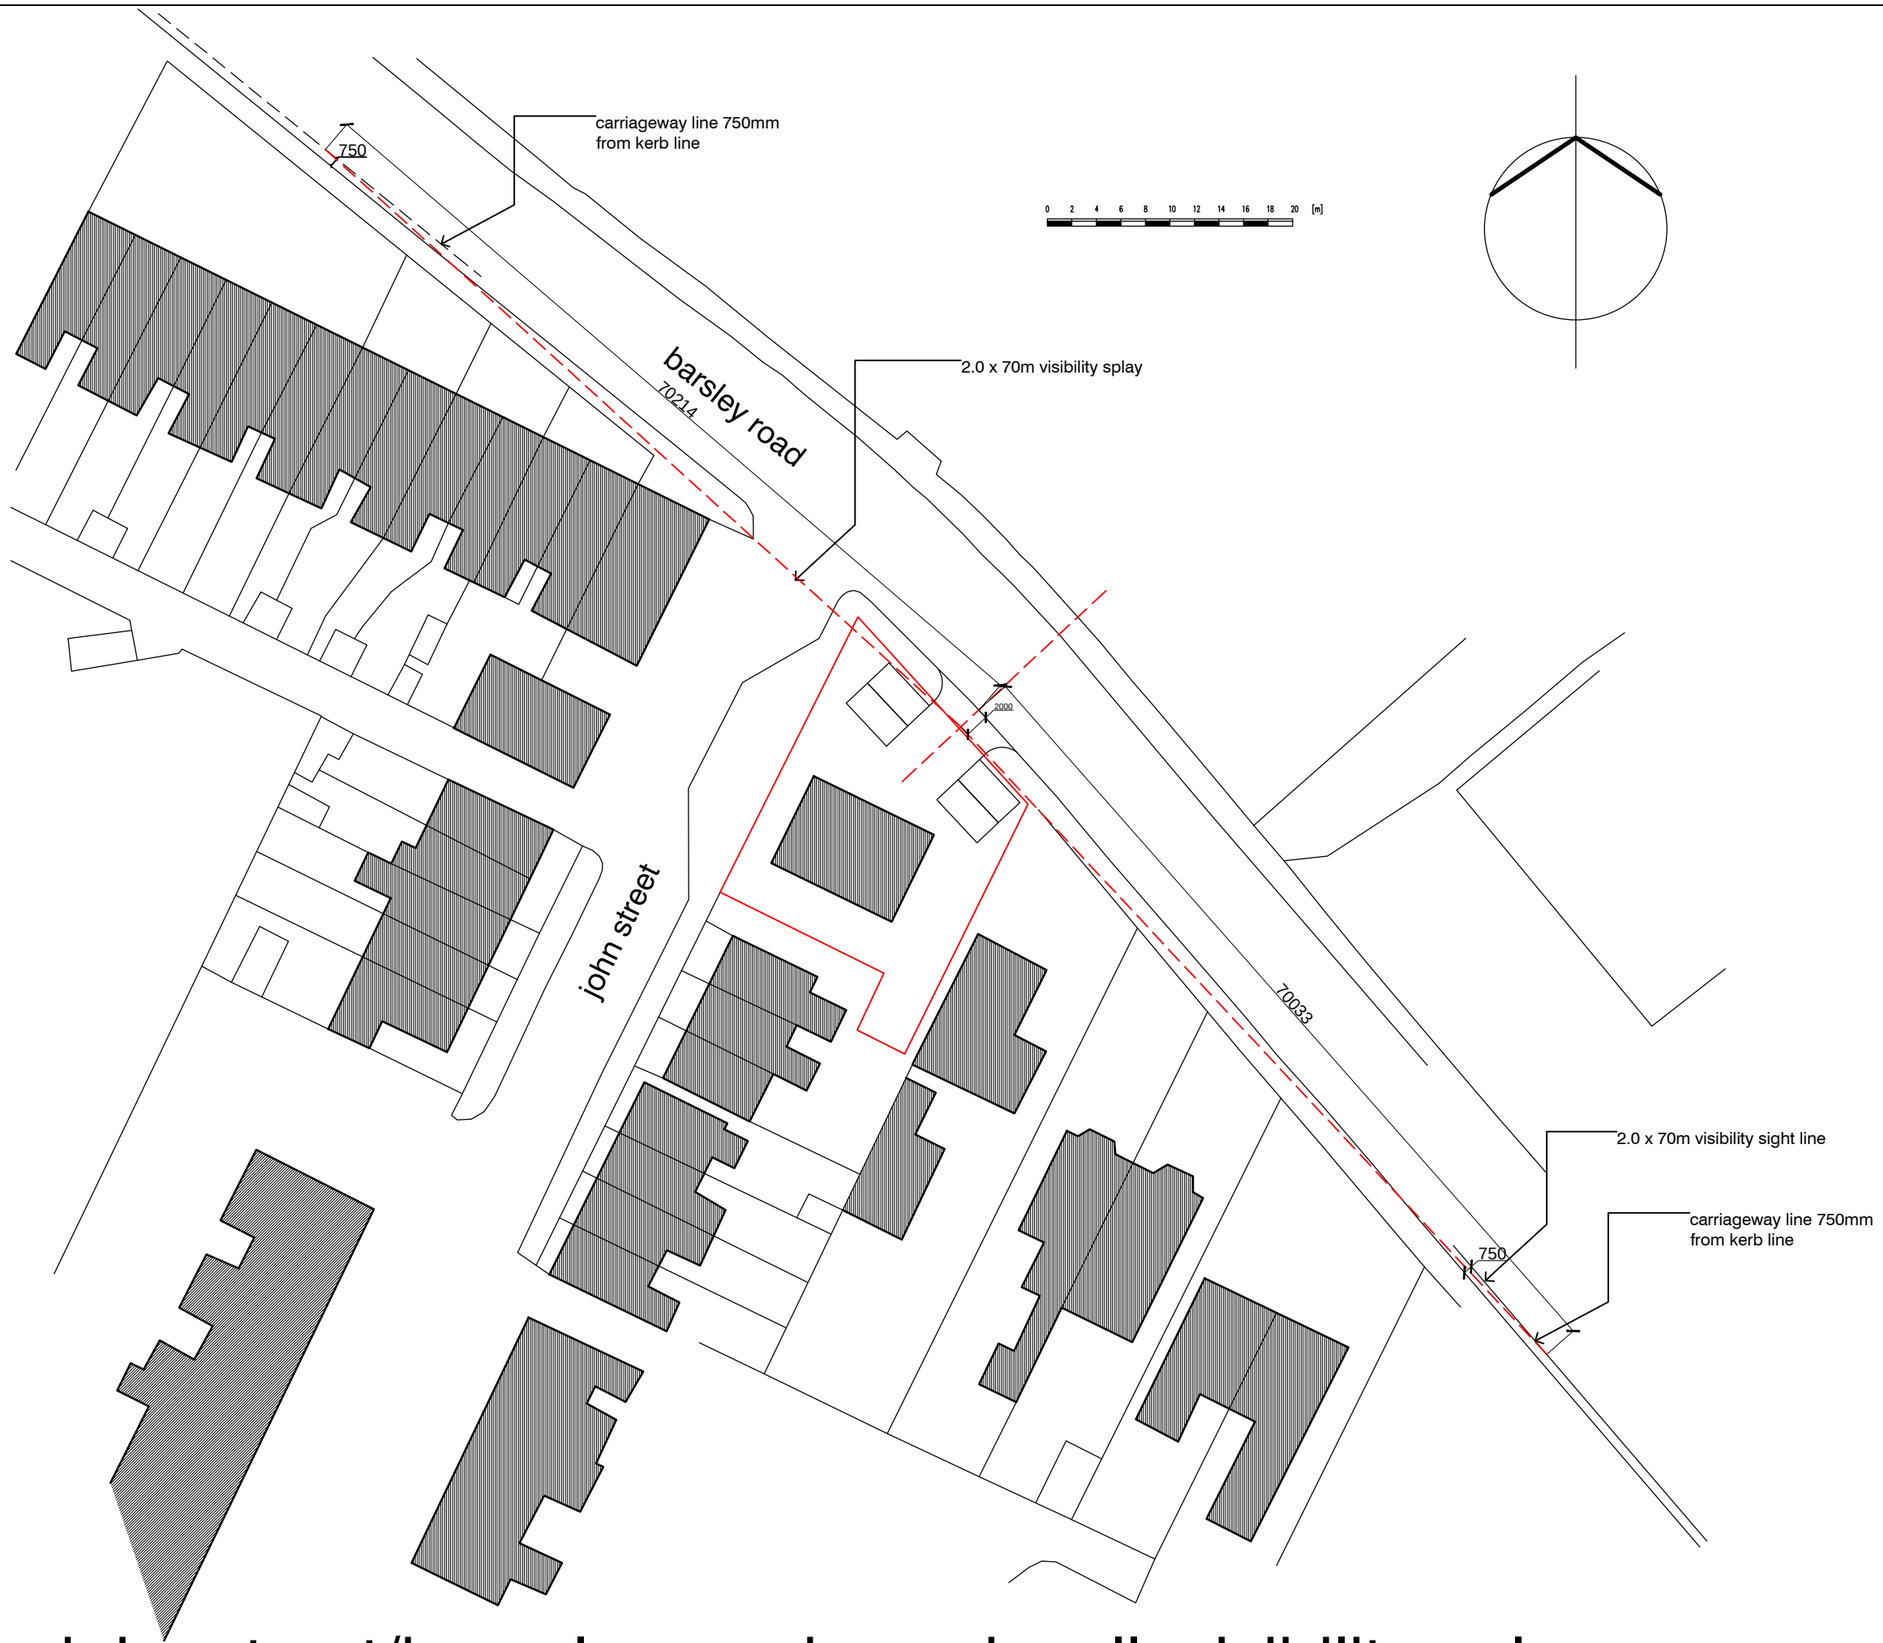


john street/barnsley road wombwell- visibility splay

planning

UNLESS STATED OTHERWISE, THE DESIGNS SHOWN ARE SUBJECT TO DETAIL SITE SURVEY AND INVESTIGATIONS AND/OR APPROVAL OF THE RELEVANT VARIOUS LOCAL AUTHORITY OFFICERS, STATUTORY UNDERTAKERS, FIRE OFFICERS AND ENGINEERS. THEY ARE PROJECT AND SITE SPECIFIC.

THIS DRAWING SHOULD NOT BE SCALED FROM.

ALL DIMENSIONS SHOULD BE CHECKED ON SITE.

ANY DRAWING ERRORS OR DISCREPANCIES SHOULD BE REPORTED TO VAUGHAN ARCHITECTURE LTD

THIS DRAWING IS THE COPYRIGHT OF VAUGHAN ARCHITECTURE LTD

DRAWING STATUS

DRAWN BY:	NJV		DATE 16/11/15
SCALE:	1:500 @ A3		
PRELIMINARY		APPROVED	DATE
PRESENTATION		APPROVED	DATE
TENDER		APPROVED	DATE
CONSTRUCTION		APPROVED	DATE

REVISION

REF	SCOPE	DATE	DRAWN	APPROVED

NOTES

planning notes

Proposals subject to topographic site survey and all boundaries being confirmed.

Existing services and drainage to be found and confirmed on site.

New external materials to match existing, red brickwork and slate roof as existing.

Position and extent of existing trees to Barnsley Road frontage to be located to ascertain trees to be removed to allow access.

CLIENT

Mr Julian Bowerman

Vaughan Architecture & Design

Vaughan Architecture Ltd
Prospect Business Centre
Fountain House
4 South Parade
Leeds
LS1 5QX

0113 367 1215
www.vaughanarchitecture.co.uk

PROJECT TITLE

Barnsley Road
Wombwell

DRAWING TITLE

Proposed Visibility Splay
Site Plan

PROJECT NO.	DRAWING NO.	REVISION
VAD.15.15	PL104	