
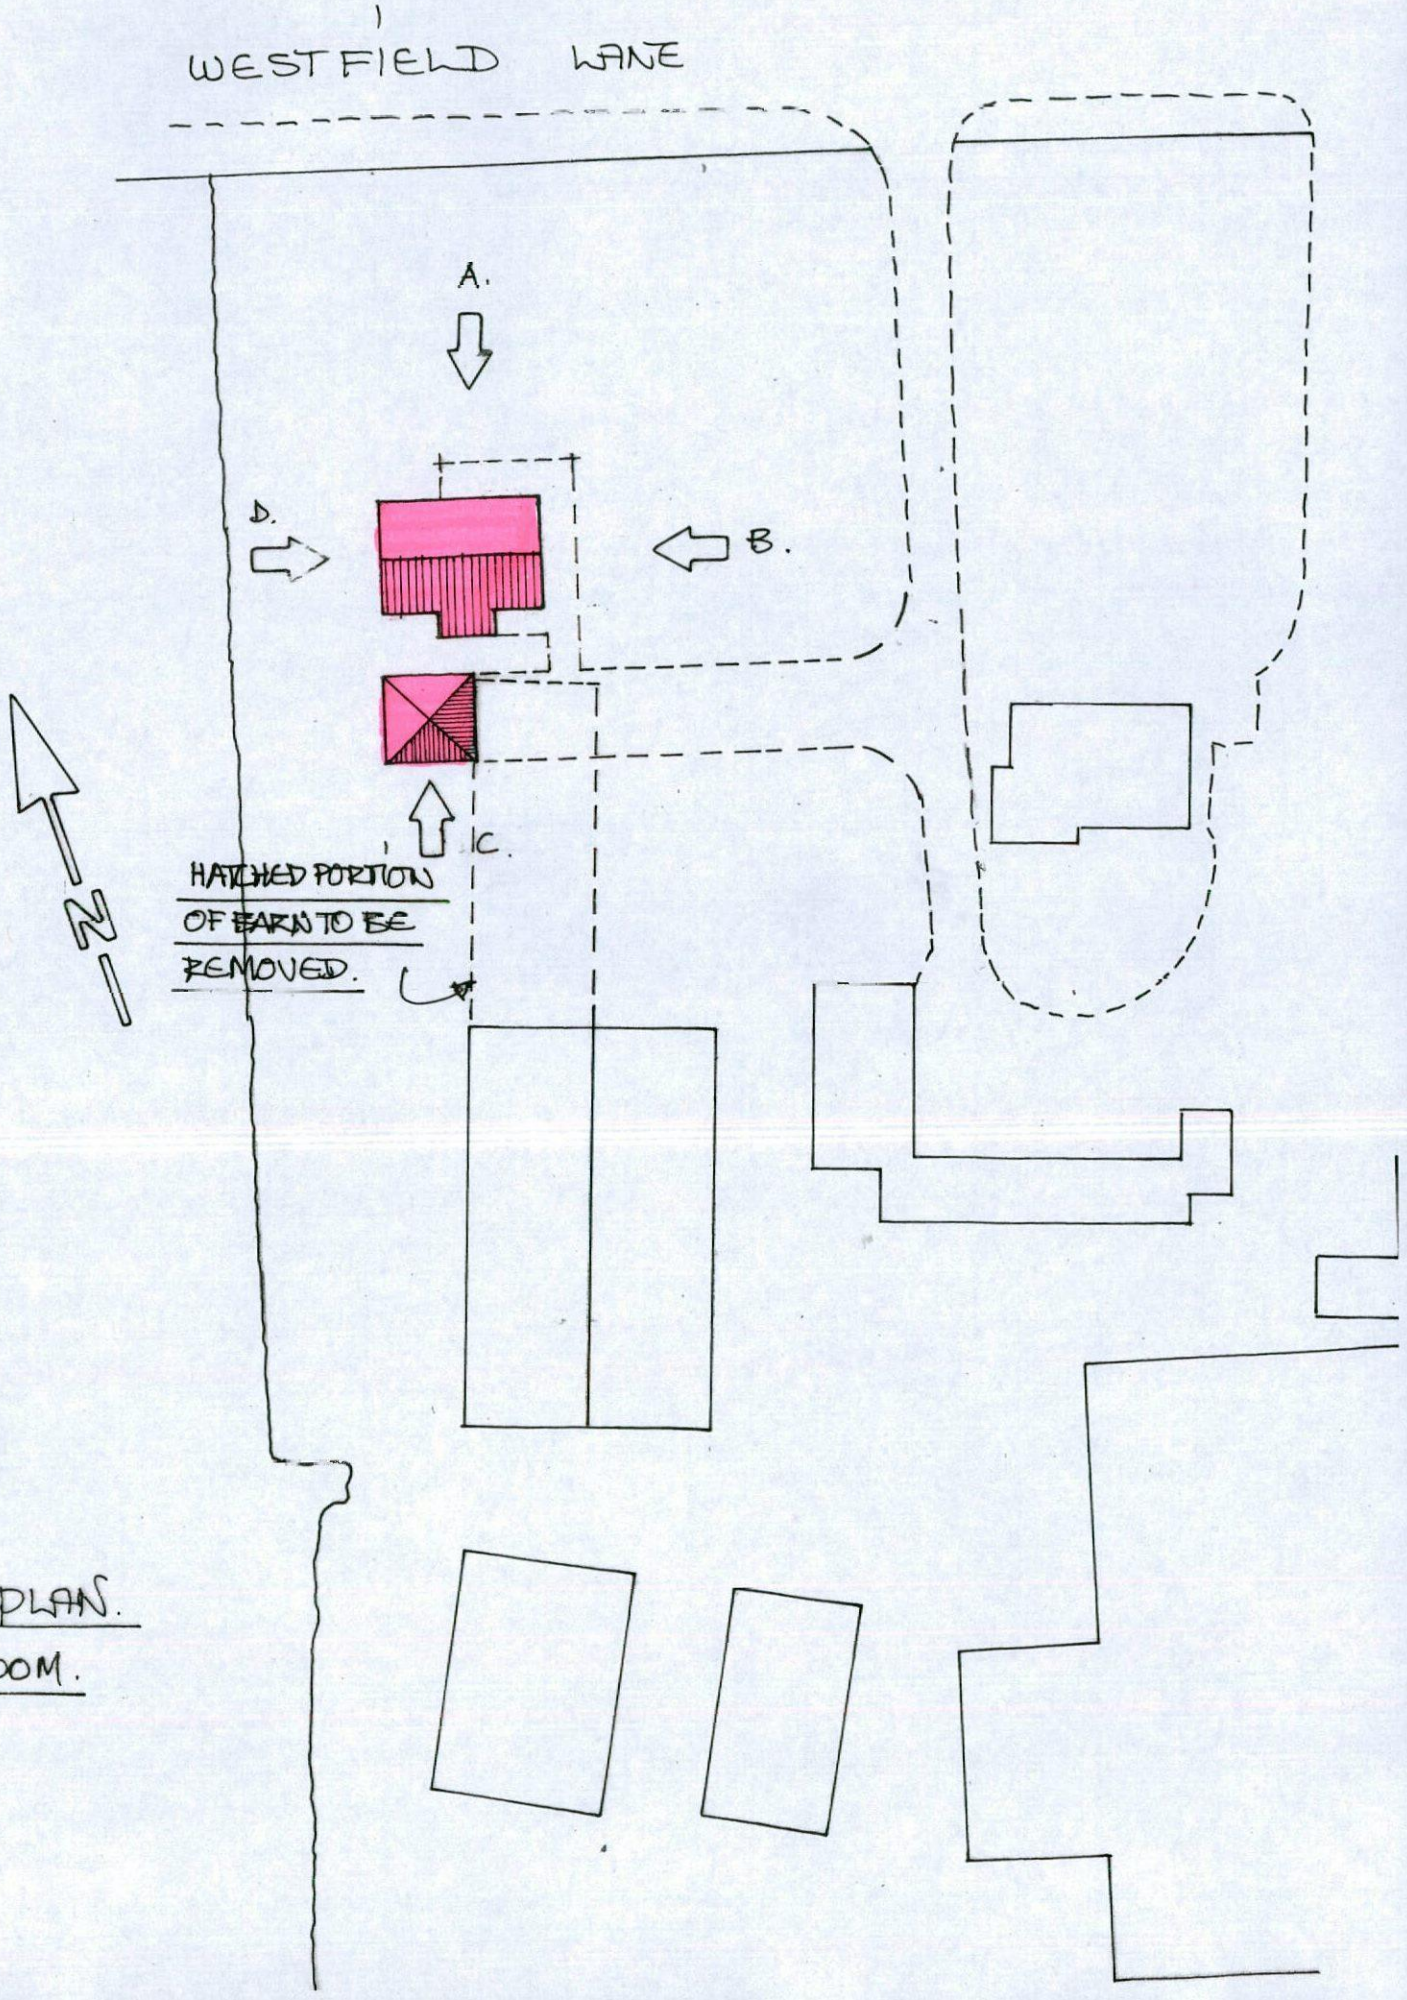


SITE PLAN.

1:500M.

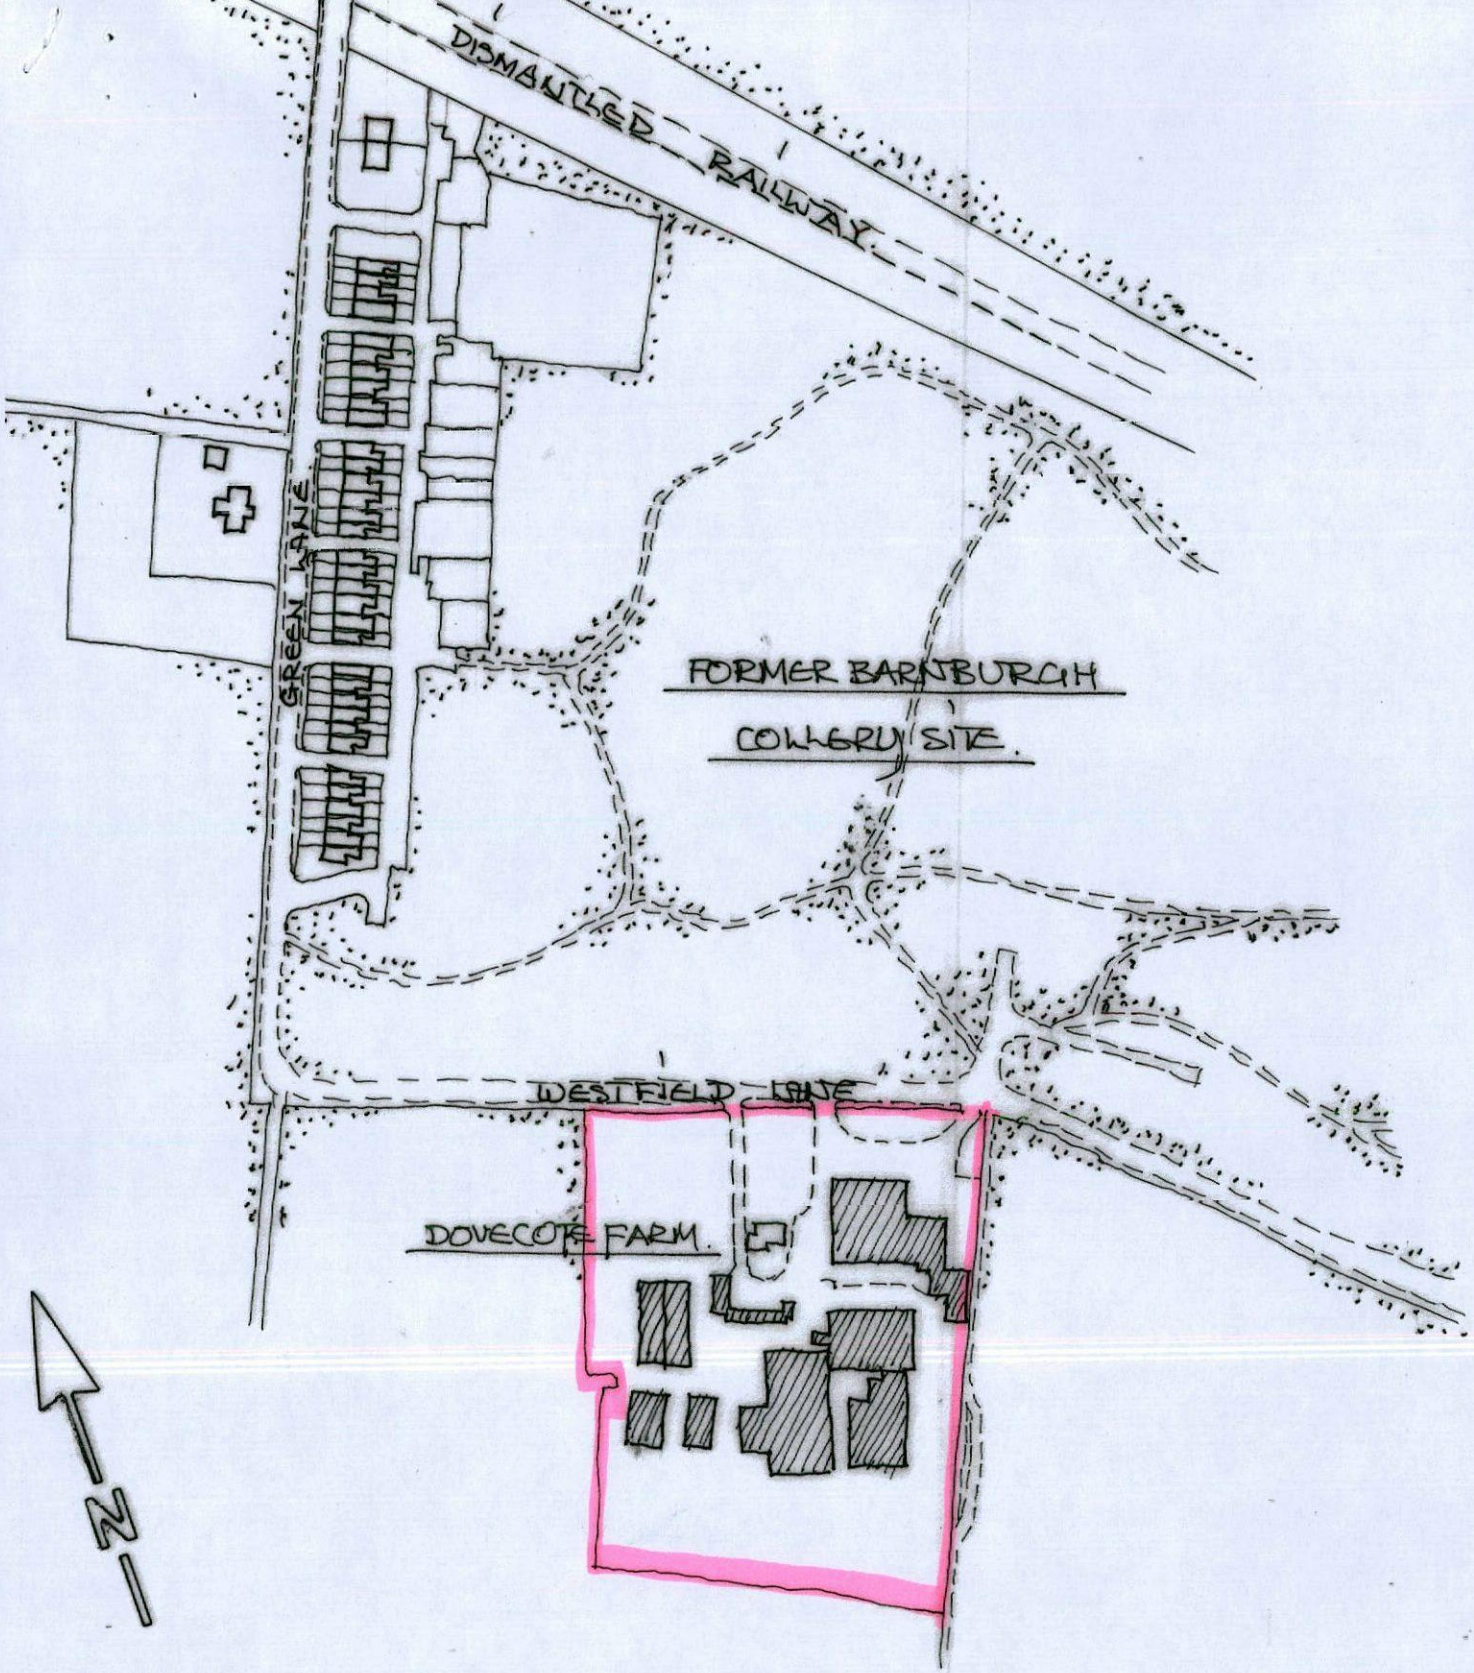


LOCATION PLAN 1:2500.

fp.

fp.

Garage.

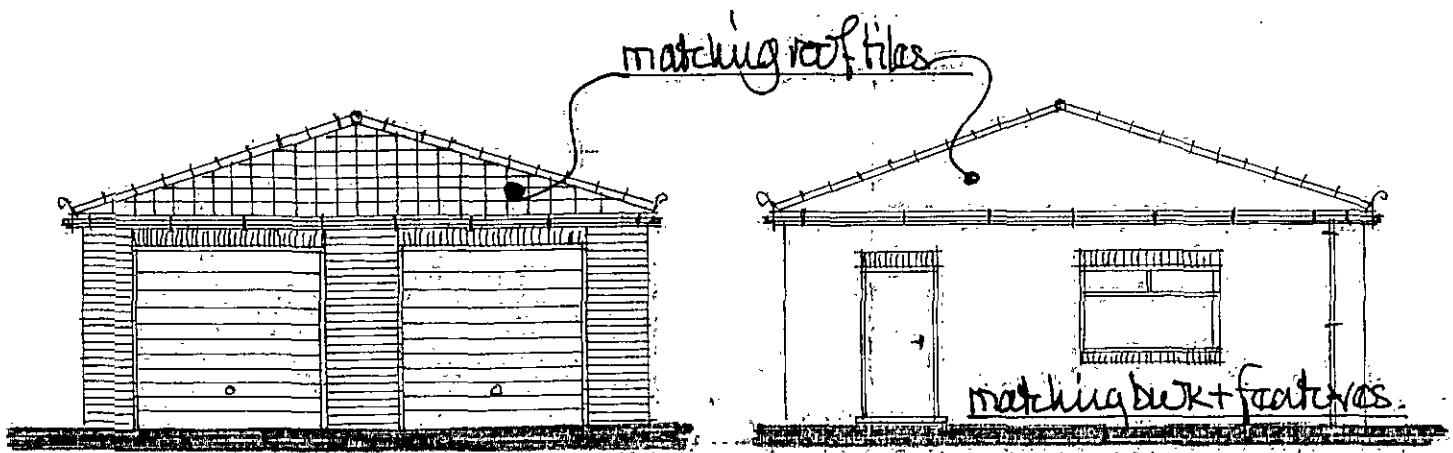


view from farm driveway.


view from dwelling.

rear view from open fields.


view from farm.

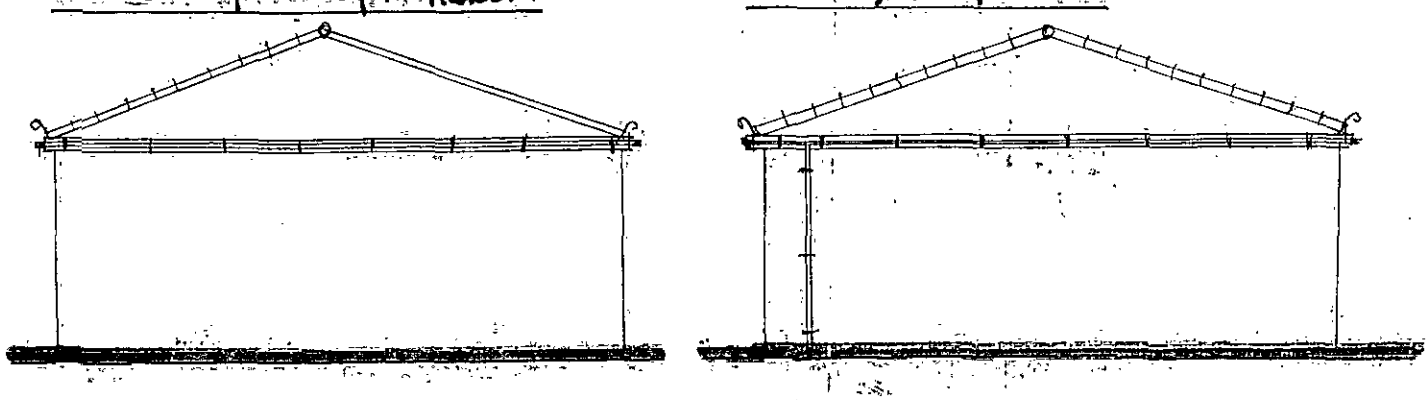


scale 1:100m.

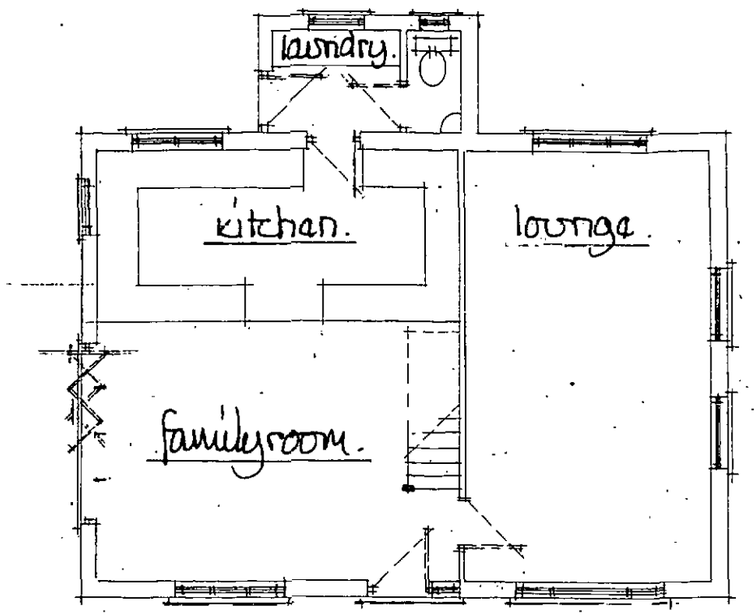

ground floor.

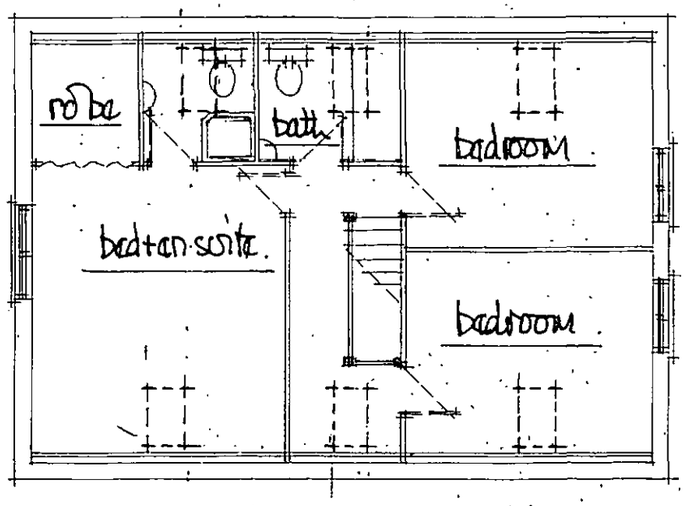


upper floor. scale 1:100m.

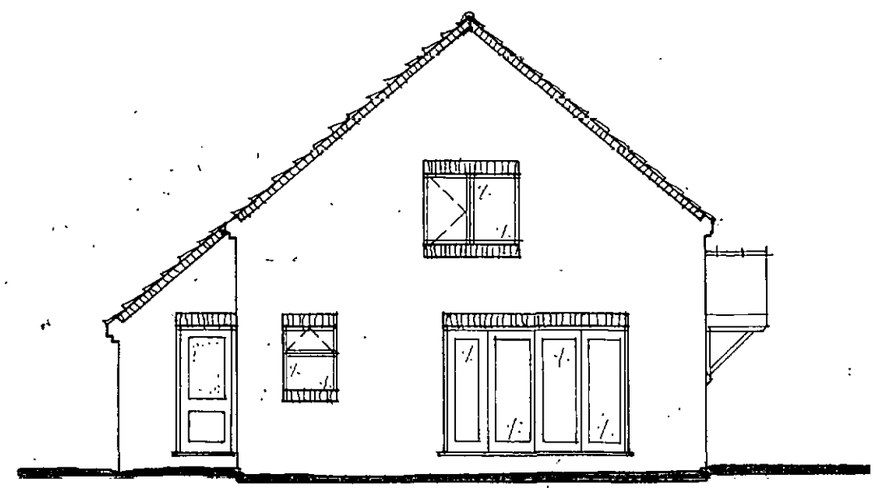


gable view (from farm driveway). (B)


front view (from westfield house). (A)

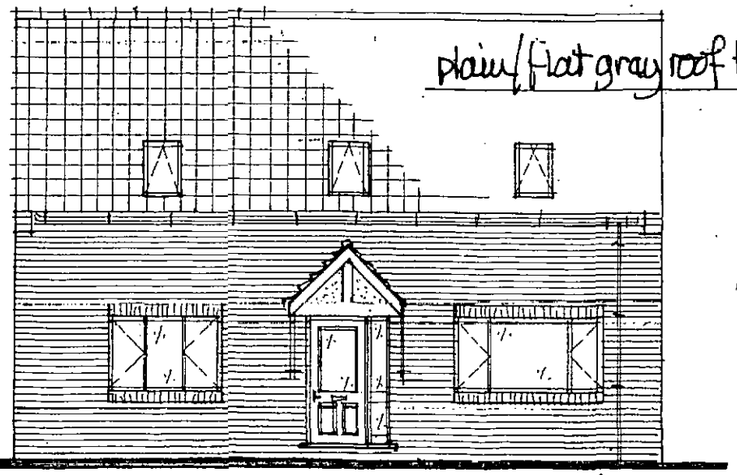

rear view. (C)

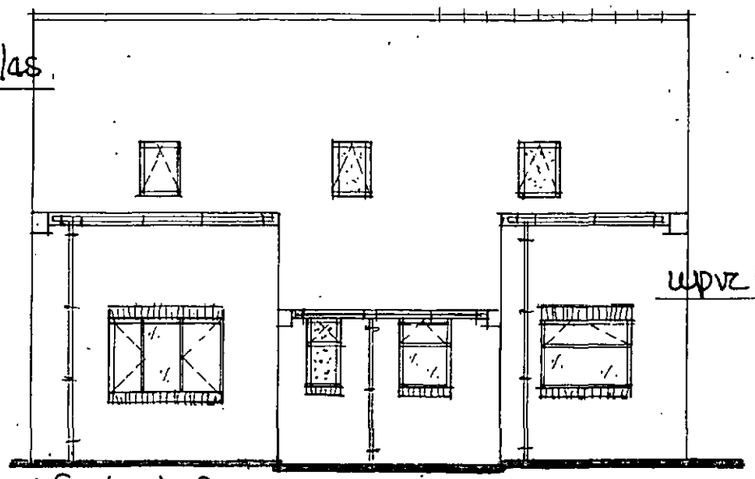

gable view (from open fields) (D)

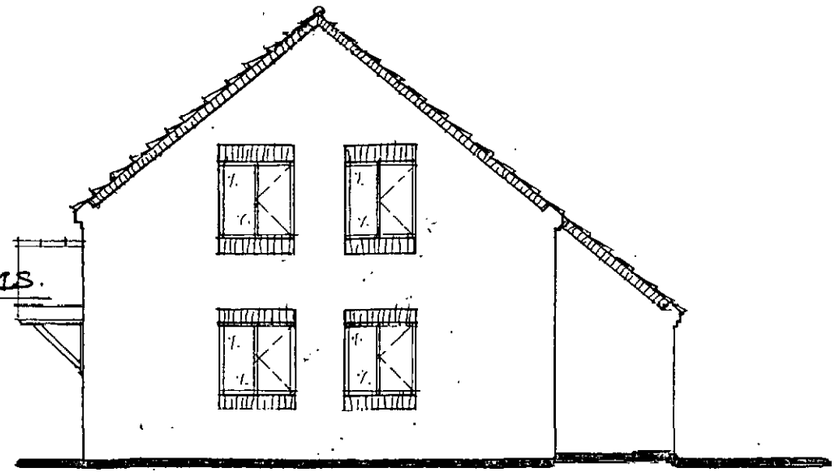

cheshire weatherboard facing bwk.

Ibstock 3541.