



Existing Ground Floor Plan
Scale 1:100

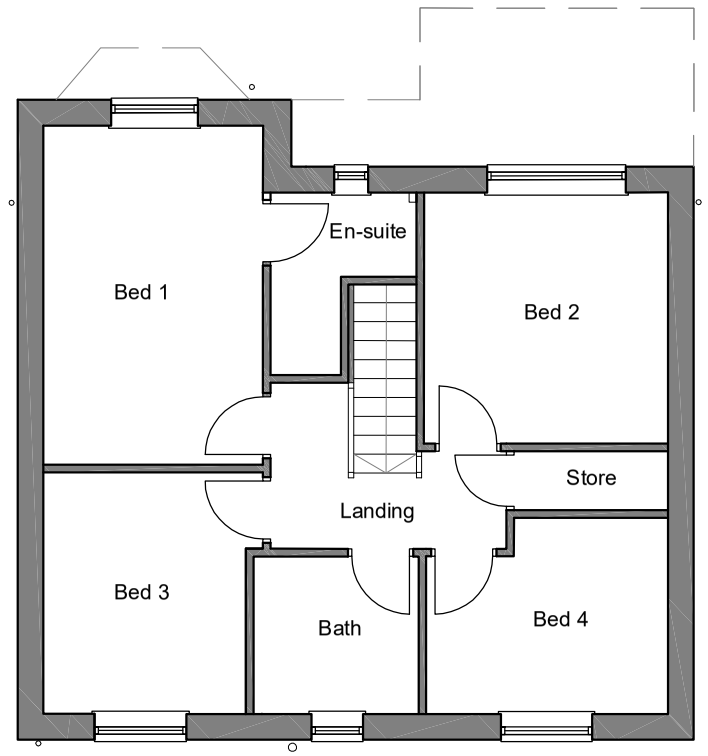

Existing First Floor Plan
Scale 1:100

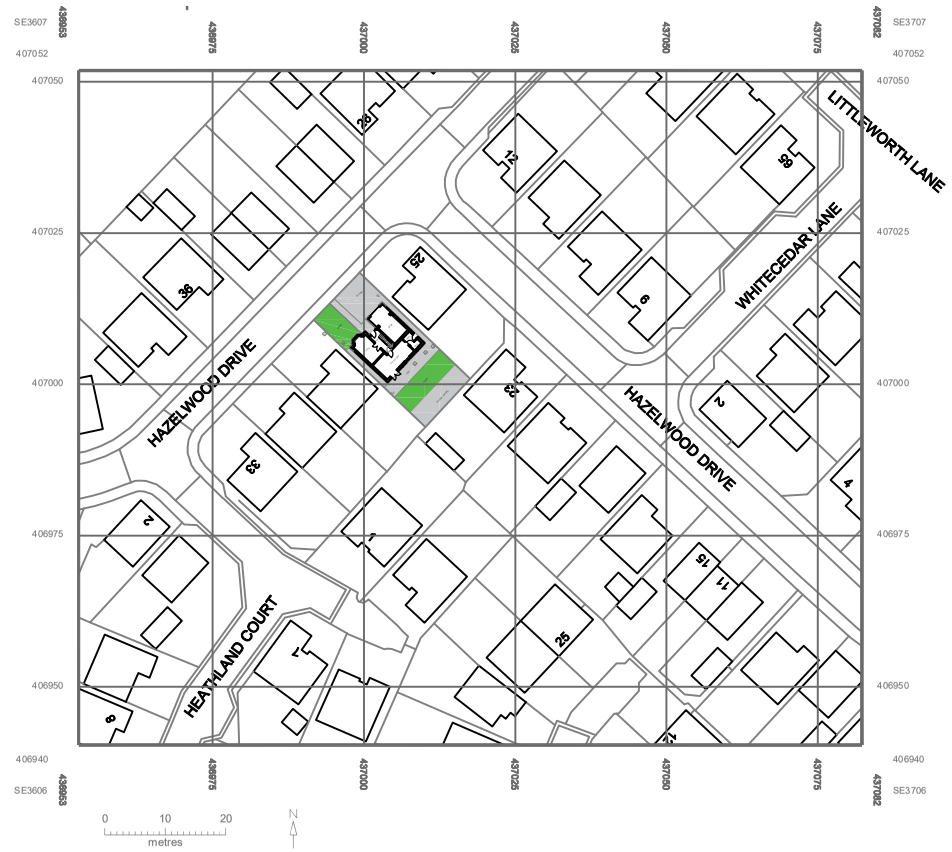

Existing Site Plan
Scale 1:1250

REV.	DATE	DESCRIPTION

Existing Plans
27 Hazelwood Drive
Barnsley, S71 5FS

Mr Walker and Miss Howgate

Single Storey Extension to Rear With Porch Extension to Front.

Date:	Scale:	Drawing No.
JAN 23	1:100	WAAP 56 - 01

WOOD
Architectural & Photography