

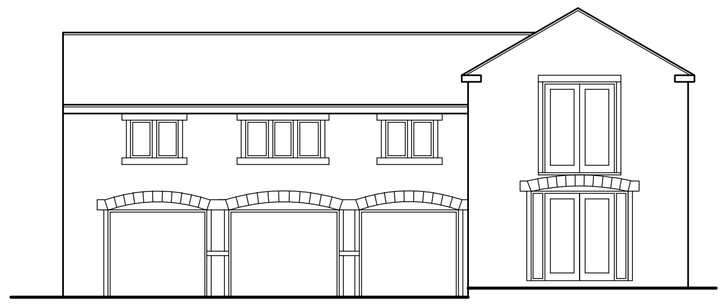



Existing Front Elevation

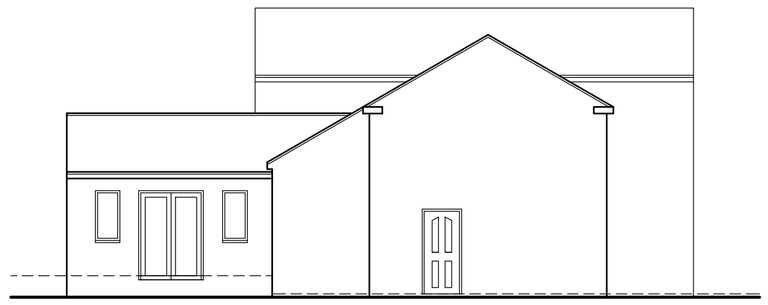


Existing Side Elevation

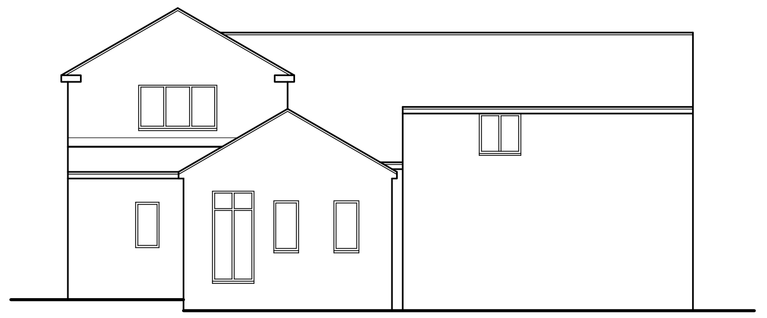

Existing Rear Elevation

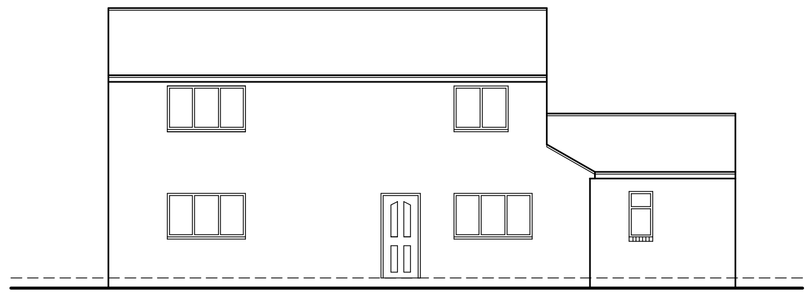


Existing Side Elevation

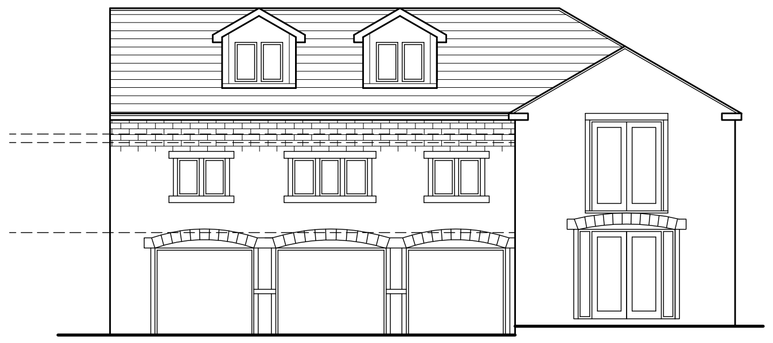

Proposed Front Elevation




Proposed Side Elevation

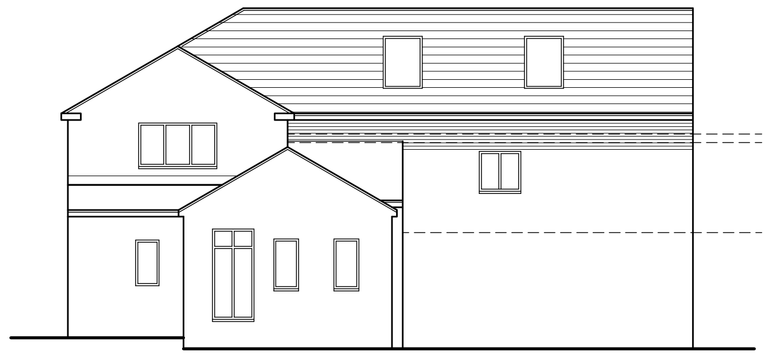


Proposed Rear Elevation



Proposed Side Elevation

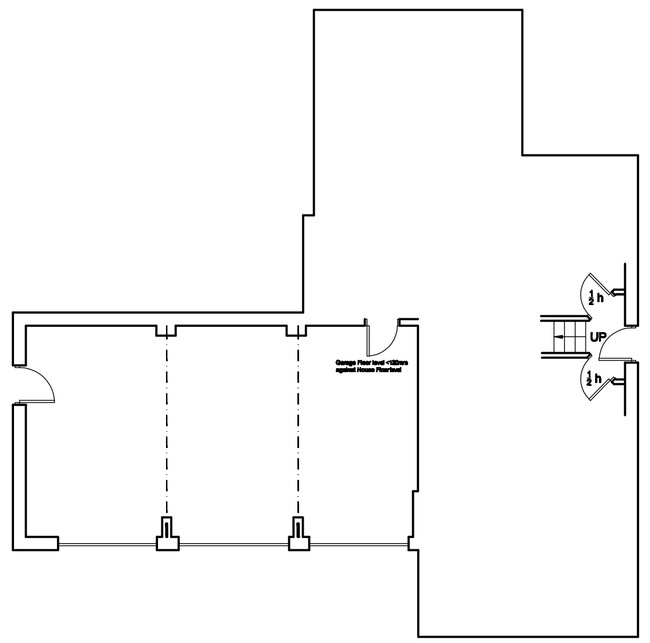


Ground Floor Plan

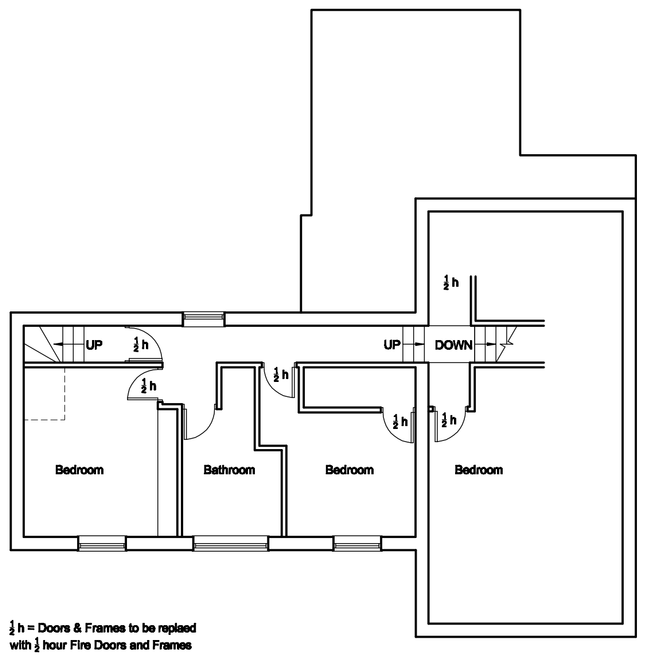


½ h = Doors & Frames to be replaced with ½ hour Fire Doors and Frames

First Floor Plan

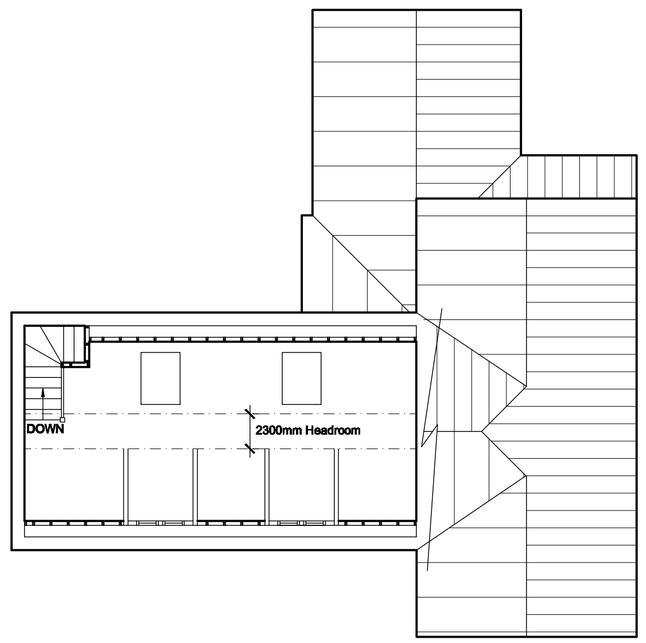

Second Floor Plan

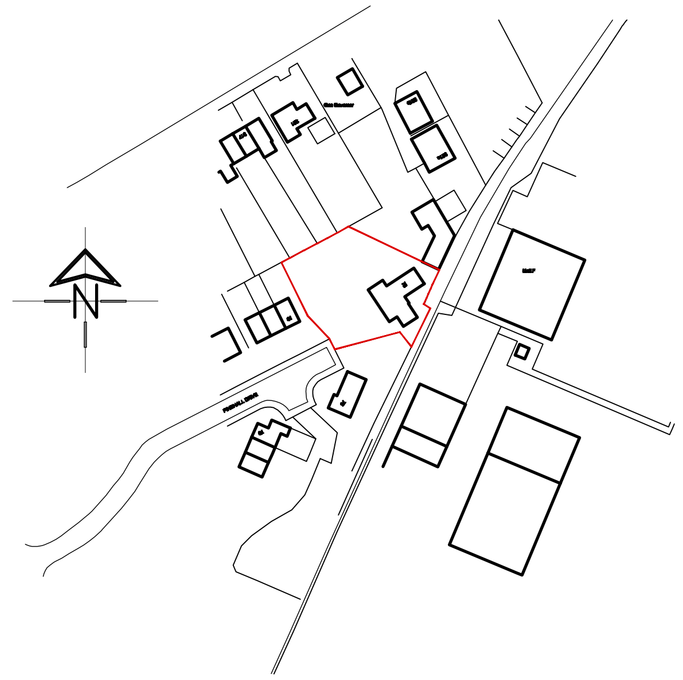

Location Plan
Scale 1:1250

White Agus Partnership
128B, NEW ROAD, STAINCROSS, BARNSLEY. S75 6PP
PHONE/FAX. 01226 208482
E mail: agus@btinternet.com
CHARTERED SURVEYORS AND BUILDING DESIGN CONSULTANTS

Project. PROPOSED ROOF RE-MODELLING AT 78 PINE HALL DRIVE, BARNSLEY S71 2NS	Client. MR J. ADDY
Drawing Title. PLANS & ELEVATIONS	Date. JULY 2009 / Scale. 1:100
	Ref. 09–029 / Dwg. No. 01 / Rev.

Date	Suffix	Description	Date	Suffix	Description