
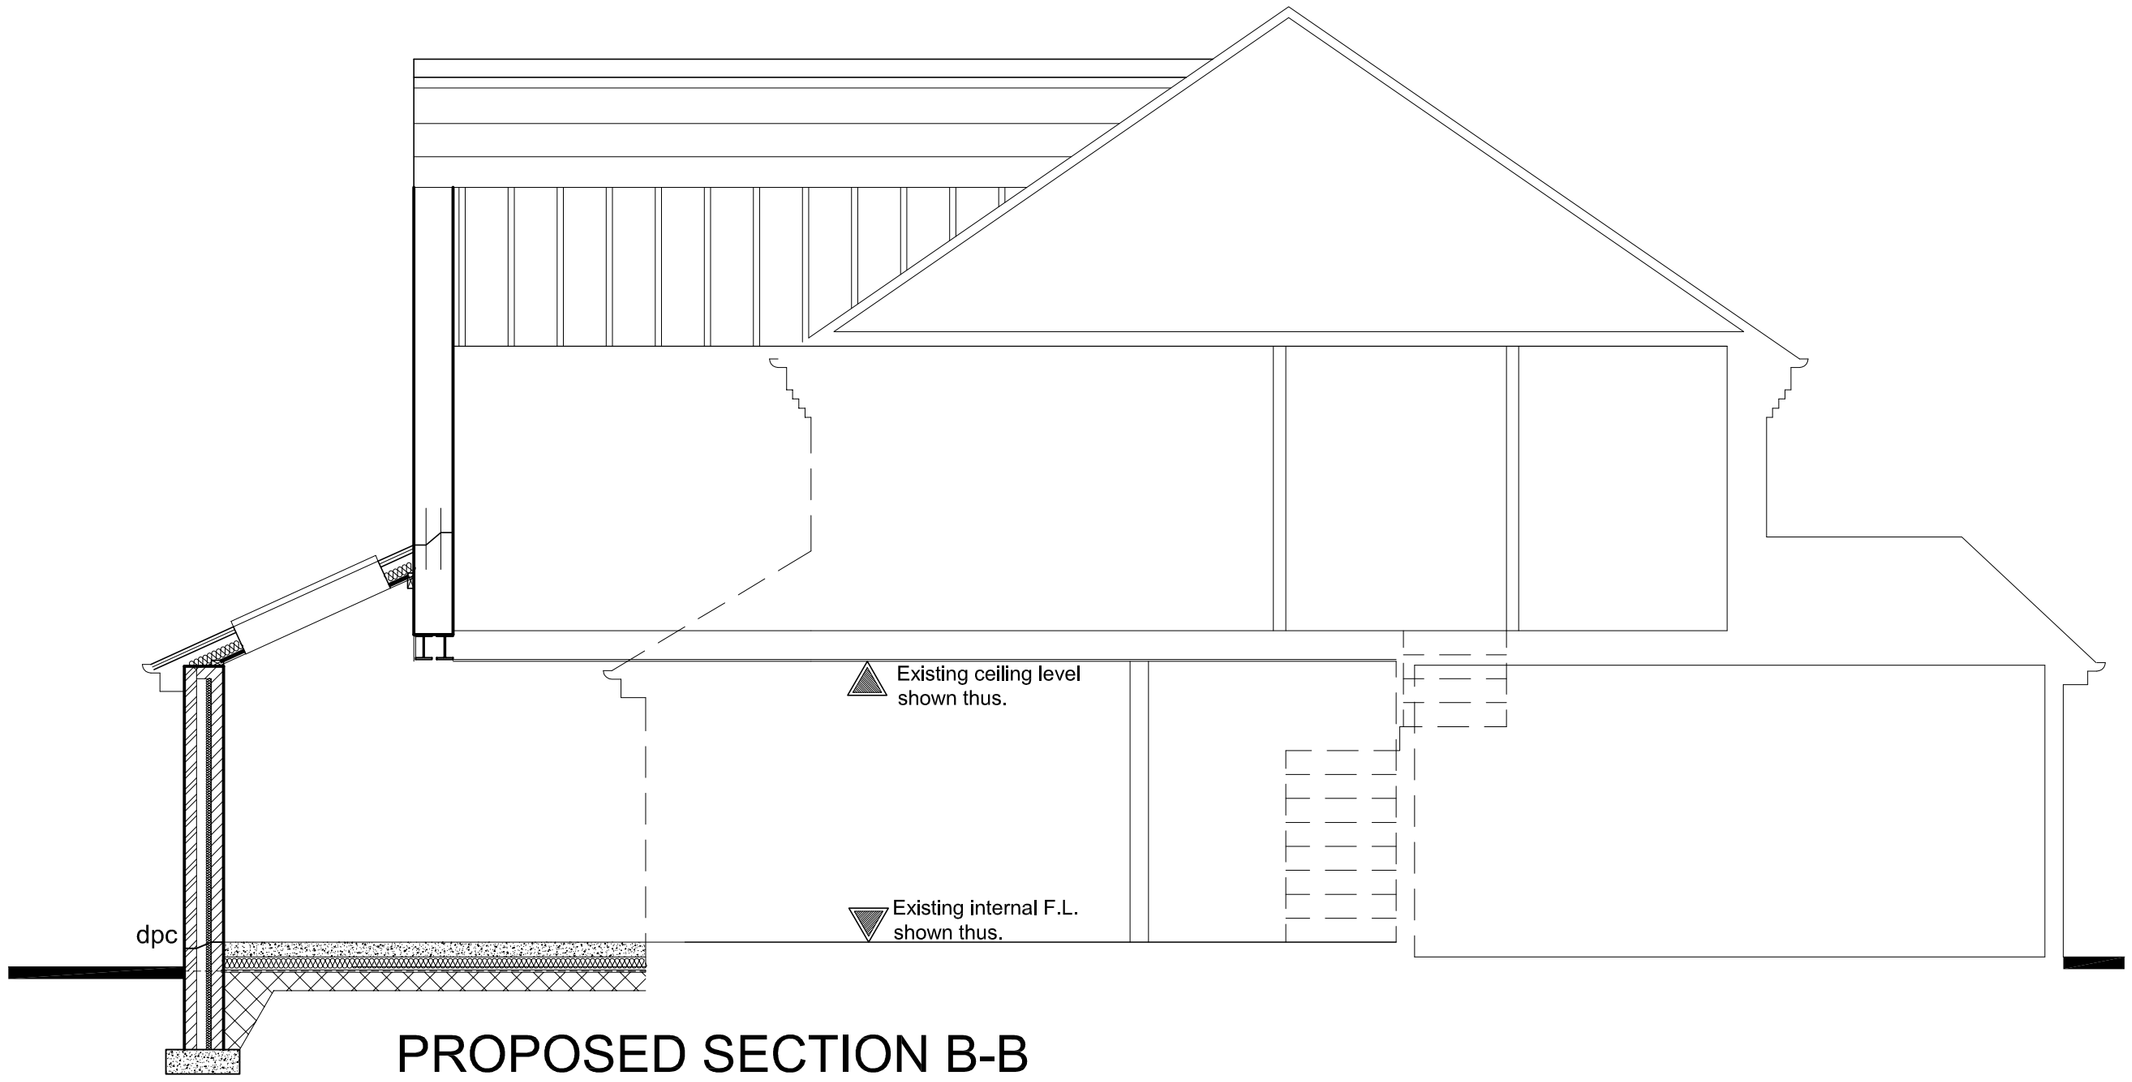



PROPOSED SECTION B-B

PROPOSED SECTION Y - Y

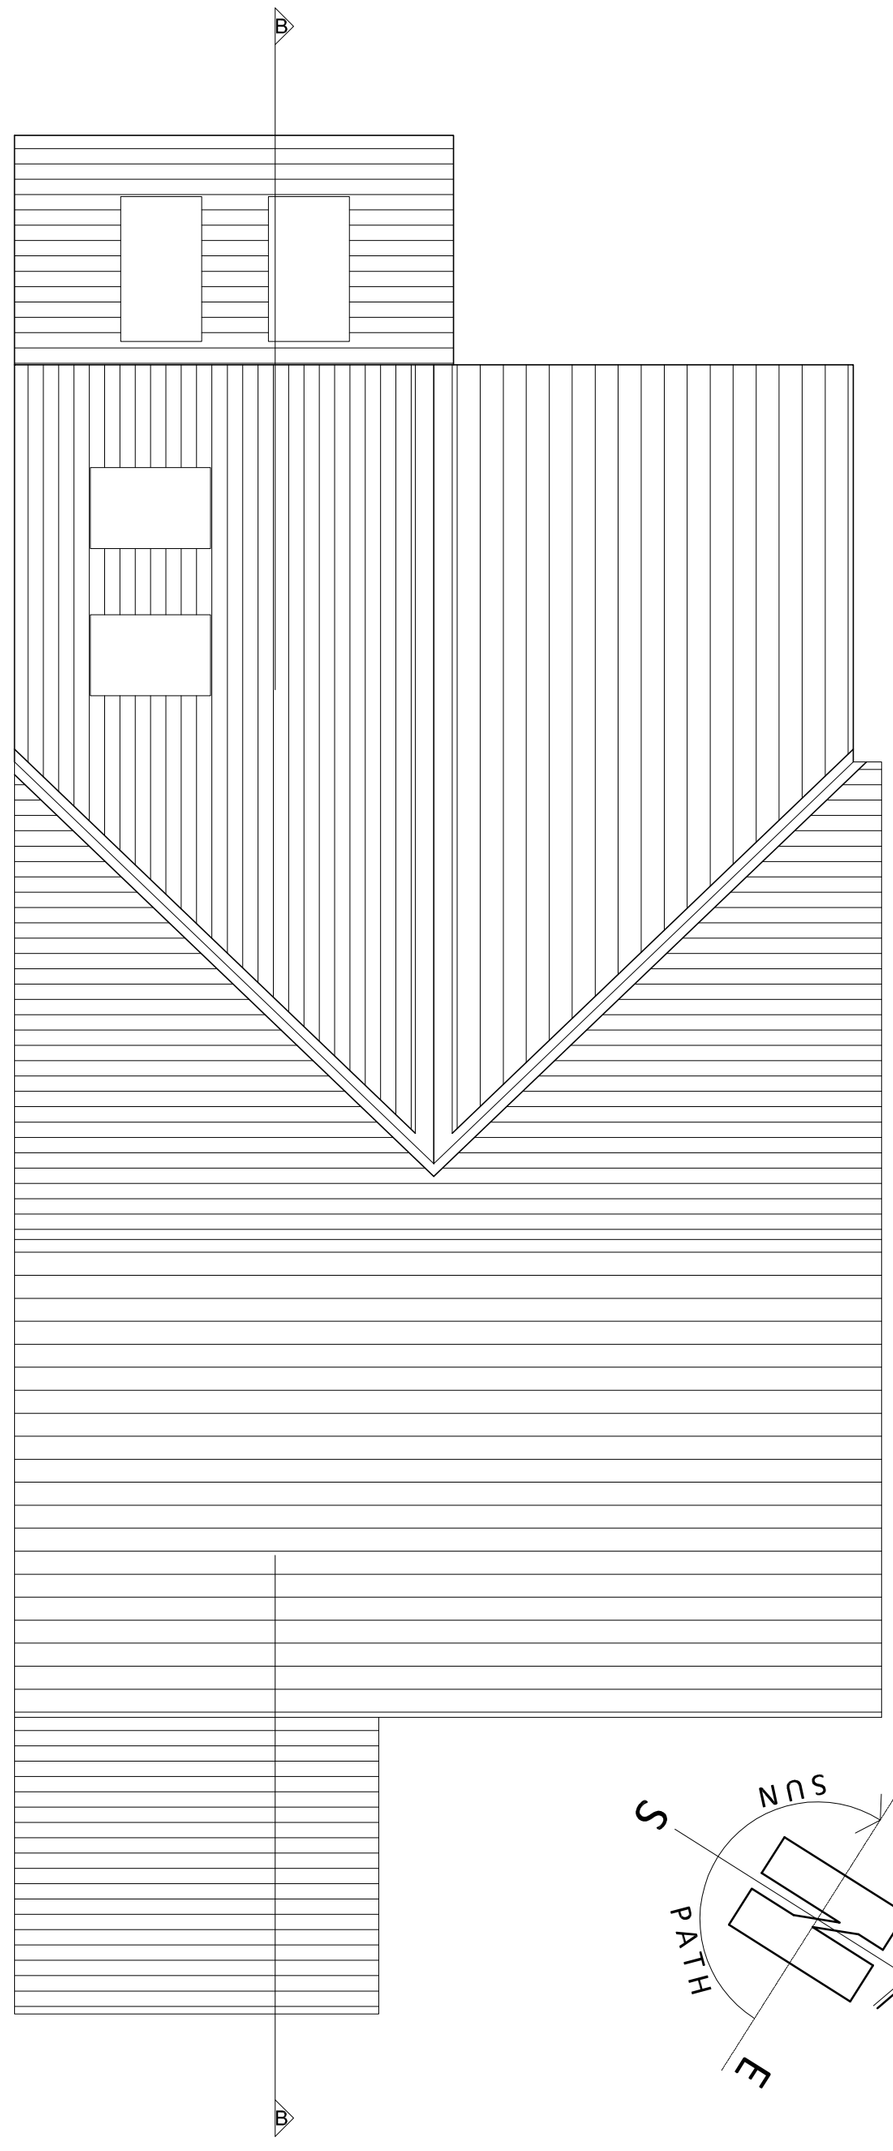

PROPOSED ROOF PLAN

1:50

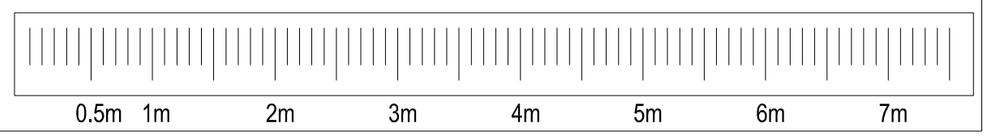

PAUL MATTHEWS ARCHITECTURAL Ltd

ARCHITECTURE | PLANNING | DESIGN

Malkin Farm
Brow Lane
Holmfirth
HD9 2RJ
07946872499
paul@paulmatthewsarchitectural.co.uk
www.paulmatthewsarchitectural.co.uk

Company Registration Number: 09898149 – Company Registered in England and Wales

Rev A - Loft conversion omitted 04-17

Address
27 West Acre, Green Acres, Springvale, Penistone, Sheffield, S36 6BF

Project
Erection of Single & Two Storey Rear Extension including First Floor Extension

Client
Mr & Mrs A Fedyszyn

Drawing Title/Issue
Proposed Roof Plan & Typical Cross Sections

scale	date	sheet size	dwg. no.
1:50	01/16	A2	17/309/07a