
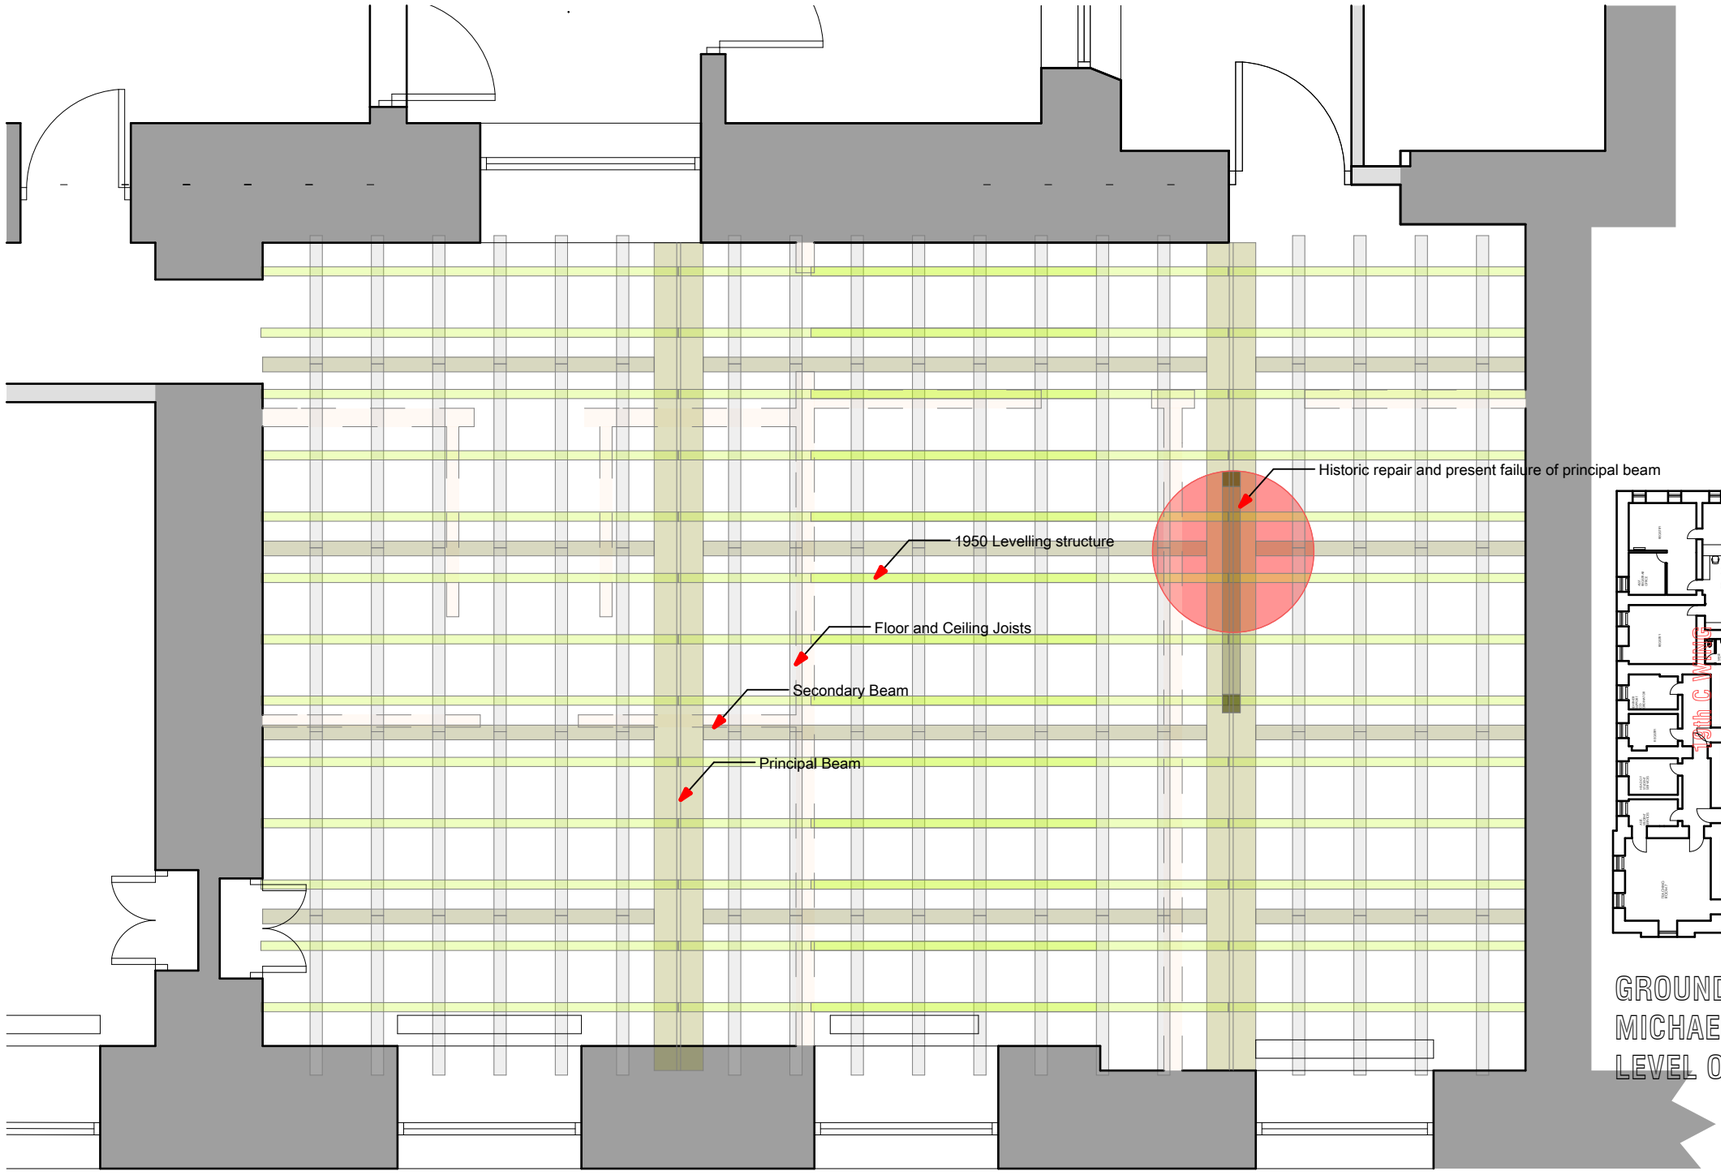


SECOND FLOOR STRUCTURE OVER THE MICHAEL BARRAT BROWN ROOM 1:50

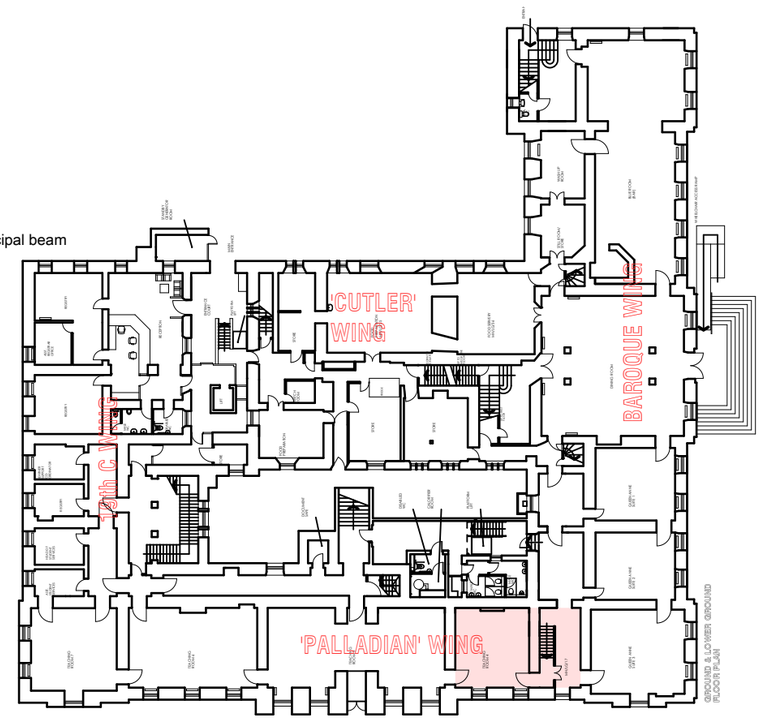

GROUND FLOOR PLAN TO SHOW LOCATION OF THE MICHAEL BARRAT BROWN ROOM AT FIRST FLOOR LEVEL OVER AREA SHADED PINK 1:500

N

REVISION

Birkett Cole Lowe
ARCHITECTS
HAWK WORKS, 105a MARY STREET, SHEFFIELD, S1 4RT
TEL: 0114 275 7260
email: thepartners@birkettcolelowe.com

Client	Project	Site	Scale	By	Date	Drawing	
NORTHERN COLLEGE	DEFECTIVE CEILING	WENTWORTH CASTLE STAINBOROUGH BARNSLEY S75 3ET	1:50, 1:500	NL -	DEC 2011	**Layout**	LBC Drawing Number **3500-MBB 02**