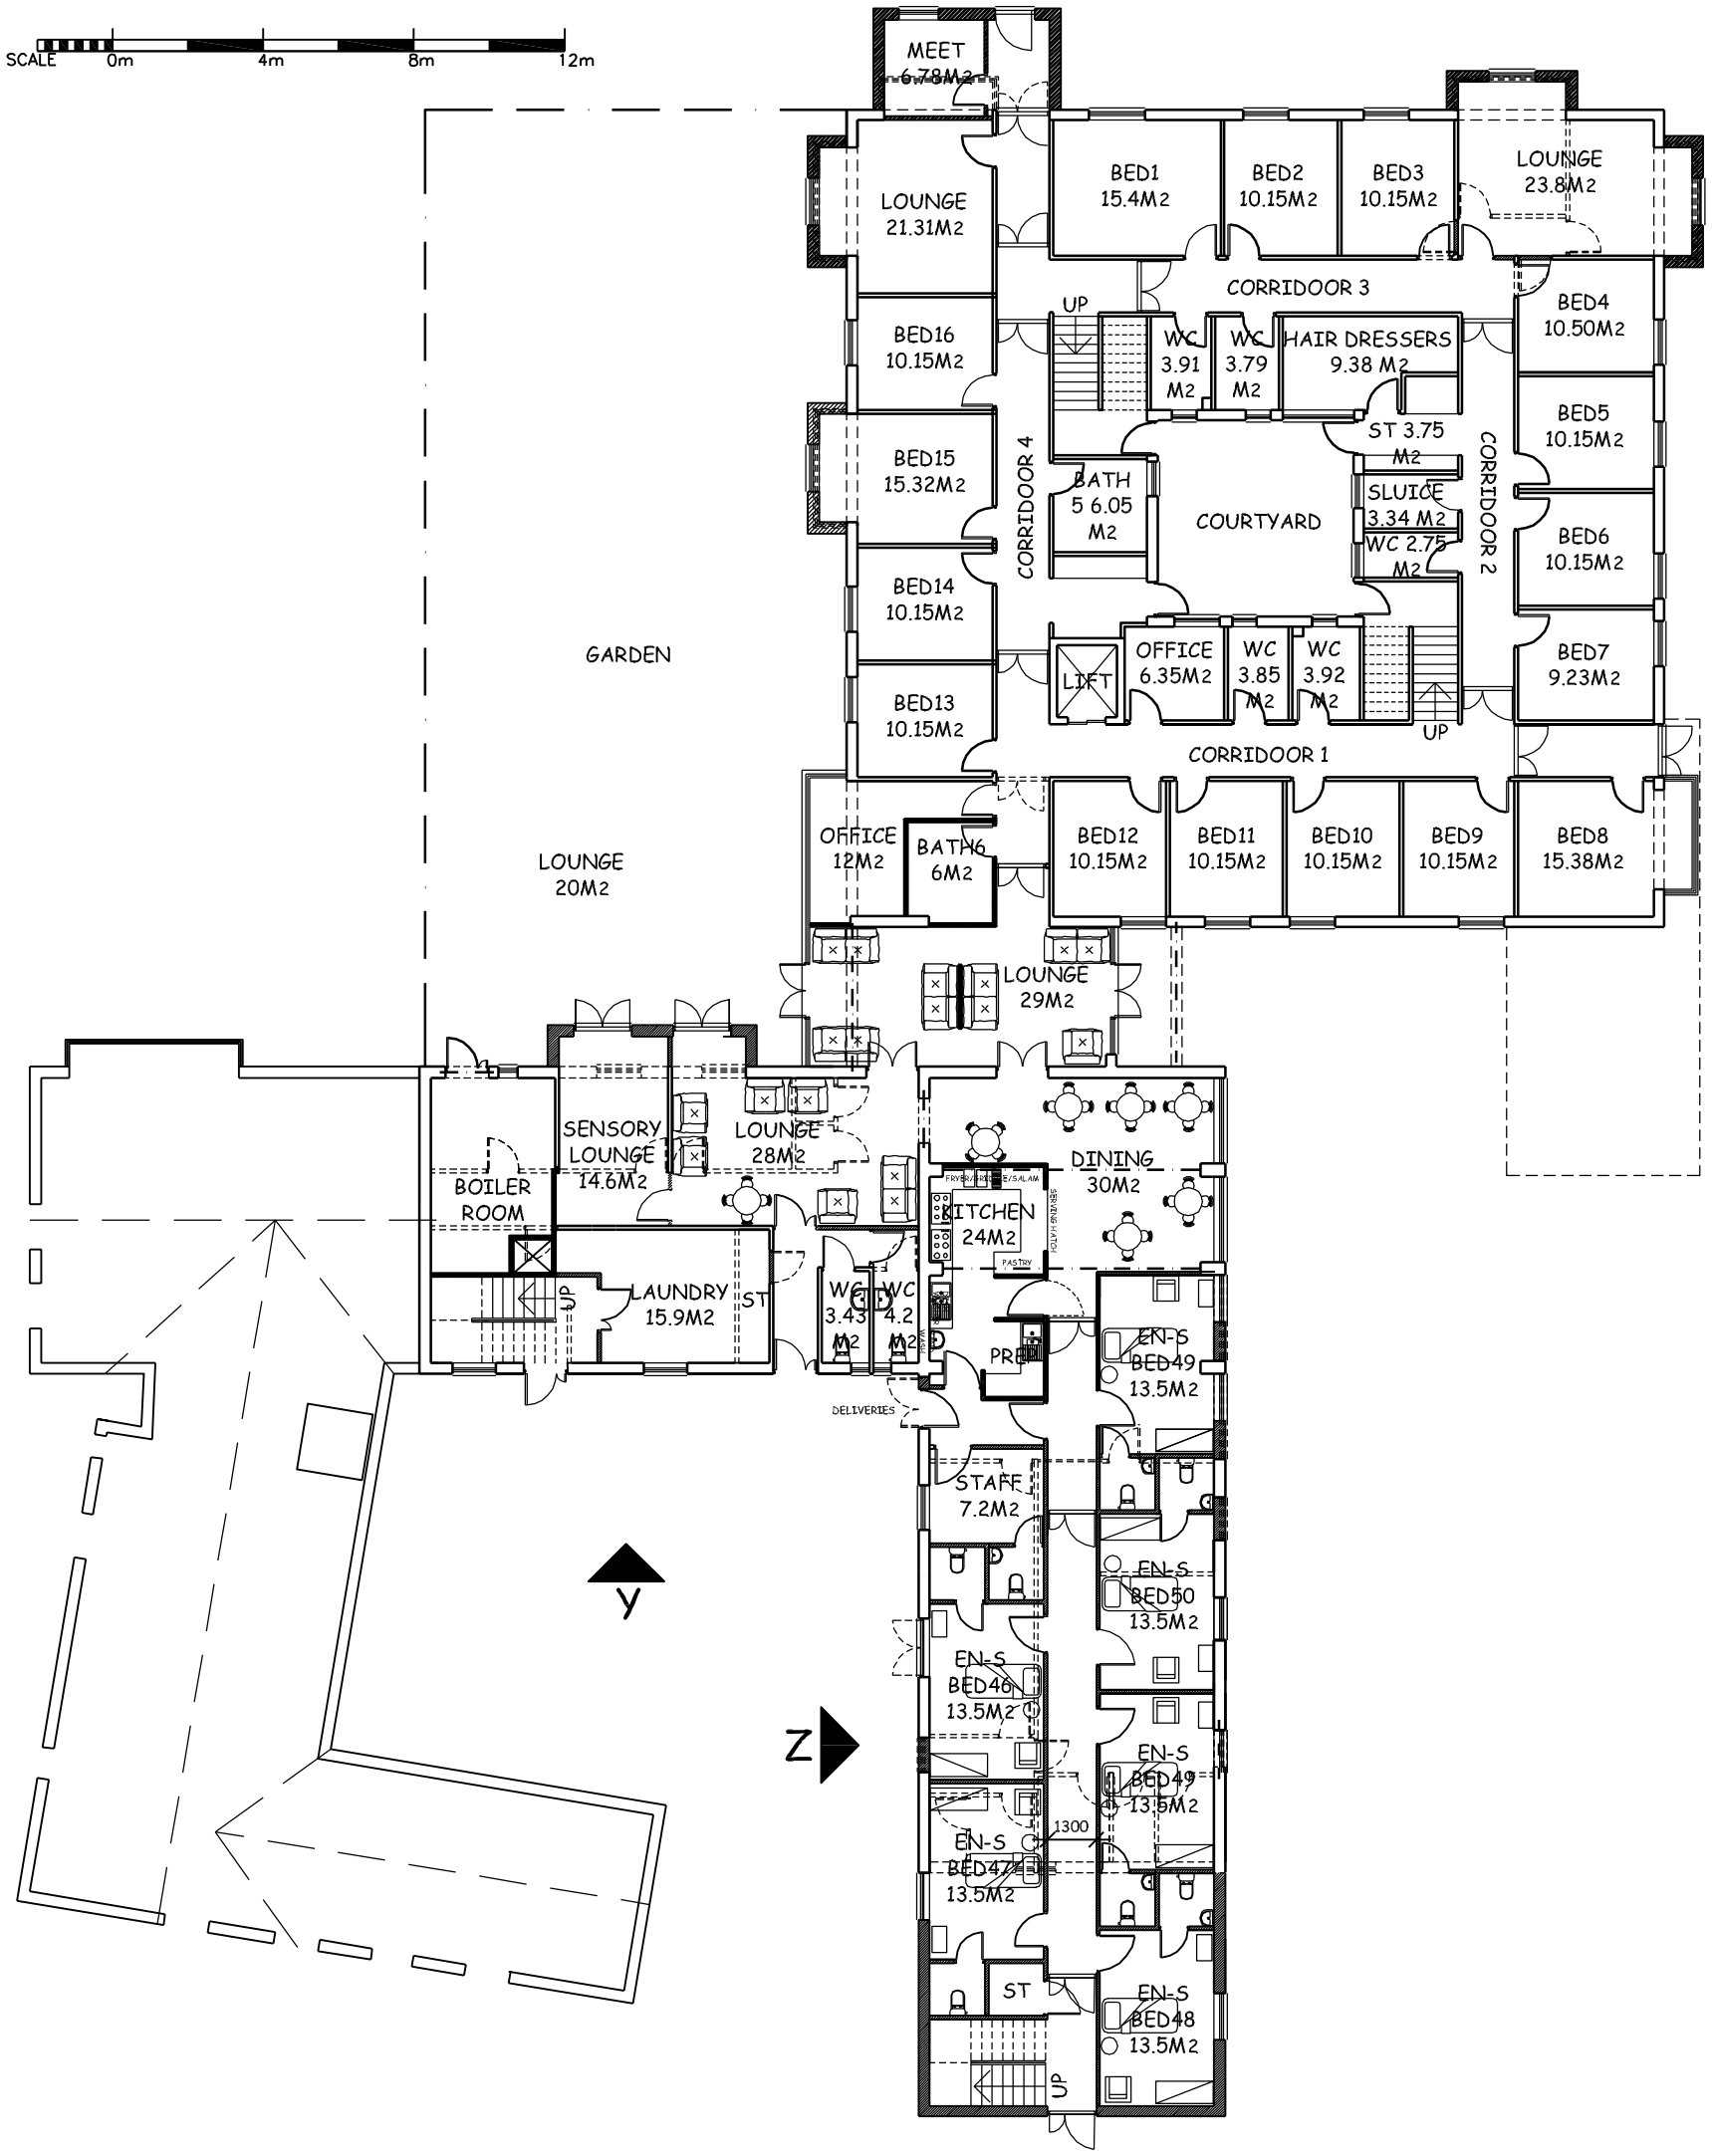



# GROUND PLAN 1:200


Andromeda
ARCHITECTURE
686 STANNINGTON ROAD
SHEFFIELD S6 6AJ
Tel: (0114) 2854 207


MR. B. KALAR AT, HAWTHORNE HOUSE, SCEPTONE GROVE, SHAFTON, S72
PROPOSED ENTRANCE / CAR PARK, PROPOSED EXSTENSIONS & ALTERATIONS TO HOME

| GROUND FLOOR PLAN AS PROPOSED | SCALE 1:200 | MARCH'09 | 04/0307/SK11.2A |
|---|---|---|---|


© COPYRIGHT EXISTS ON THE DESIGNS AND INFORMATION SHOWN ON THIS DRAWING The contractor must verify all dimensions on site before making shop drawings or commencing work of any kind. No dimensions to be scaled from this drawing.

Create PDF with GO2PDF for free, if you wish to remove this line, click here to buy Virtual PDF Printer