Notes:

PLANNING DRAWINGS, NOT TO BE USED FOR BUILDING REGULATIONS OR CONSTRUCTION PURPOSES

0 5m

Revision:--

Revision List:


Project Name: Hillside Quarry, Thurlstone

Drawing Title: East & West Elevation - Proposed

Drawing Number: 1044/TP/009

Scale: 1:100@A3

Date:Sept 11

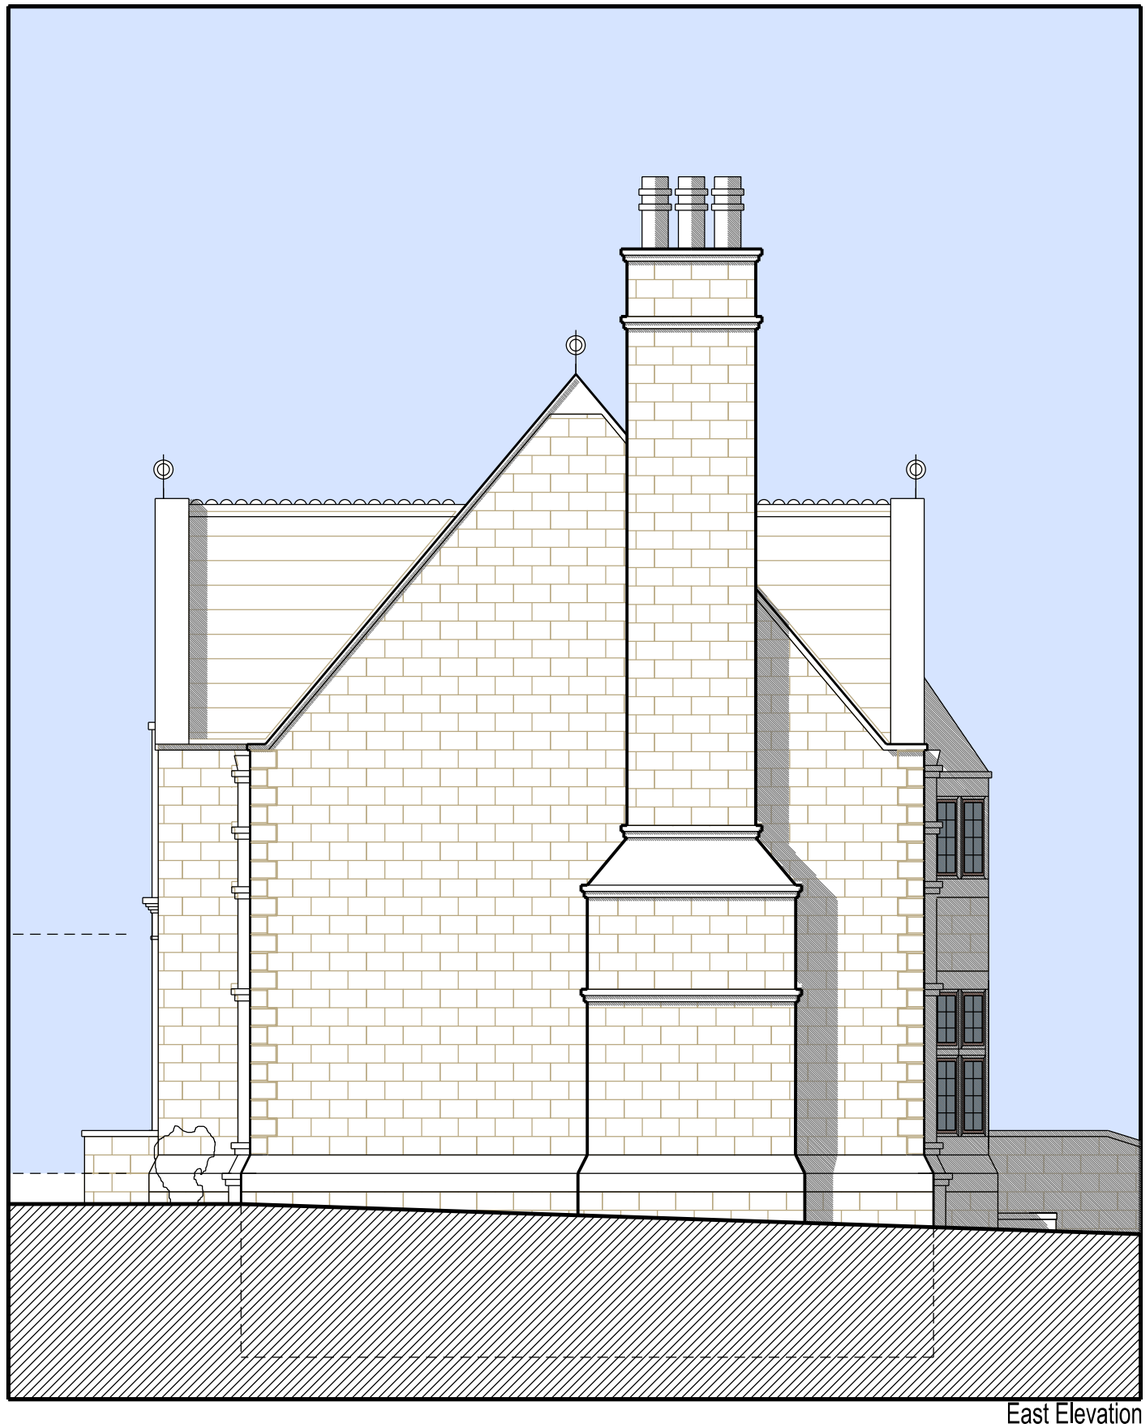

East Elevation



West Elevation

DSA design space architecture t: +44 (0)1226 762697 e:info@designspacearchitects.co.uk www.designspacearchitects.co.uk