Drawing No.	Rev No.
MRG001 -001	

N

W E

S


INDICATIVE ONLY



LOACATION PLAN
SCALE 1:1250 AT A3

SITE AREA 1994m^2

PROPOSED DWELLING AREA 91m^2

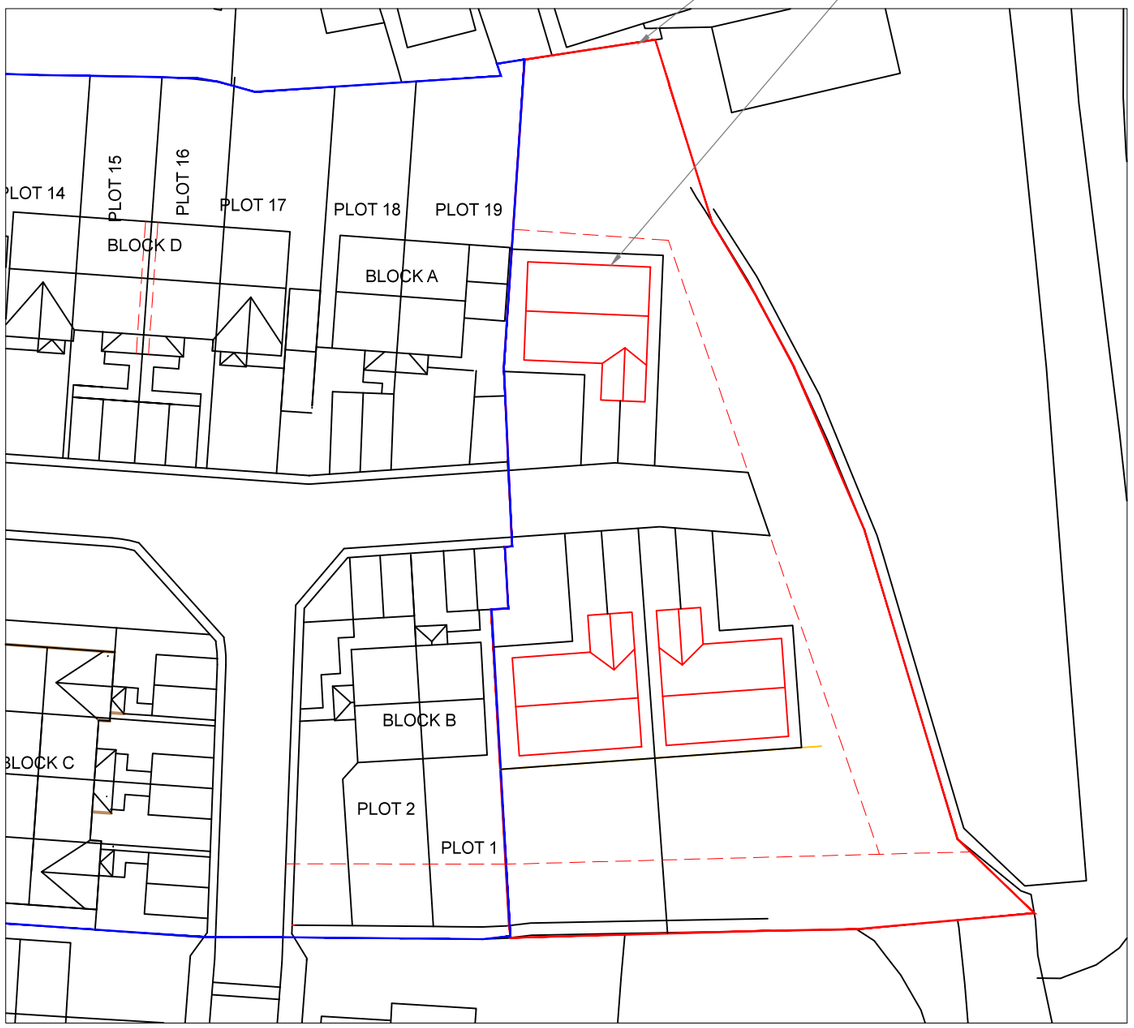

SITE PLAN
SCALE 1:500 AT A3

DO NOT SCALE: Contractor to check all dimensions and report any omissions or errors

NOTES

Rev	Description	By	Chk	App	Date

JRB DESIGNS Ltd
1 Saville Road
Cudworth
Barnsley
S72 8LT
Tel: 01226 383542
Fax: 01226 380078
Mob: 07970 541192
Email: john@jrbdesigns.co.uk

This drawing is copyright. © jrbdesigns Ltd.

Client
GATES HOMES

Drawing Title
SITE PLANS

Address
LAND TO THE REAR OF
26 CROSS LANE
PHASE 2

Project Title:
PROPOSED THREE NEW BUNGALOWS

Purpose of Issue:
PLANNING

Drawing Status
FIRST ISSUE

Scale at A3	Drawn By	Date	
AS SHOWN	JRB	18/10/2021	
Checked By	Date	Approved By	Date
	18/10/2021		18/10/2021
Project No.	Drawing No.		Revision
MRG001	001		-

APPROVAL [X] INFORMATION [ ] TENDER [ ] CONTRACT [ ] CONSTRUCTION [ ]