


1:250 EXISTING SITE LAYOUT AND ROOF PLAN

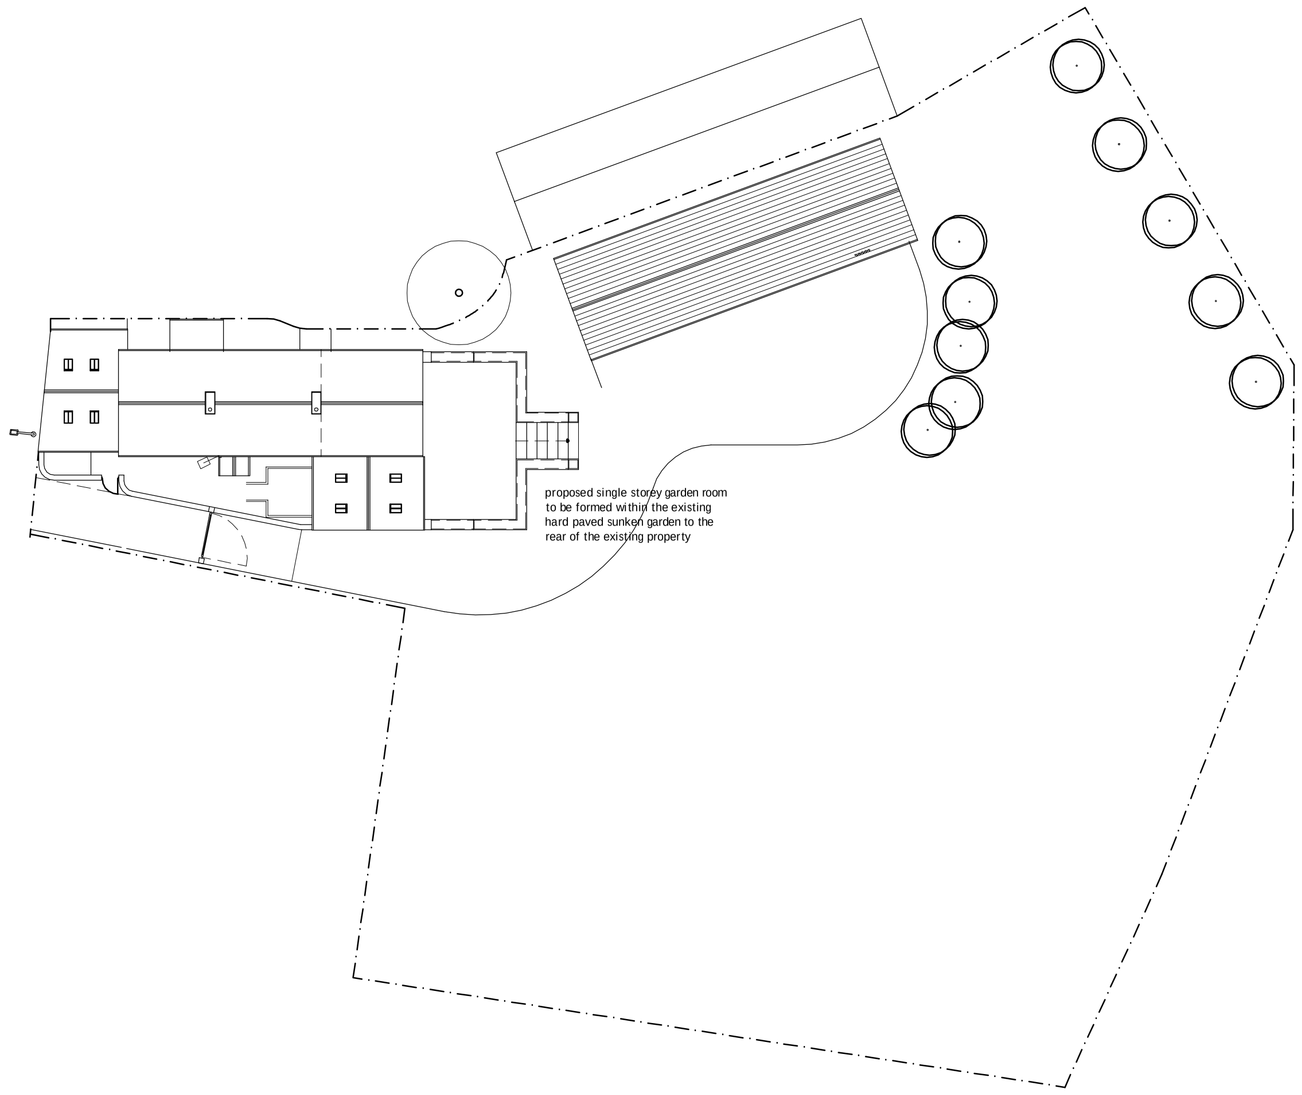


1:250 PROPOSED SITE LAYOUT AND ROOF PLAN

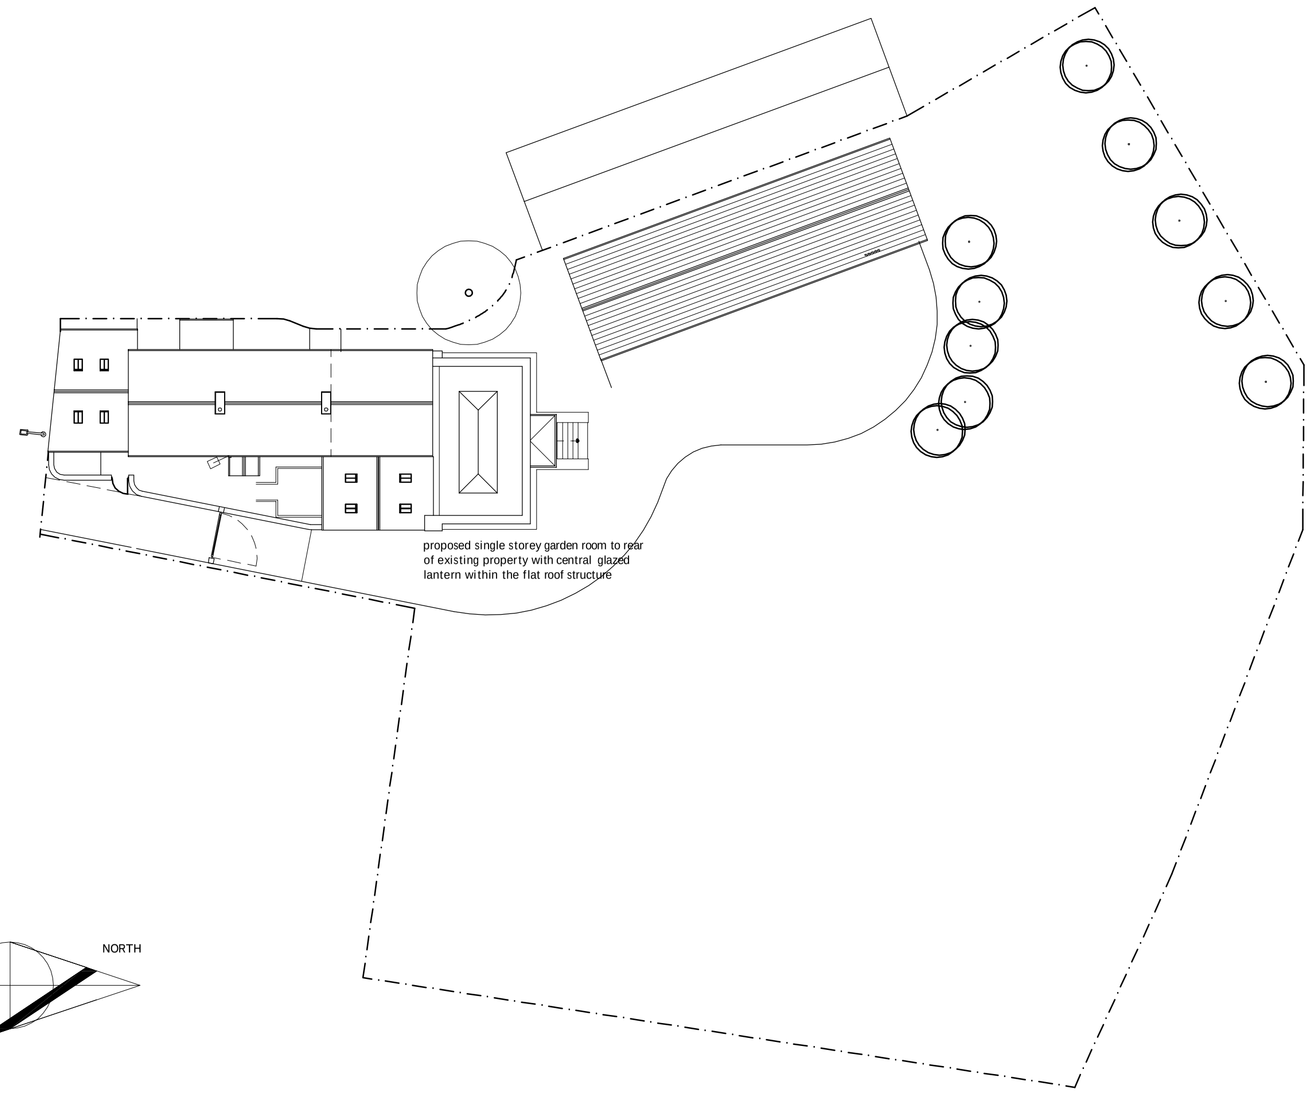

NORTH

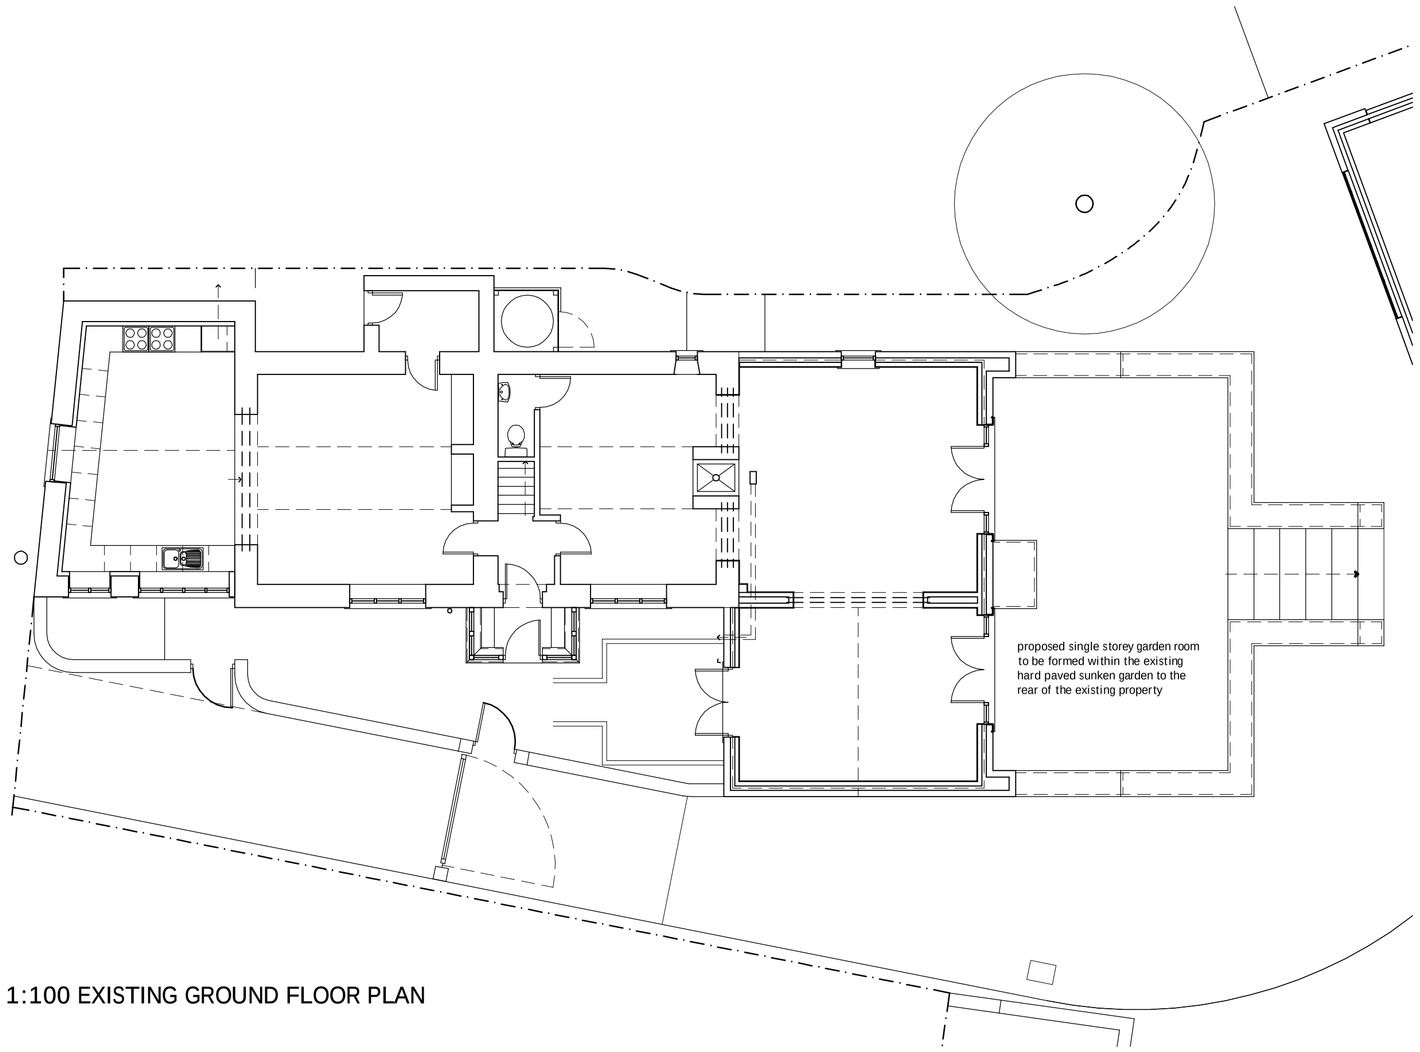

1:100 EXISTING GROUND FLOOR PLAN

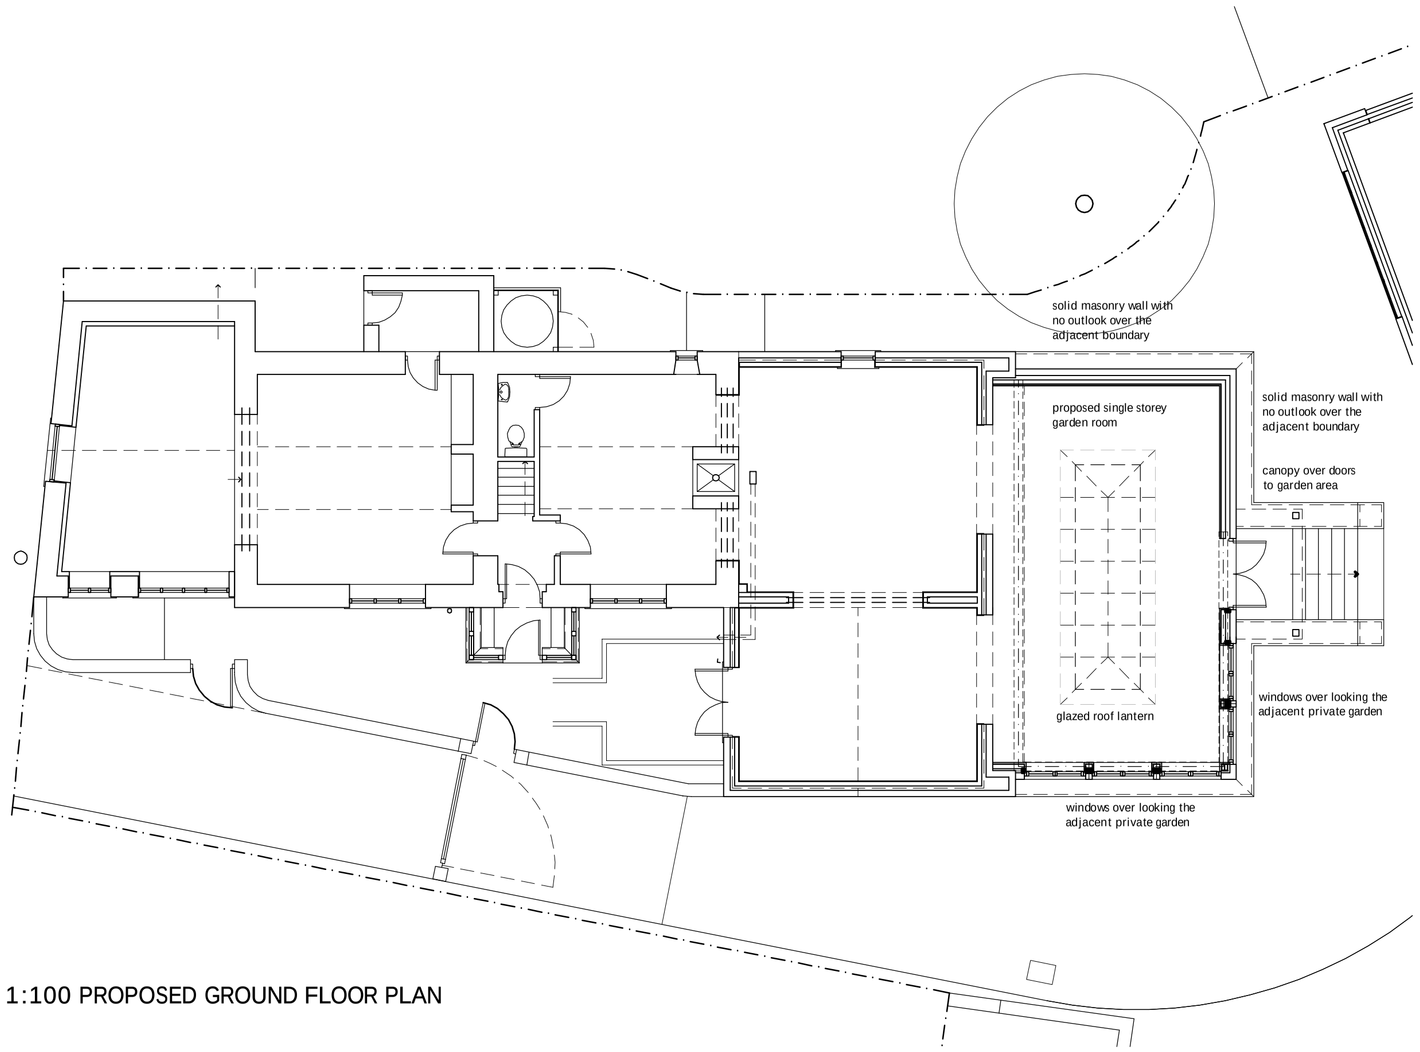

1:100 PROPOSED GROUND FLOOR PLAN

JOURNEYMAN DESIGN

PROJECT	22 ASH LEA, INGBIRCHWORTH. PROPOSED GARDEN ROOM EXTENSION
CLIENT	MR & MRS PINK
TITLE	EXISTING & PROPOSED SITE LAYOUTS, ROOF AND GROUND FLOOR PLANS

STATUS	DATE	SCALE	REV
PLANNING	14.06.2012	1:250 / 1:100 @ A1	-

DRAWING NO.	22 AL GR PL-02

THIS DRAWING IS FOR PLANNING PURPOSES ONLY AND NO OTHER USE.

ALL DIMENSIONS SHOWN ARE PROVISIONAL AND ARE SUBJECT TO ON SITE CONFIRMATION AT THE START OF THE CONSTRUCTION STAGE - ANY DISCREPANCIES ARE TO BE REPORTED TO THE EMPLOYER IMMEDIATELY.

UNITY CENTRE . 85 BOLE HILL ROAD
SHEFFIELD . S6 5DD
T: 0114 2854433
M: 07983 518082

JOURNEYMANDESIGN.CO.UK