
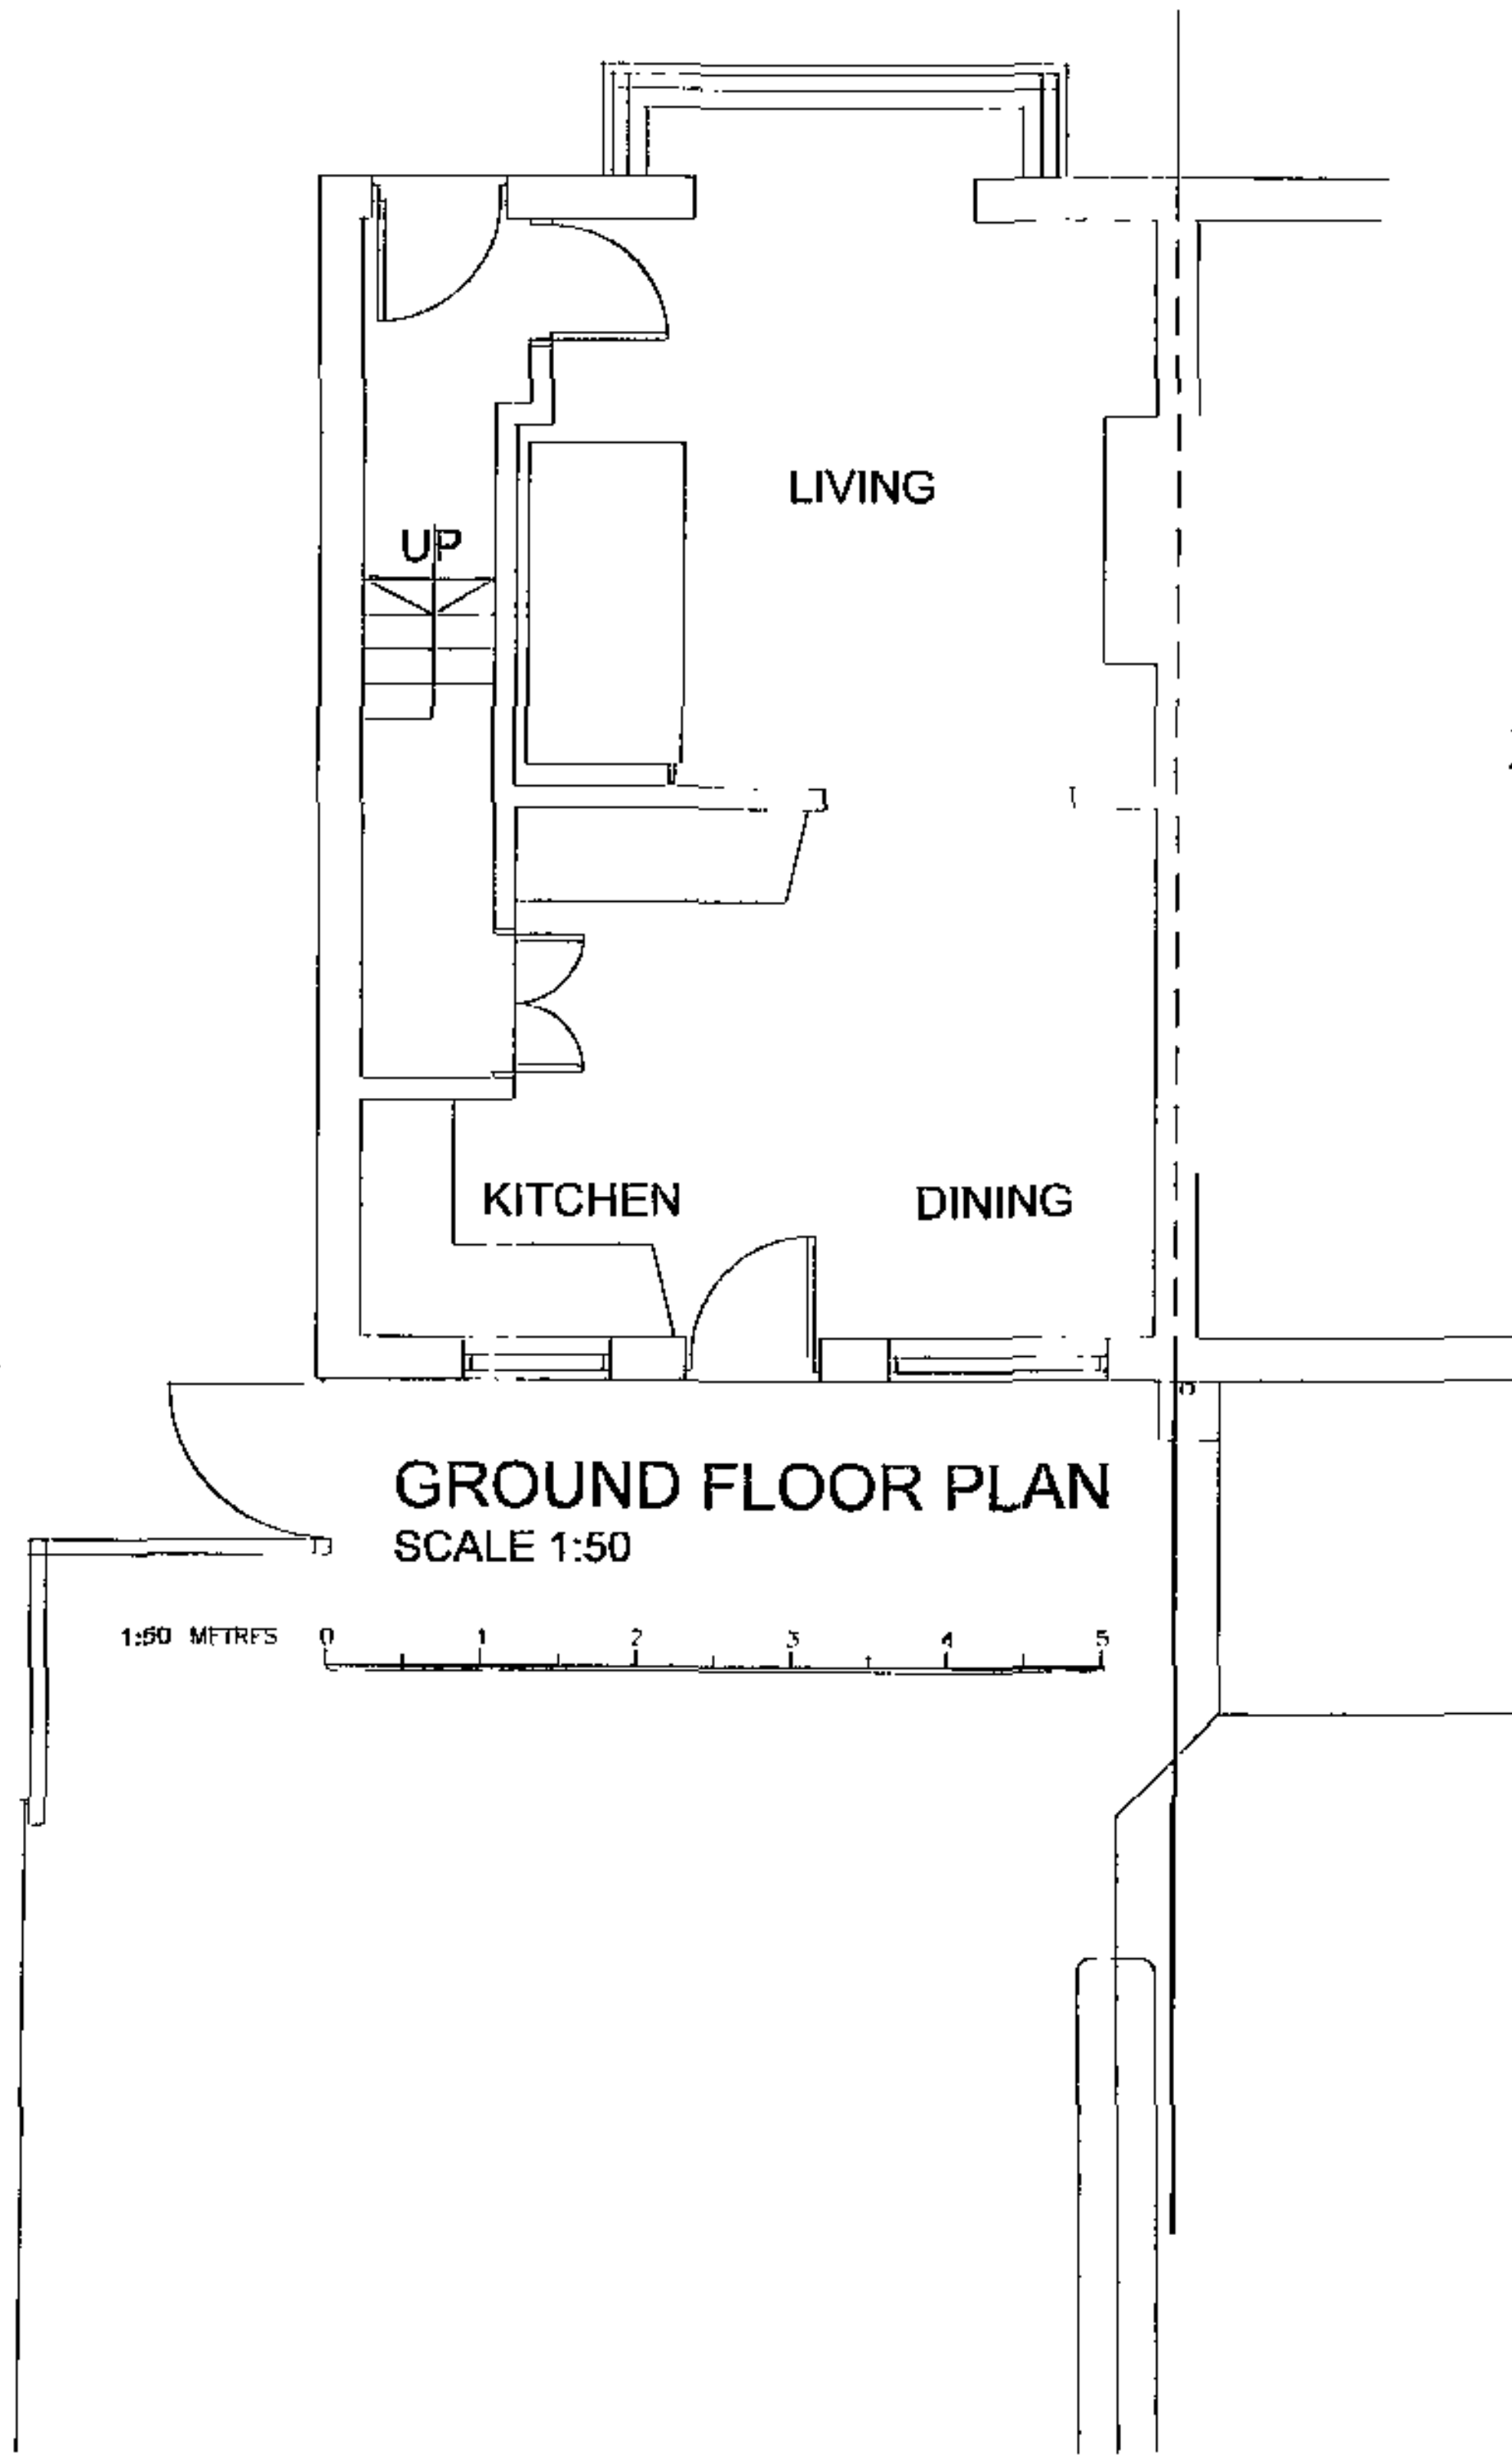



GROUND FLOOR PLAN
SCALE 1:50

1:50 METRES 0 1 2 3 4 5

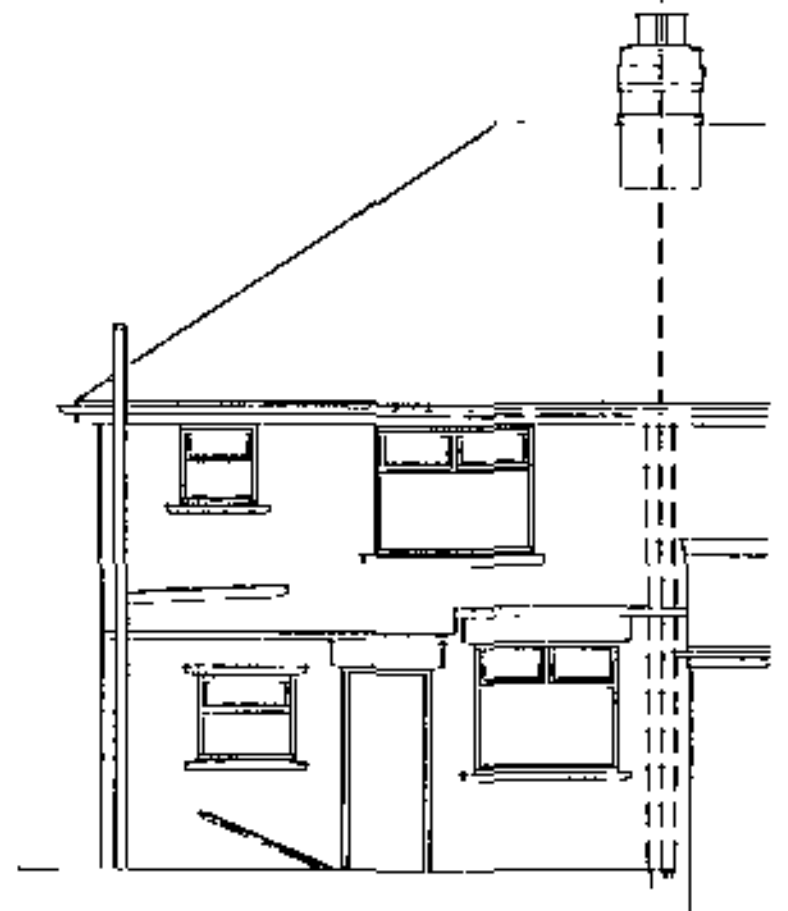


REAR ELEVATION - NORTH WEST
SCALE 1:100


1:100 METRES 0 1 2 3 4 5

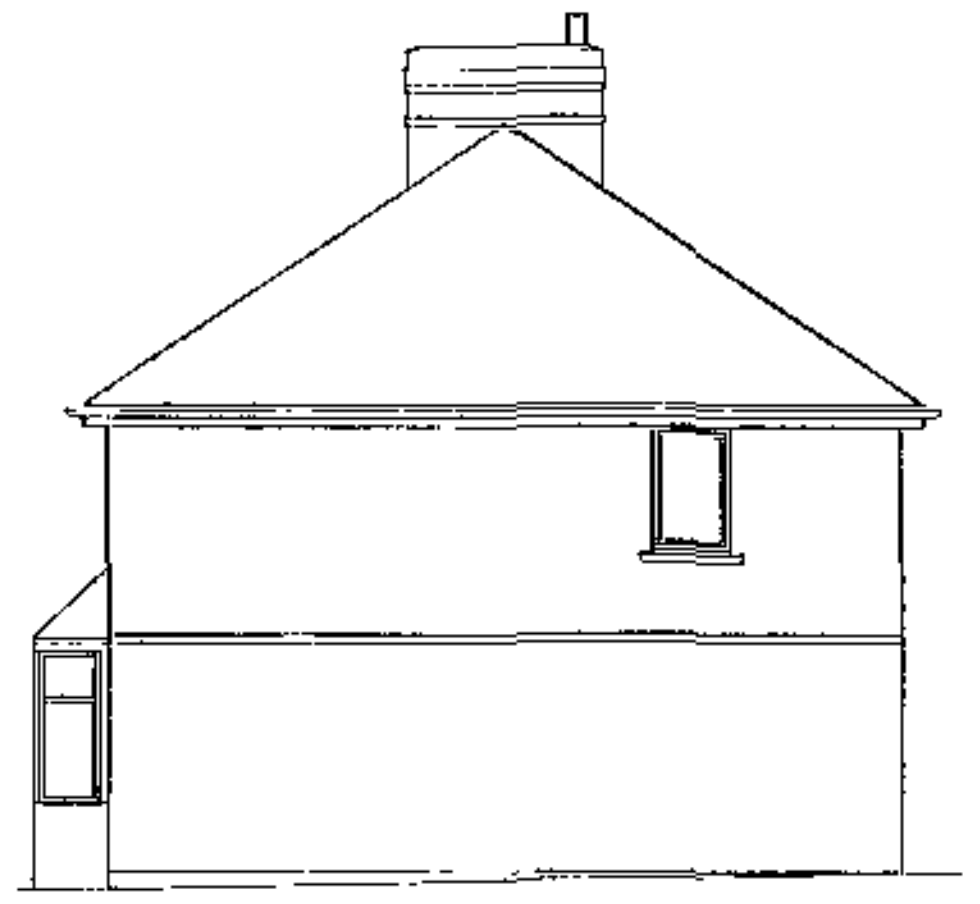

SIDE ELEVATION - NORTH EAST
SCALE 1:100

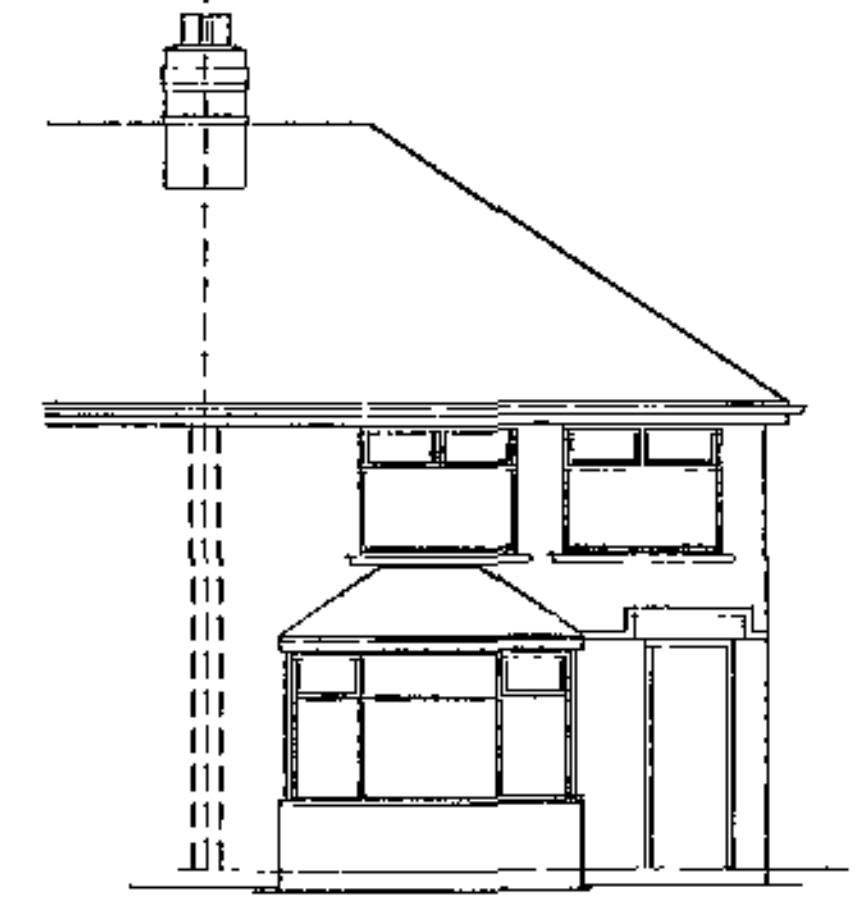

FRONT ELEVATION - SOUTH EAST
SCALE 1:100

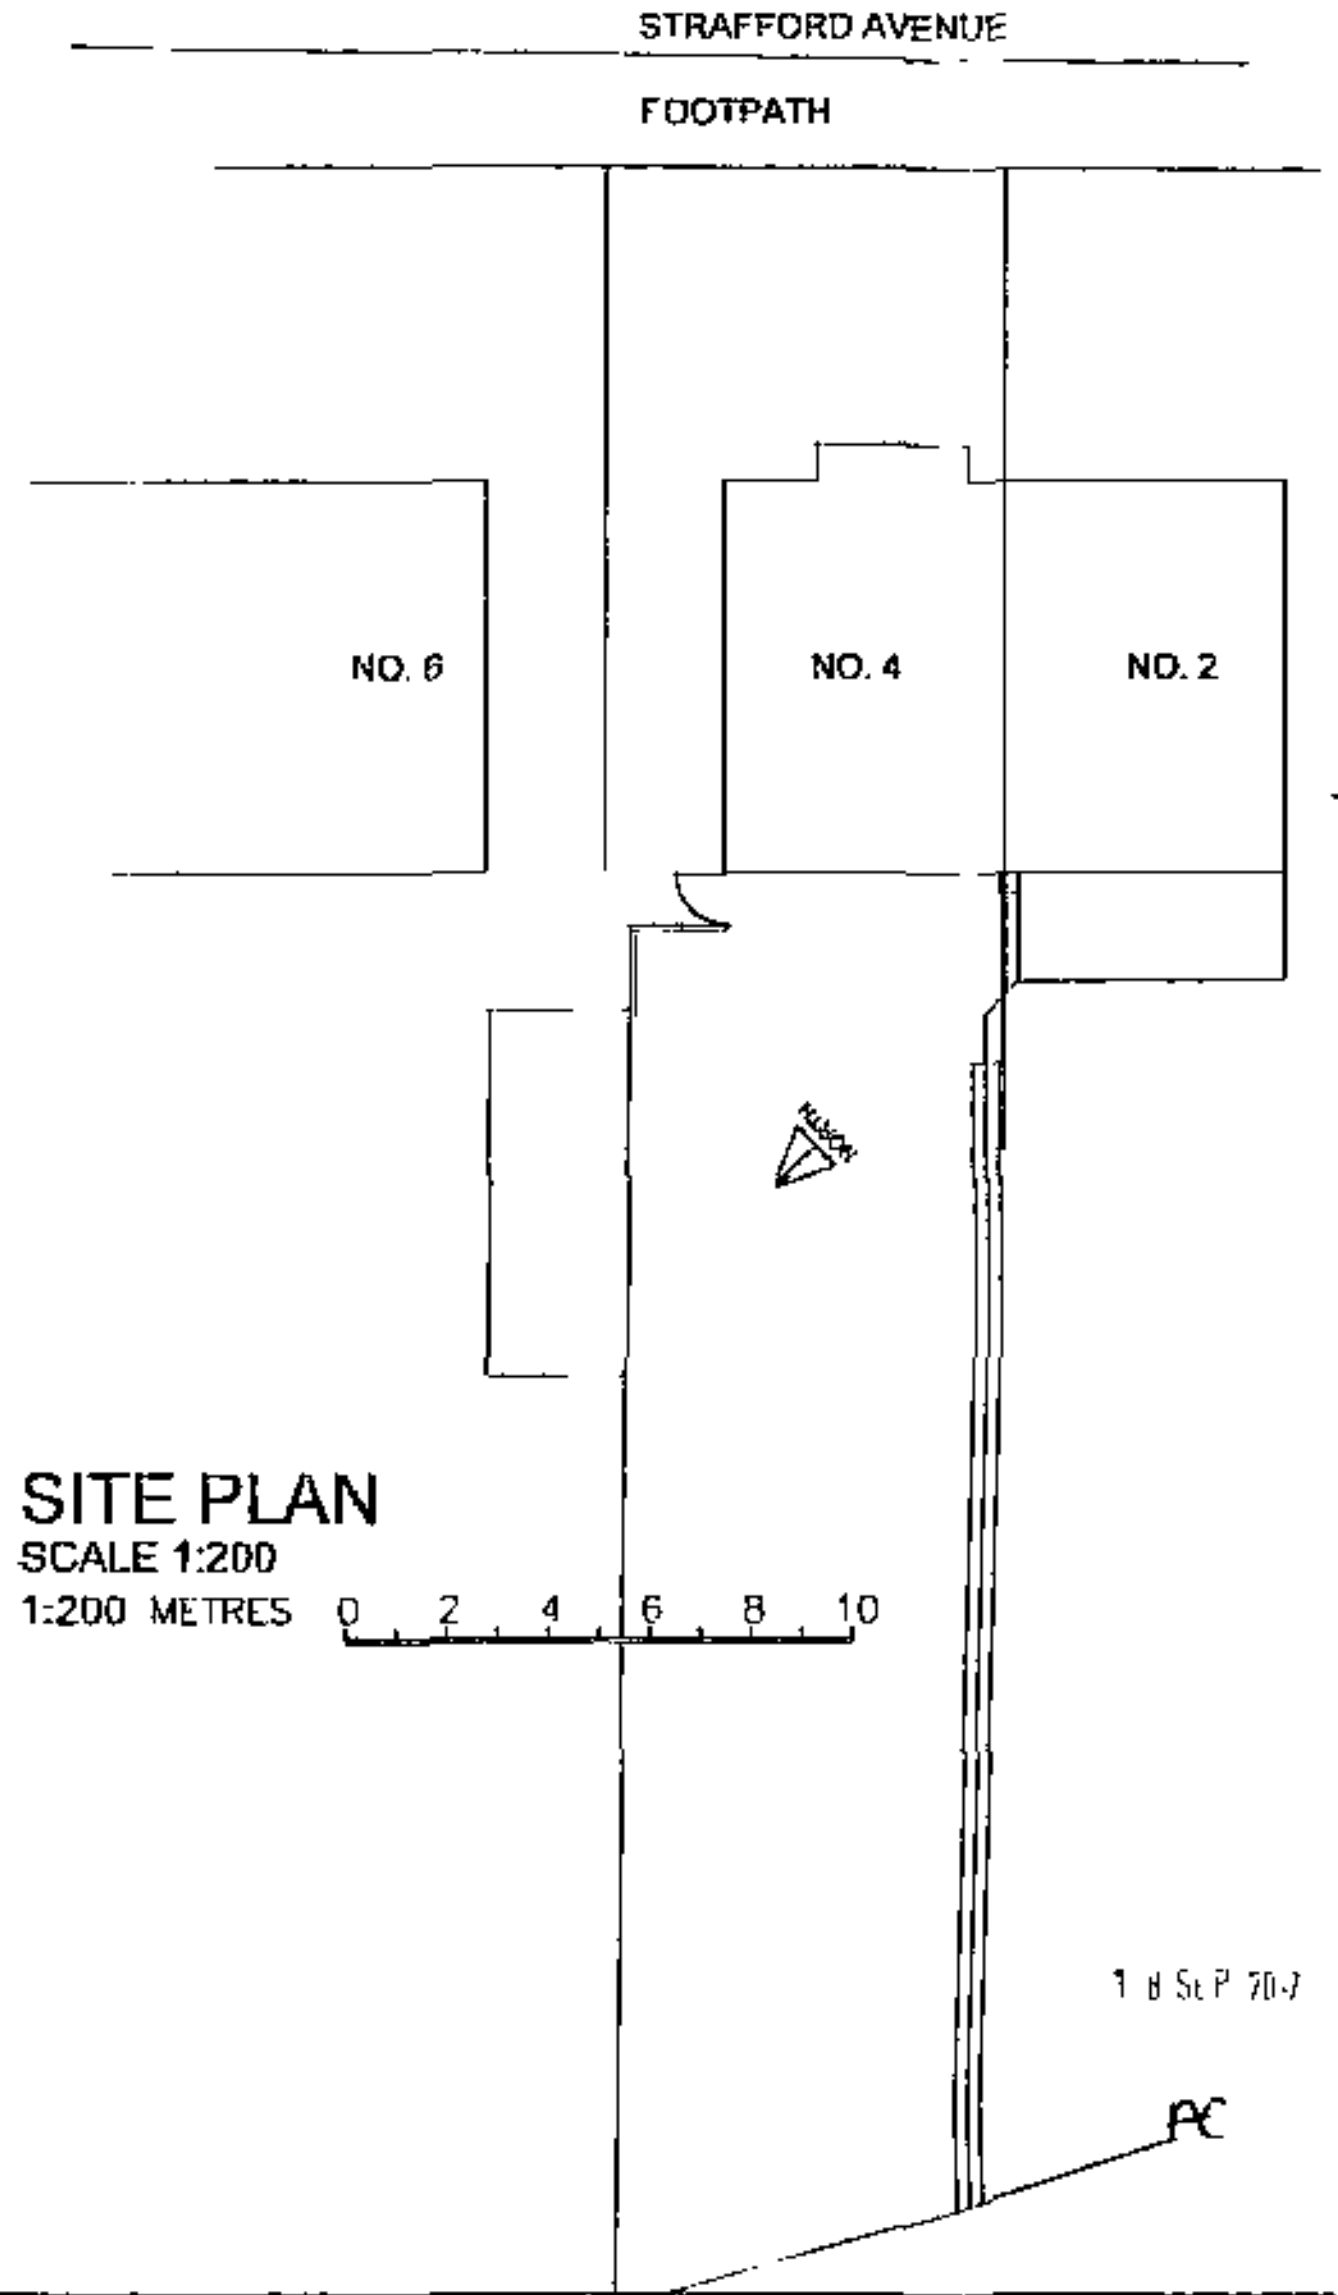

SITE PLAN
SCALE 1:200

1:200 METRES 0 2 4 6 8 10

1 8 SEP 2012

PC

ARCHITECTS

BARNSLEY LEEDS BRADFORD

1. THIS DRAWING AND THE COPYRIGHTS AND DESIGNS THEREIN ARE THE PROPERTY OF NUTTALL YARWOOD & PARTNERS LIMITED REGISTERED IN ENGLAND AND WALES No. [illegible] AND MAY BE USED OR REPRODUCED ONLY UNDER CONTRACT.

2. CONTRACTORS AND SUB-CONTRACTORS MUST CHECK AND AGREE ALL DIMENSIONS BEFORE PREPARING SHOP DRAWINGS OR COMMENCING WORK ON SITE.

3. CONTRACTORS ARE RESPONSIBLE FOR INFORMING THE ARCHITECT OF ANY DISCREPANCY DISCOVERED ON THIS DRAWING OR BETWEEN THIS DRAWING AND ANY OTHER RELATED DOCUMENT ISSUED UNDER THE STANDARD FORM OF CONTRACT IN RESPECT OF THE WORK.

4. WRITTEN DIMENSIONS ONLY ARE TO BE TAKEN FROM THIS DRAWING. IF IN ANY DOUBT ASK FOR CLARIFICATION.

Notes.


Revisions.

Date	Suffix	Description	Date	Suffix	Description

NUTTALL YARWOOD & PARTNERS LIMITED
CHARTERED ARCHITECTS

The Grove, High Street, [illegible], Barnsley, S75 [illegible] Tel: 01226 [illegible] Fax: 01226 [illegible] e-mail: [illegible]
120 Main Street, [illegible], LS29 [illegible] Tel: 01943 [illegible] Fax: 01943 [illegible] e-mail: [illegible]

Project. 4 STRAFFORD AVENUE WARD GREEN, BARNSLEY	Client.		
Drawing Title. FLOOR PLAN, ELEVATIONS & SITE PLAN AS EXISTING	Date. AUGUST 2012	Scale. AS SHOWN @ A2	
	Ref. 43/20	Dwg. No. 01	Rev.

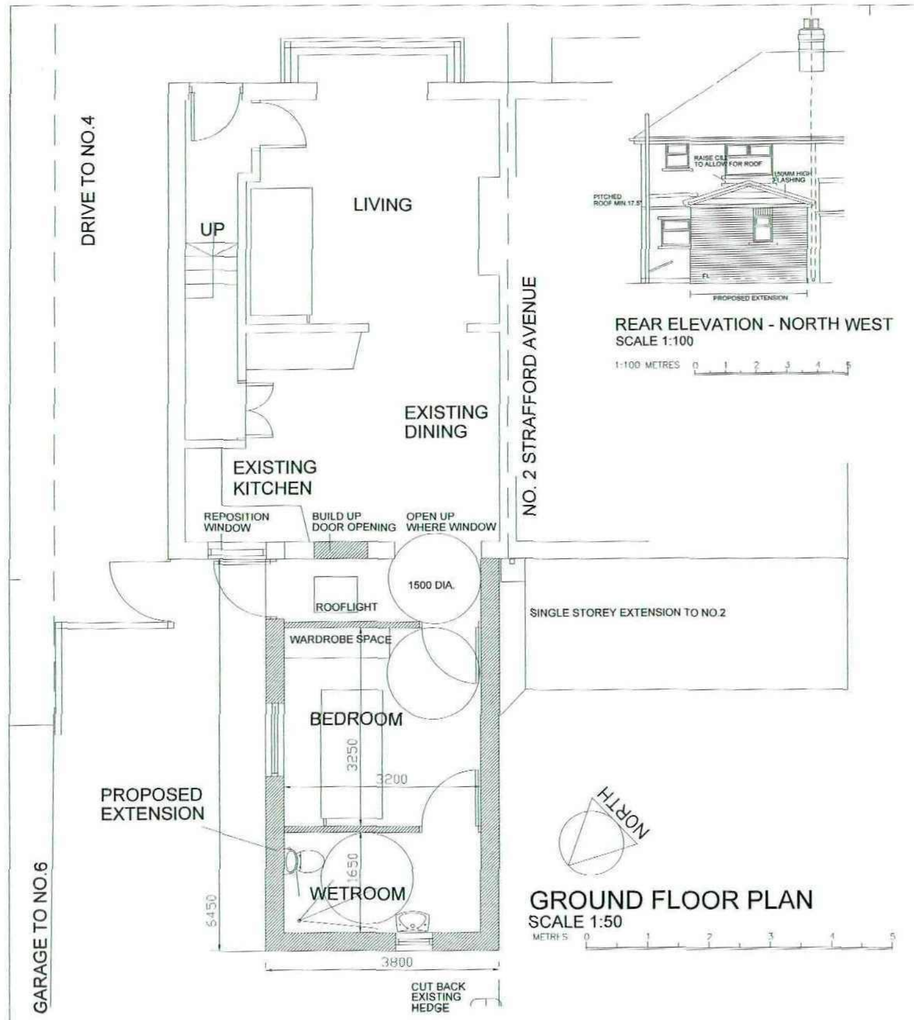


GROUND FLOOR PLAN
SCALE 1:50
METRES 0 1 2 3 4 5


REAR ELEVATION - NORTH WEST
SCALE 1:100
1:100 METRES 0 1 2 3 4 5



SIDE ELEVATION - NORTH EAST

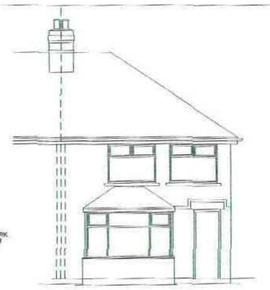

FRONT ELEVATION - SOUTH EAST
STRAFFORD AVENUE

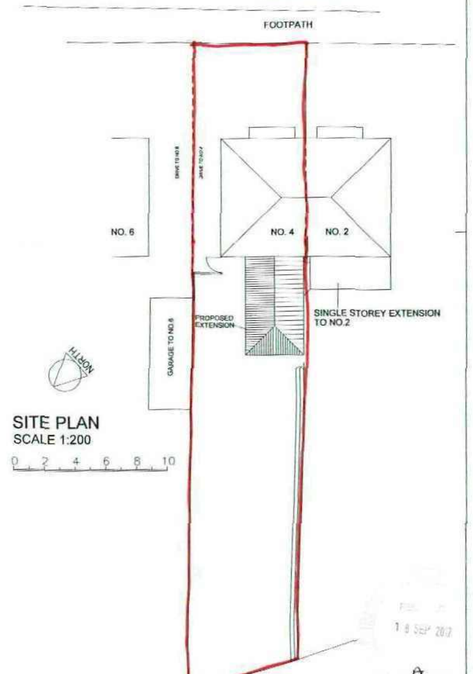

SITE PLAN
SCALE 1:200
0 2 4 6 8 10

1 8 SEP 2012

ARCHITECTS
BARNSLEY LEEDS BRADFORD

1. THIS DRAWING AND THE COPYRIGHTS AND PATENTS THEREIN ARE THE PROPERTY OF NUTTALL YARWOOD & PARTNERS LIMITED REGISTERED IN ENGLAND AND WALES No. 4531728 AND MAY BE USED OR REPRODUCED ONLY UNDER CONSENT.
2. CONTRACTORS AND SUB-CONTRACTORS MUST CHECK AND AGREE ALL DIMENSIONS BEFORE PREPARING SHOP DRAWINGS OR COMMENCING WORK ON SITE.
3. CONTRACTORS ARE RESPONSIBLE FOR INFORMING THE ARCHITECT OF ANY DISCREPANCY OCCURRING ON THIS DRAWING OR BETWEEN THIS DRAWING AND ANY OTHER RELATED DOCUMENTS ISSUED UNDER THE STANDARD FORM OF CONTRACT IN RESPECT OF THE WORK.
4. WRITTEN DIMENSIONS ONLY ARE TO BE USED FROM THIS DRAWING IF IN ANY DOUBT ASK FOR CLARIFICATION.

Notes.

Revisions.					
Date	Suffix	Description	Date	Suffix	Description

NUTTALL YARWOOD & PARTNERS LIMITED
CHARTERED ARCHITECTS
The Cove, High Street, Dodworth, Barnsley, S75 3RS. Tel: 01226 206771. Fax: 01226 203699. e-mail: info@nyparchitects.com
120 Main Street, Burley-in-Wharfedale, LS29 7JA. Tel: 01943 864441. Fax: 01943 862300. e-mail: ilkleyburley@nyparchitects.com

Project. 4 STRAFFORD AVENUE WARD GREEN, BARNSLEY	Client.
Drawing Title. FLOOR PLAN, ELEVATIONS AND SITE PLAN AS PROPOSED	Date SEPTEMBER 2012
	Scale. AS SHOWN AT A2
Ref. 43-20	Dwg. No. 02
	Rev.