
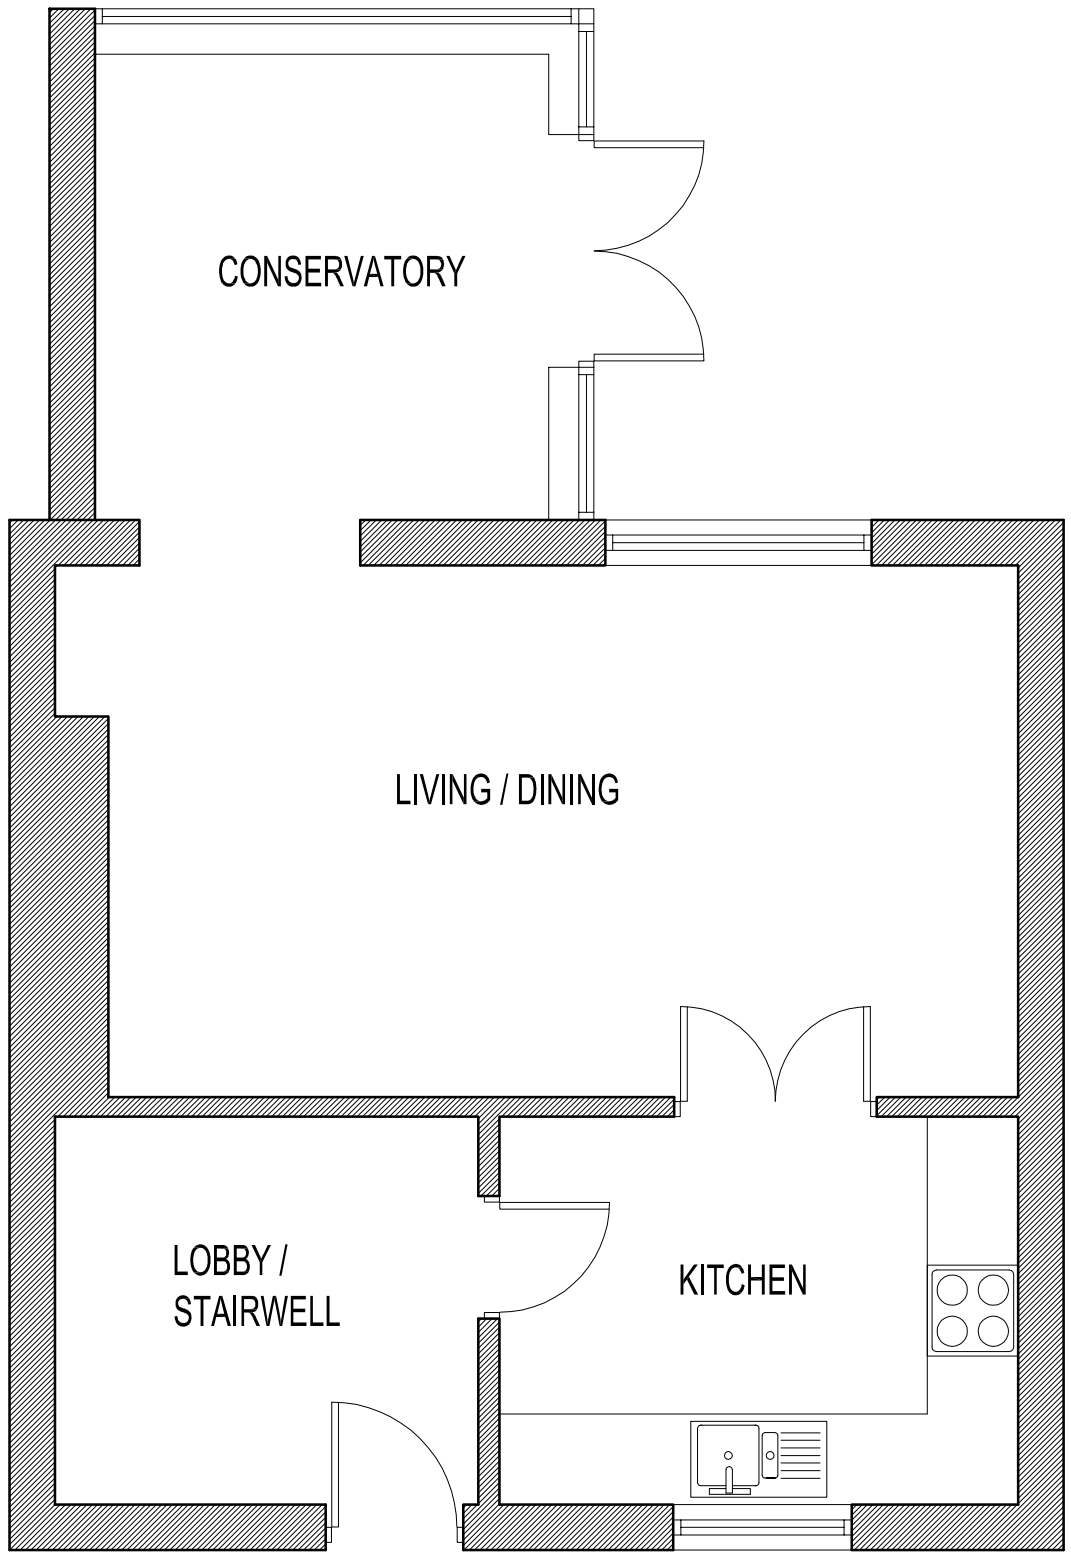



GROUND FLOOR PLAN

SCALE 1:50

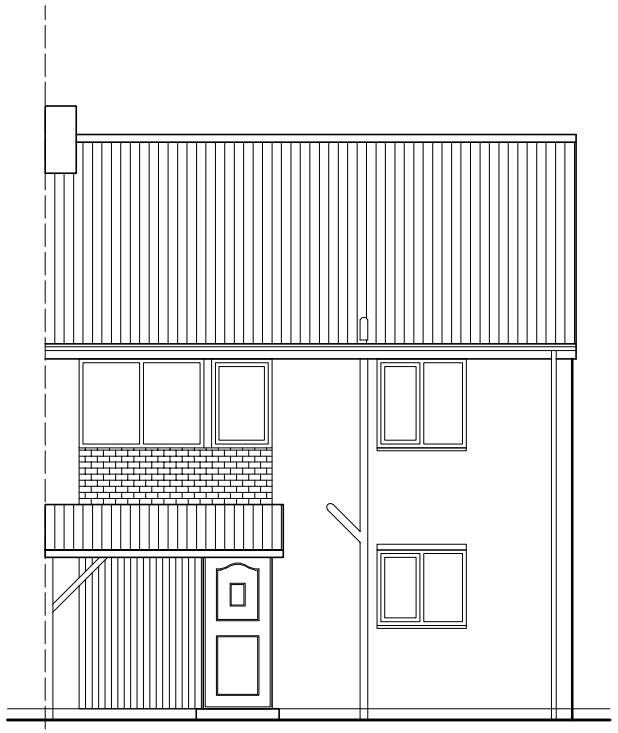

FRONT ELEVATION

SCALE 1:100

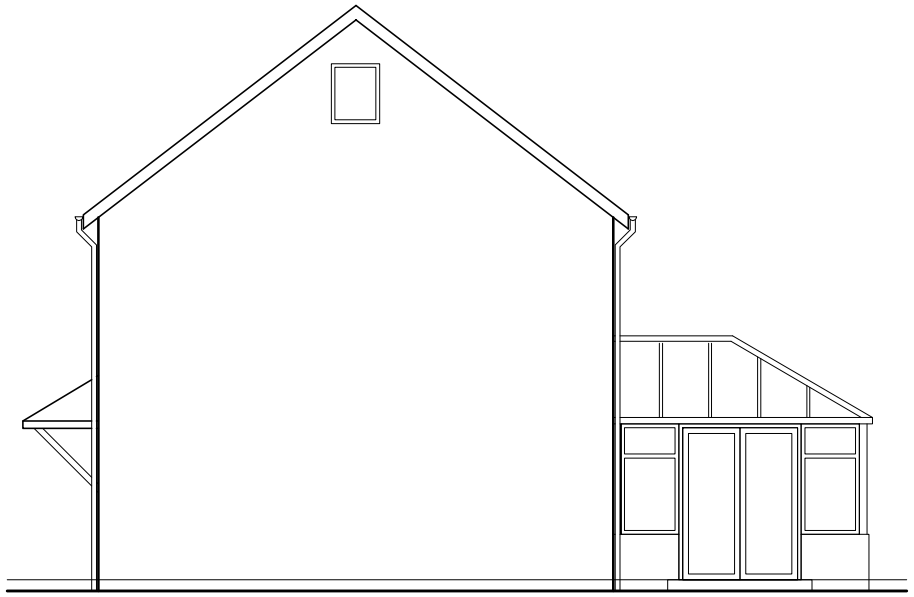

SIDE ELEVATION

SCALE 1:100



REAR ELEVATION

SCALE 1:100

EXISTING

JOB	Mr & Mrs Kaye 83 Saville Road Gilroyd Barnsley S75 3PX
DATE	05-2013
DWG	214-002
SCALE	AS SHOWN @ A3