
COPYRIGHT:
This document is the property of YOURSPACE and copyright is reserved by them. No unauthorised copying, in whole or part or any form of reproduction is permitted.
DESIGNERS RISK ASSESSMENT:
Drawing represents initial design work only prior to appointment of CDM co-ordinator.
PURPOSE:
This drawing is for planning only. Yourspace accept no liability in respect of any other use, This drawing should not be relied on or used in circumstances other than those for which it was prepared and for which Yourspace was commissioned. Yourspace accepts no responsibility for this document to any other party other than the person by whom it was commissioned.
DO NOT SCALE:
All dimensions to be checked on site designer to be notified of any discrepancies prior to commencement.
REVISIONS:
Only the latest revision of this Drawing must be worked on, proceeding issues must be destroyed or clearly cancelled.

Initial	Date:	Description:

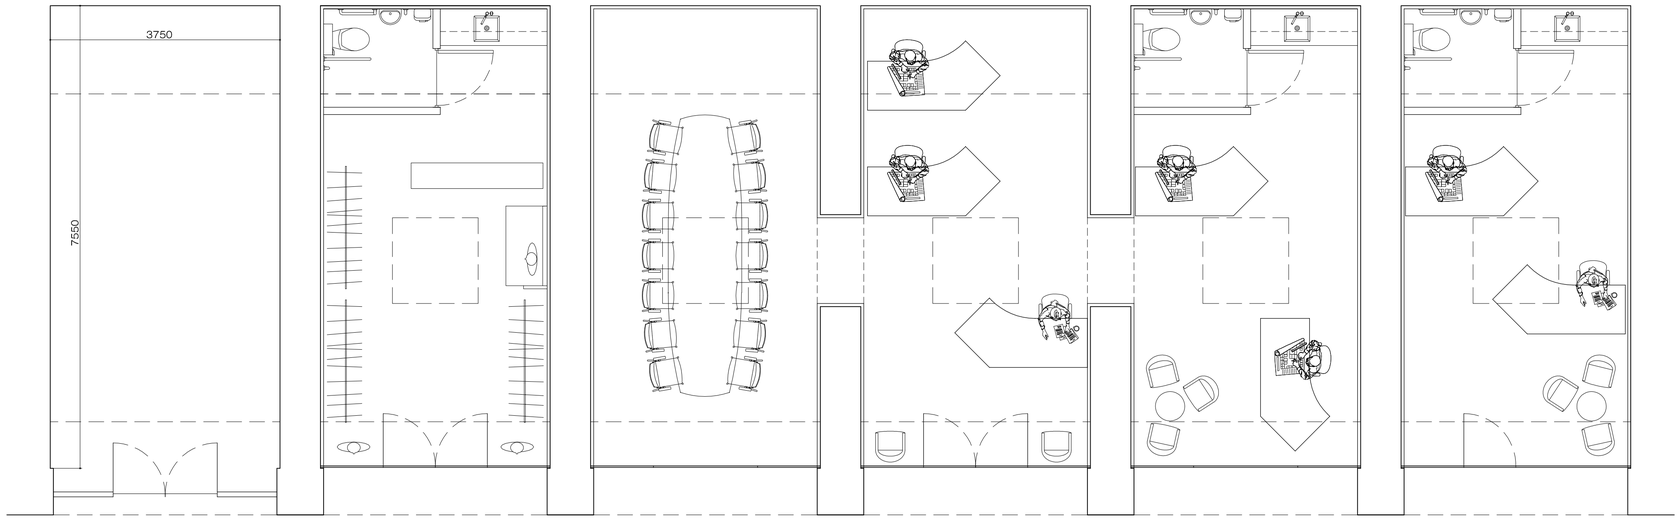

Bin store unit | Typical Shop unit layout | Typical office layout with combined units (alterations to the interior would be subject to planning) | Typical office layout (as single unit)

Office/Shop Areas 27msq

Coal Drop Proposed Floor Plans

yourspace:
interiors architecture landscape
www.yourspacestudio.co.uk steve@yourspacestudio.co.uk
Tl 01455 842 897 Mb 07800 641 227

Client:	RELIANT BUILDING CONTRACTORS
Project:	PENISTONE FORMER COAL DROPS
Drawing:	COAL DROPS LAYOUTS

Date	Scale	Drawn
22/02/2010	1:50	SS
Job number	Drawing number	Revision
RBC02	29	

Original Paper Size: A1