
A.2

PURPOSE OF ISSUE	scheme design

- Figured dimensions to be followed in preference to scale
- All dimensions shall be verified by the Contractor(s) on site prior to work commencing and relevant orders being placed.
- Any discrepencies to be brought to the attention of the Contract Administrator for instructions prior to proceeding.
- this drawing is the copyright of the Architect

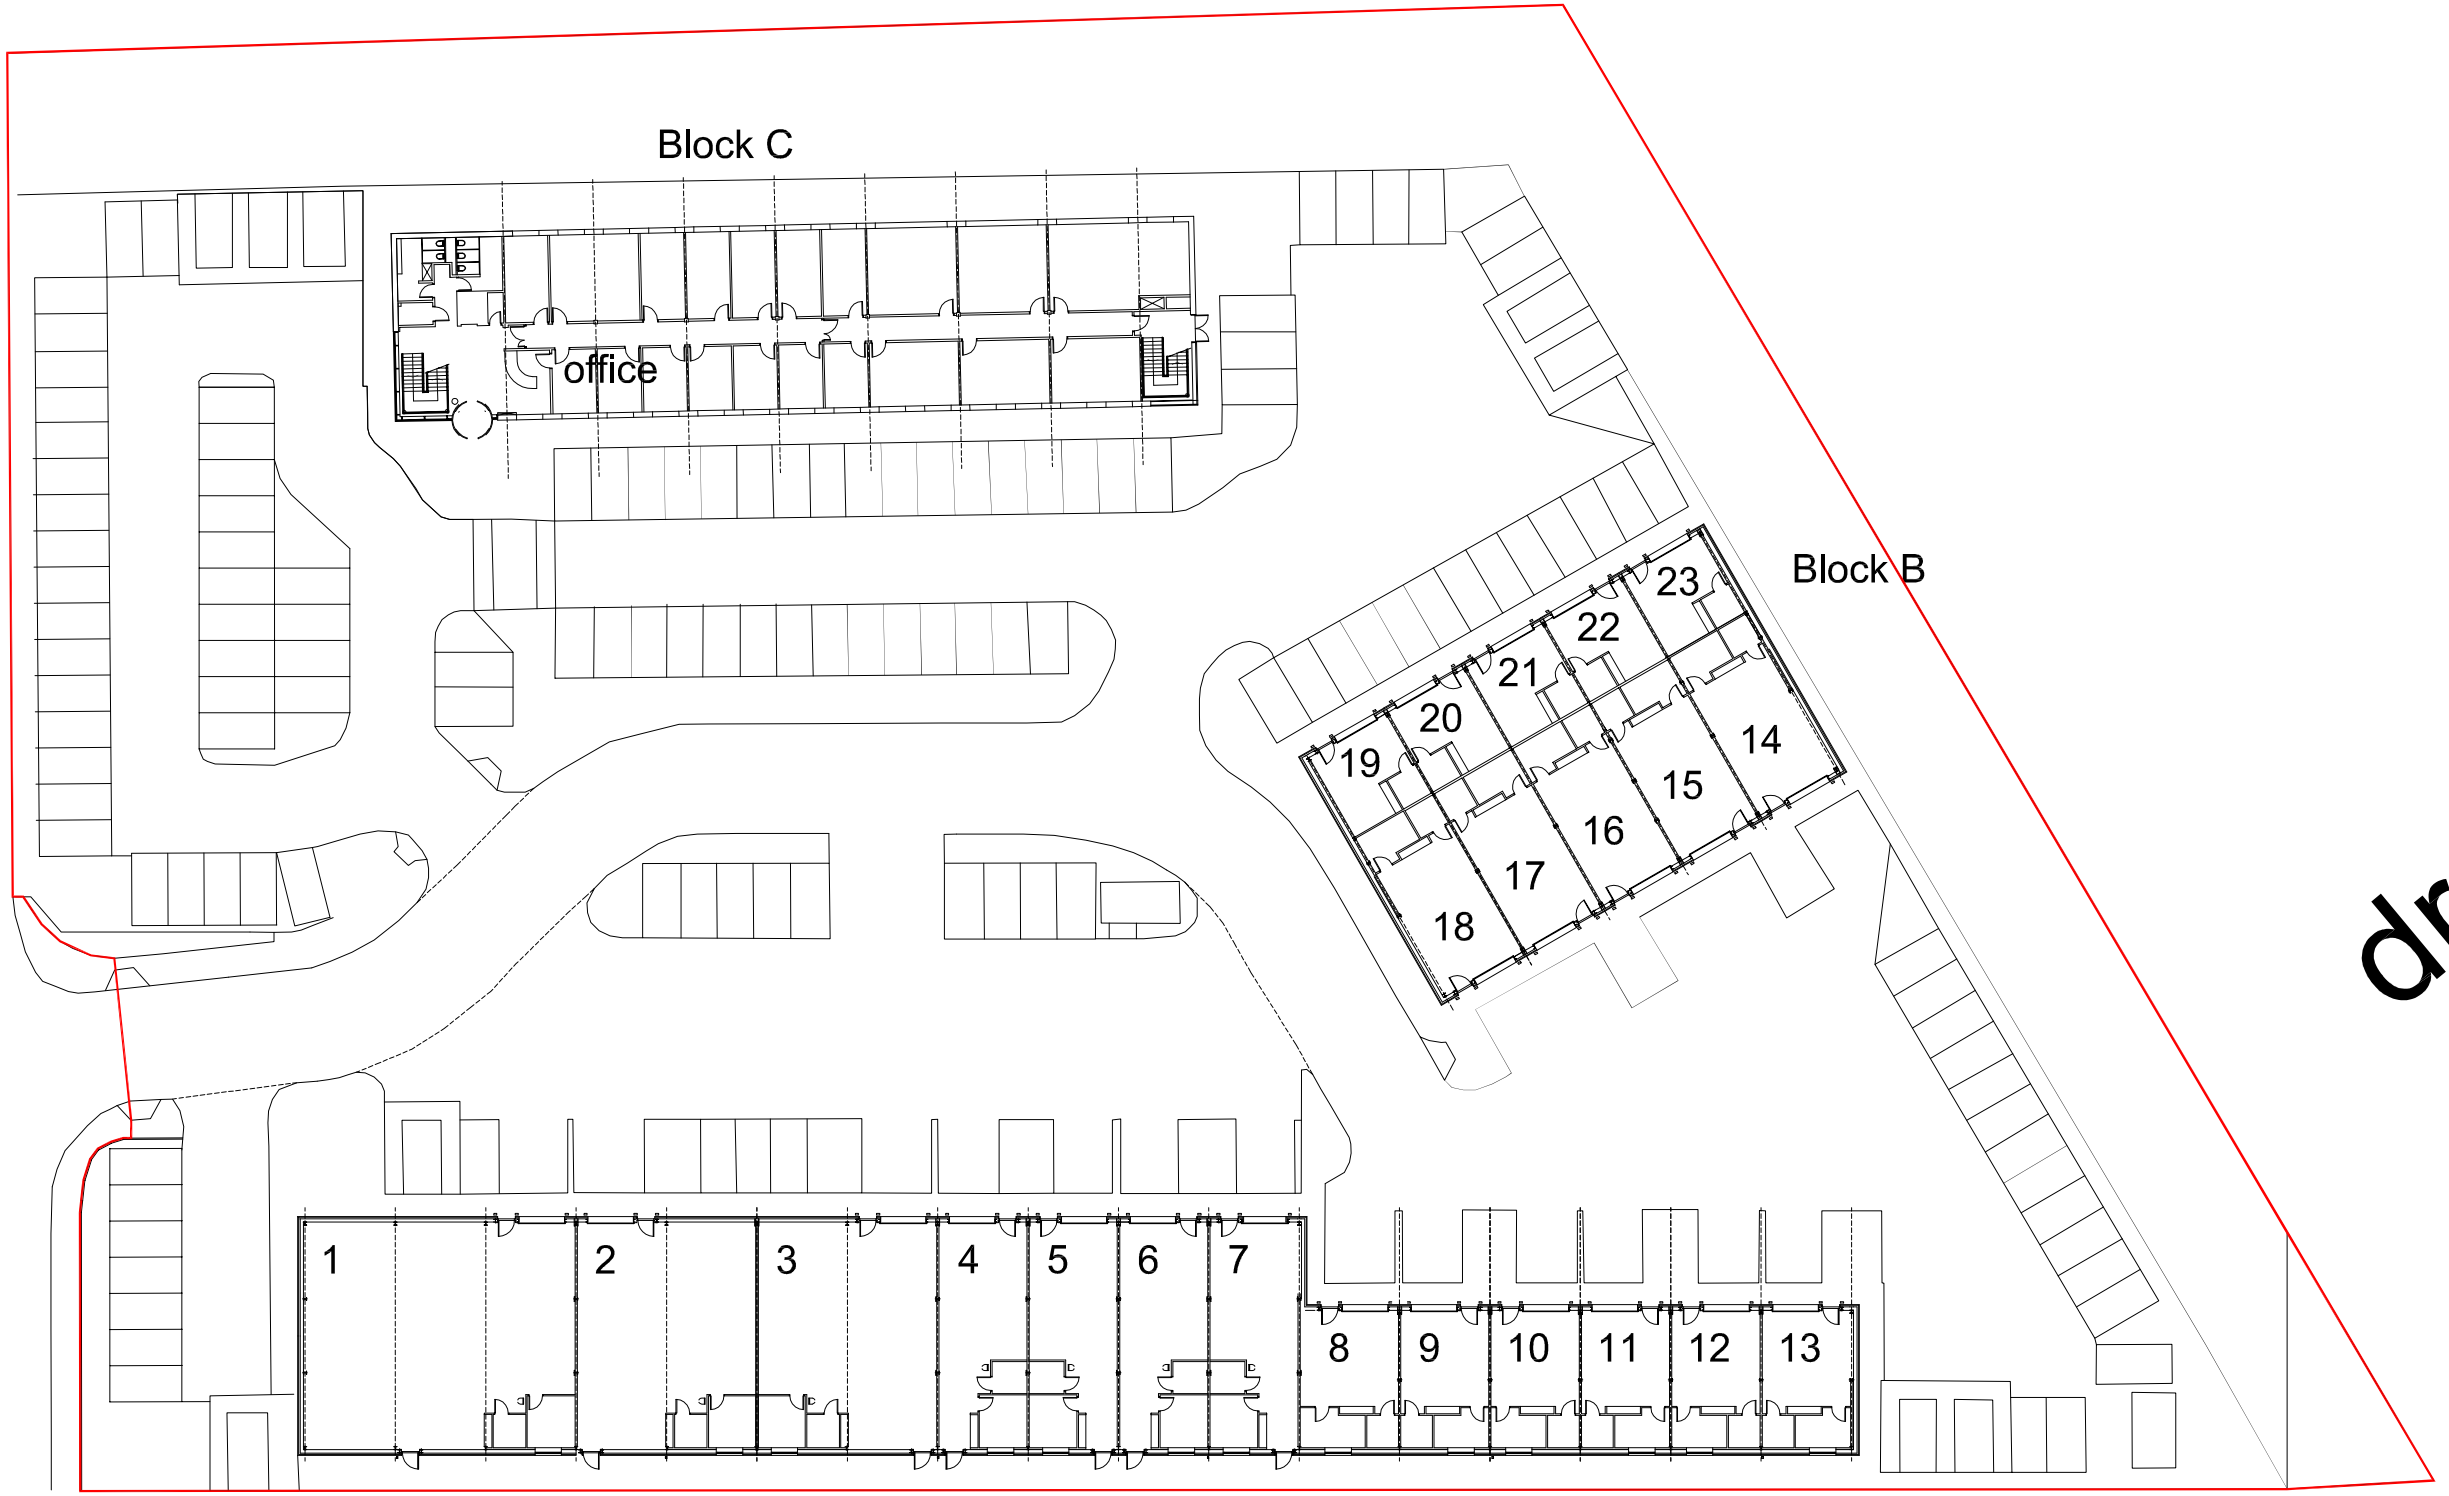

draft

REV:	DATE:	DRAWN BY:	DETAILS:
-	-	-	-

M20 PROPERTY

PROJECT:
LONGFIELDS_COURT
WHARNCLIFFE_BUSINESS_PARK_CARLTON_BARNSLEY

DRAWING:
SITE_PLAN

DATE:	DRAWN BY:	CHECKED BY:	
JAN_2016	SWF	-	
SCALE:	DRAWING NO:		REV:
1:500@A3	714-30-101P		-

site plan