
The drawing is copyright © M twelve developments ltd. If in doubt... ASK.
Drawing measurements shall not be obtained from scaling from the drawing.
All dimensions are to be site verified prior to construction. Any discrepancies are to be reported to M twelve developments ltd immediately. This drawing is to be read in conjunction with all associated drawings and specifications including all relevant sub-consultants information.

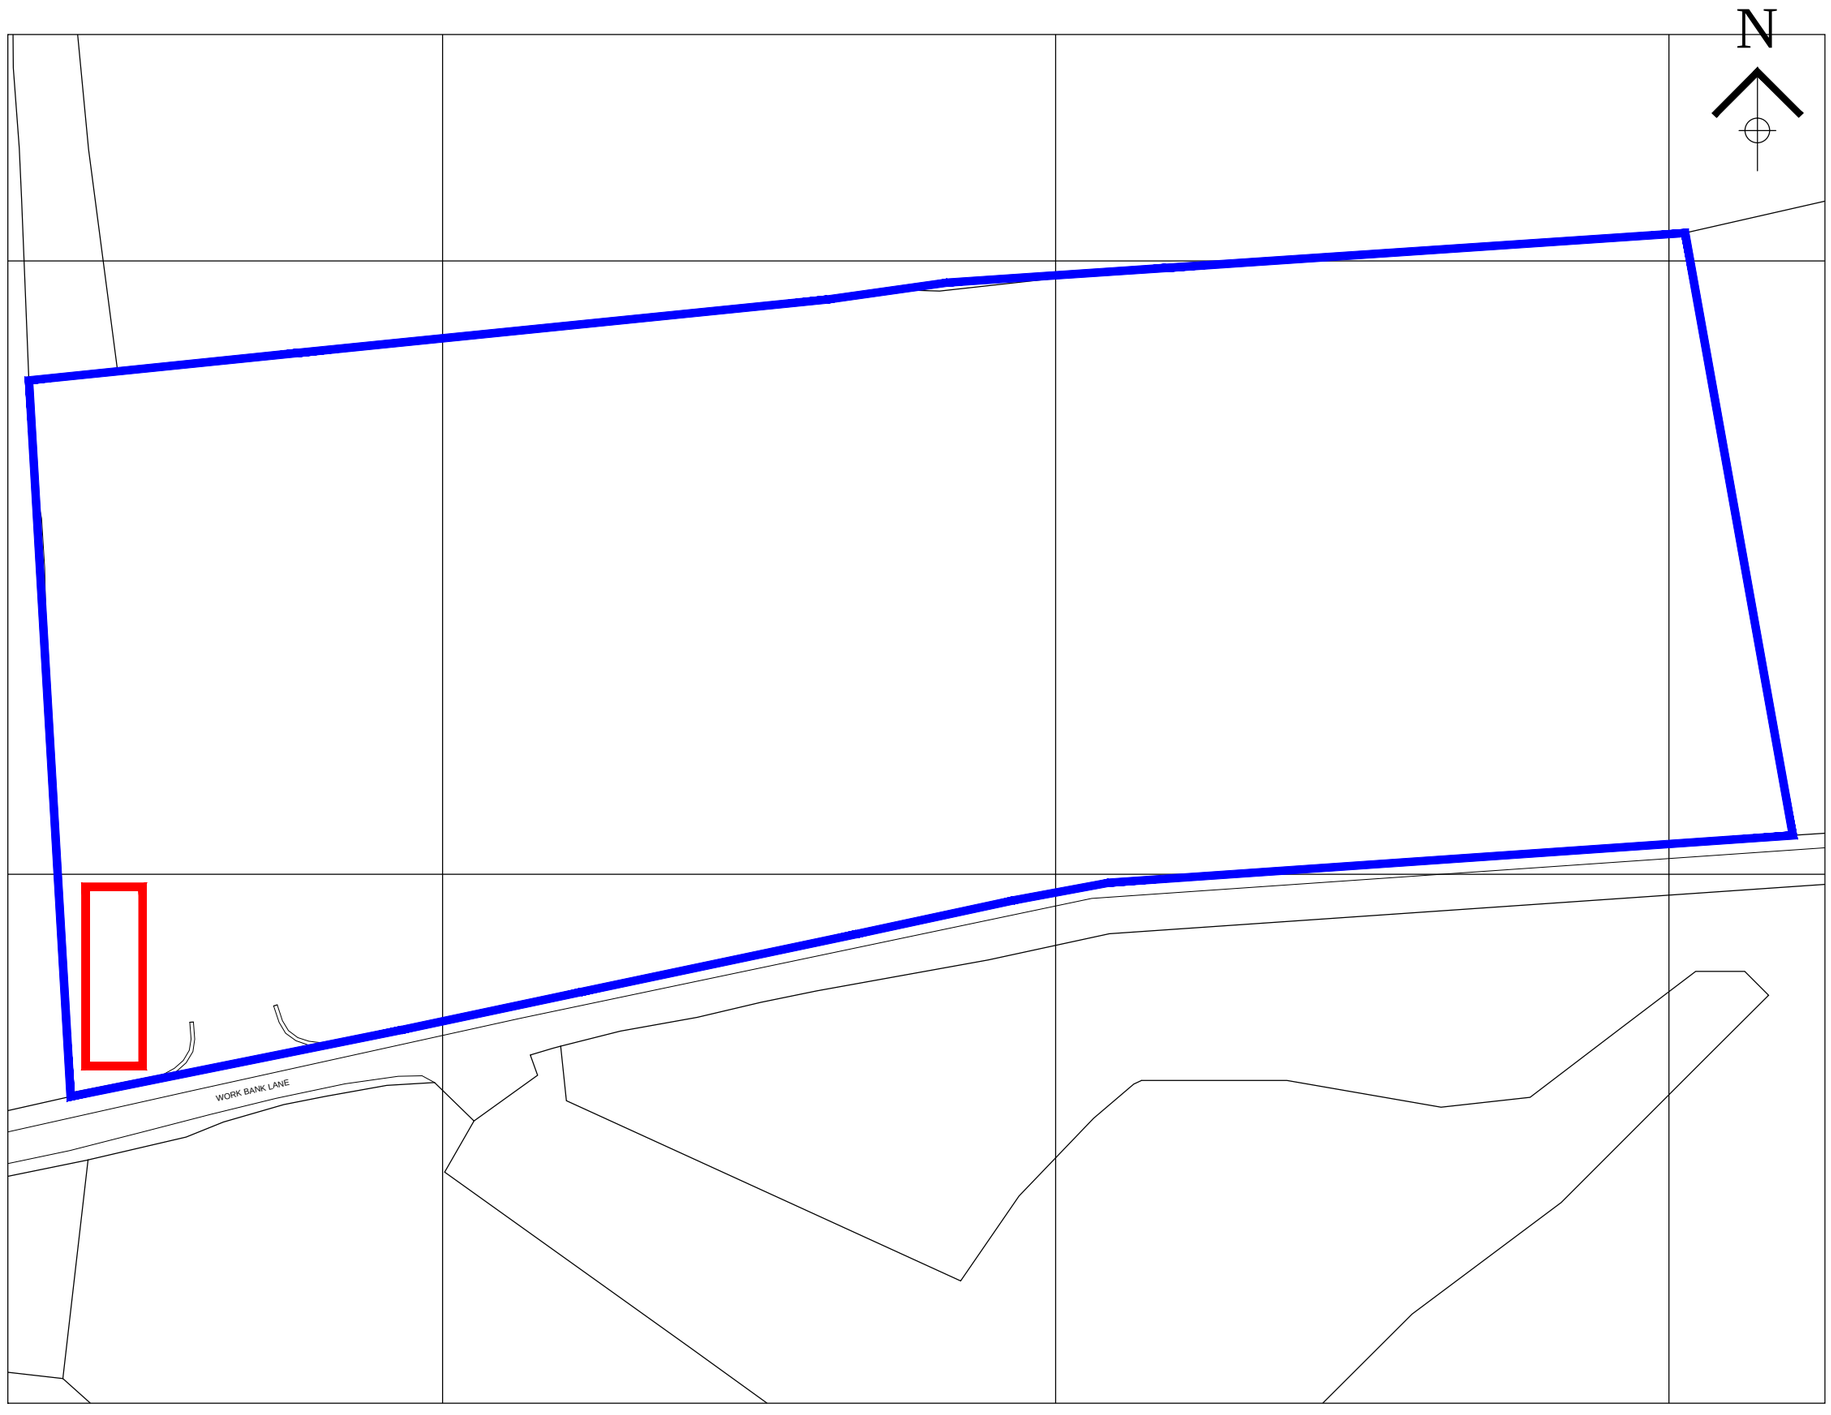

SITE PLAN
1:500

DO NOT SCALE : All Dimensions to be checked on site

NOTES

DRAWINGS ARE STAMPED AS TO THEIR ISSUE STATUS (BELOW) AND THEIR USE IS LIMITED AS SUCH:

PLANNING

REV	DATE	AMENDMENTS	BY	APR'D
PL0	10/06/14	Inaugral Issue	WH	-

M twelve developments
architectural consultants

22 Wellthorne Avenue
Ingbirchworth
Sheffield
South Yorkshire
S36 7GH

08432 899 435 :t
0872 115 7104 :f
enquiry@mtwelvedevelopments.co.uk :e
www.mtwelvedevelopments.co.uk :w

Registered Company: 7141399

CLIENT :

Gerald Fisher
31 Westfield Avenue
Thurlstone, S36 9RL

PROJECT :

Proposed Private Use
Stable Block
Land on Work Bank Lane
Penistone

TITLE :

Site Plan

DRAWN BY :	WH	APPROVED BY :	
DATE :	10/06/14	DATE :	10/06/14
SCALE :	Stable Block	ORIGINAL DRAWING SIZE	420 x 297 - A3
DRAWING No :	14-203 (PL) 002	REV.	PL0

CAD FILE REF. 14-203\CAD